

STUDIO 11 ARCHITECTURE

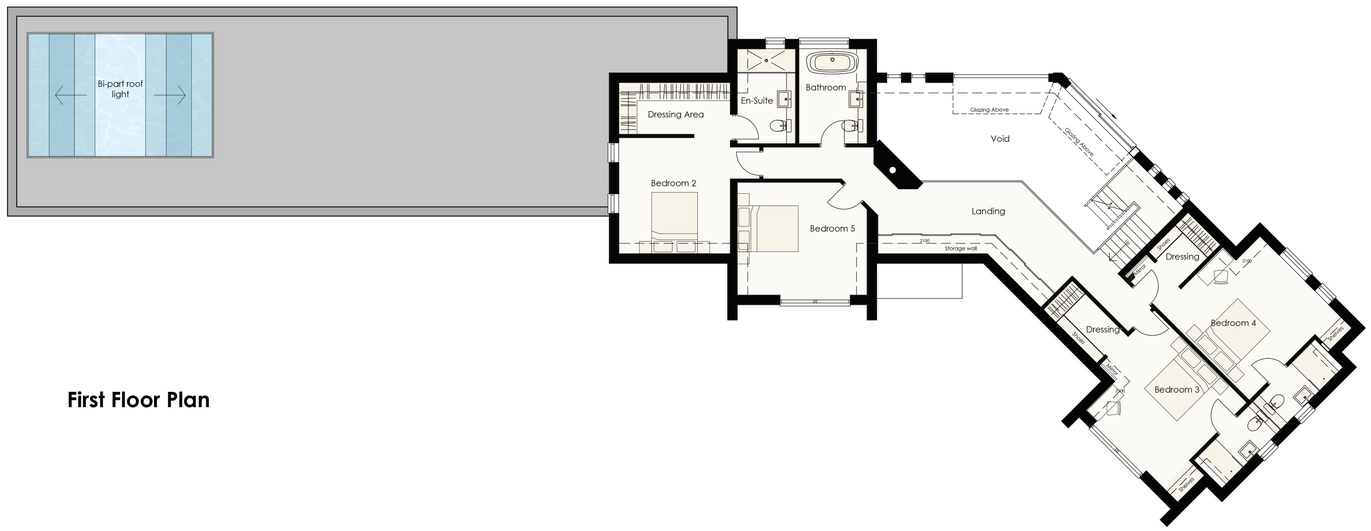

First Floor Plan

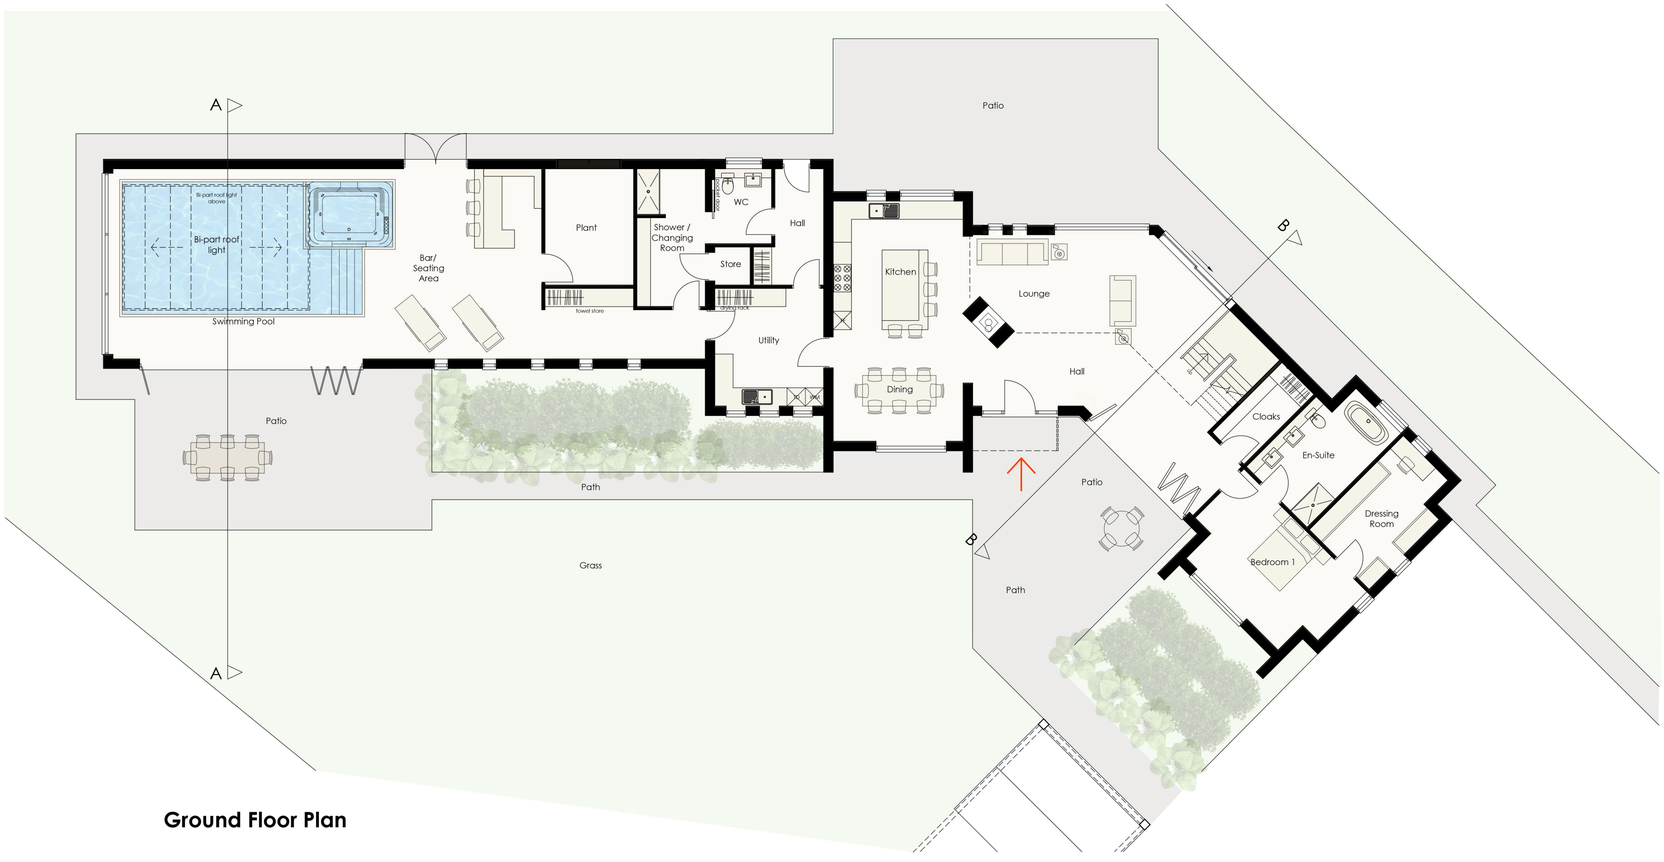

Ground Floor Plan

2m 0 2 4 6
1:100

Do not scale directly from this drawing. All discrepancies are to be brought to the attention of the below office.

The copyright to this drawing is owned by studio 11 architecture.





Swimming pool examples with flat roof and roof light



Glass stair example

REVISION	DATE	DRAWN	DESCRIPTION
B	15.02.22	AK	Client amendments
A	08.02.22	AK	Client amendments

STUDIO11 architecture

KING'S LYNN INNOVATION CENTRE,
INNOVATION DRIVE, KING'S LYNN,
PE30 5BY

T: 01553 970033
E: design@studio11architecture.co.uk
W: www.studio11architecture.co.uk

CLIENT RTW Construction & Developments Ltd

PROJECT Plot 18 on land off Boston Road, Gosberton

DRAWING Proposed Floor Plans

DRAWN	PROJECT DESIGNER	PROJECT DIRECTOR
AK	AK	KB

DATE	SCALE	PAPER SIZE
19.01.2022	1:100	A1

DRAWING NUMBER

556.SK.03B

ARCHITECTURE