


FRONT ELEVATION

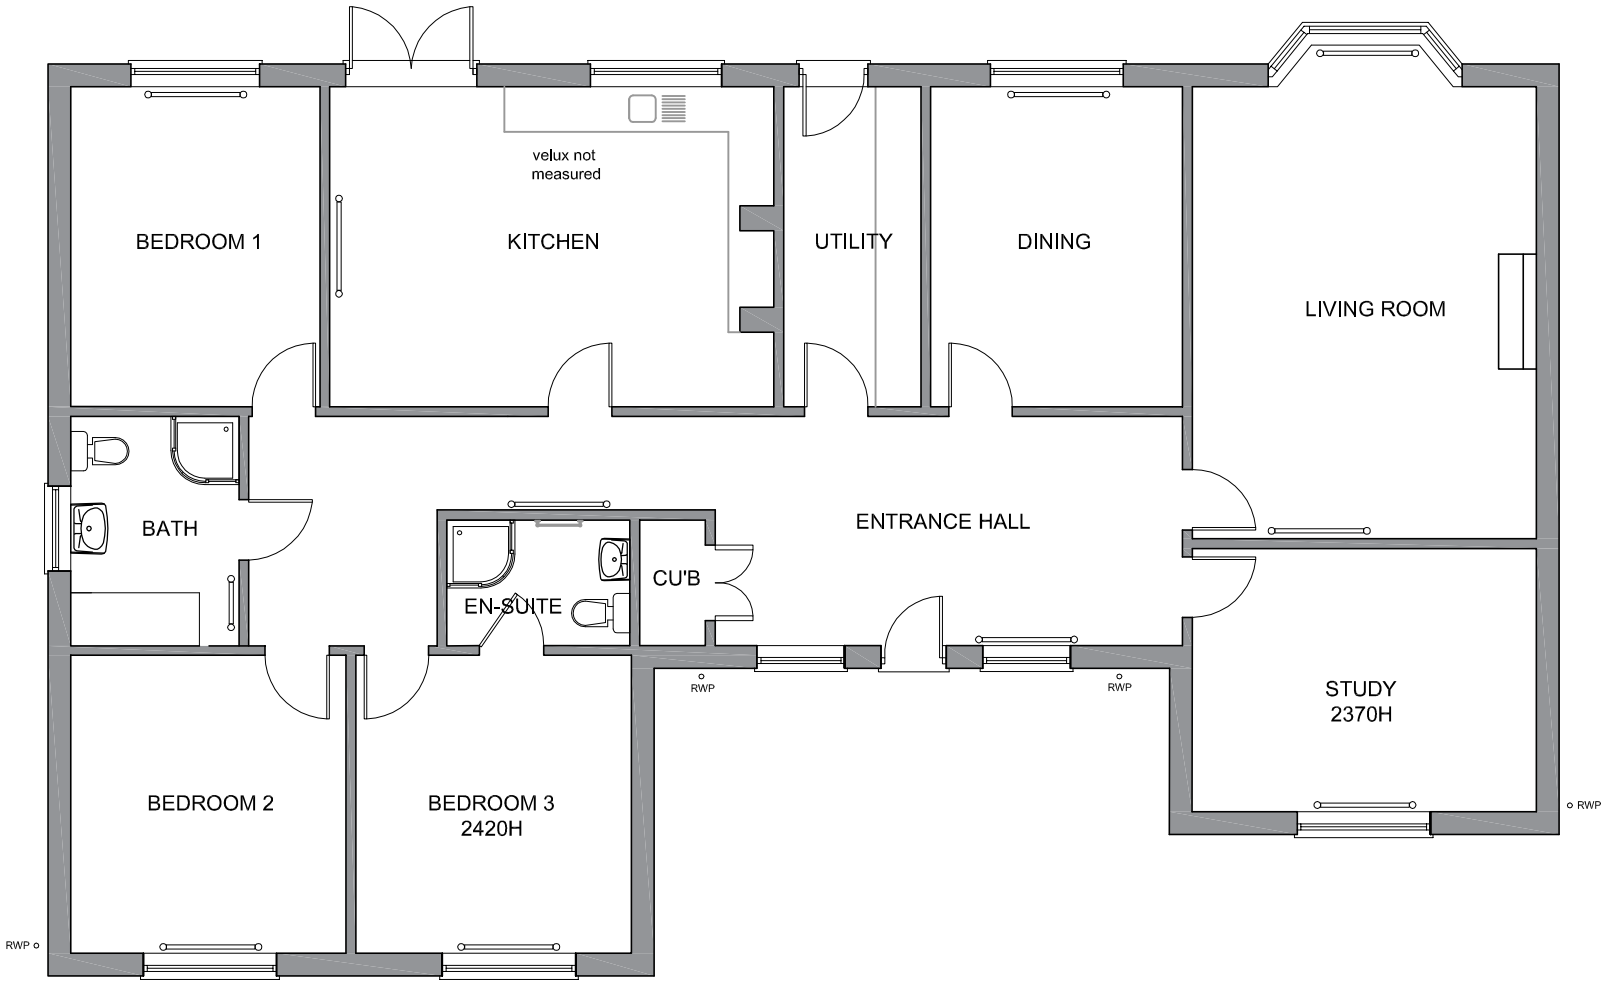

FLOOR PLAN AS EXISTING

J M A D Architecture

www.jennymcintee.co.uk info@jmadarch.co.uk Tel 01205 875885

Project:	Bungalow Extension	Date:	March 2020
Address:	59A High Street, Gosberton, Spalding, PE11 4NJ	Scale:	1:100 on A3
		drawn: MG	checked: JM
Client:	Mr & Mrs Warren	Job No:	20033
Drawing Title:	Existing Floor Plan and Front Elevation	Dwg No:	03