



FRONT ELEVATION

External Materials

Roof:	Grey Fibreglass
Walls:	Brick to match existing
Windows:	White pvcu
Door:	clients choice of composite door

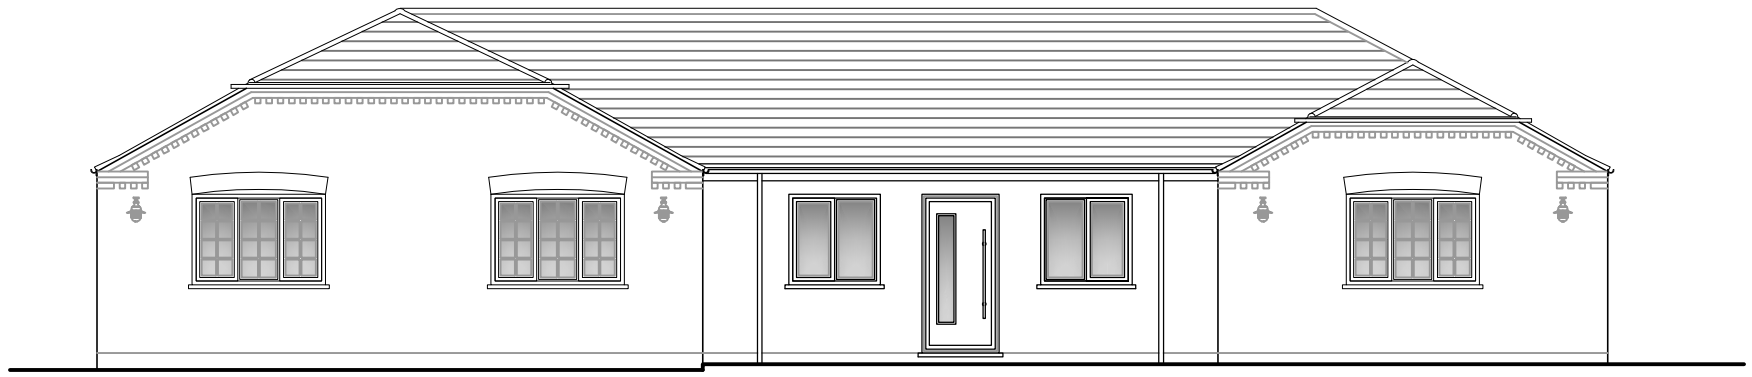

FLOOR PLAN AS PROPOSED

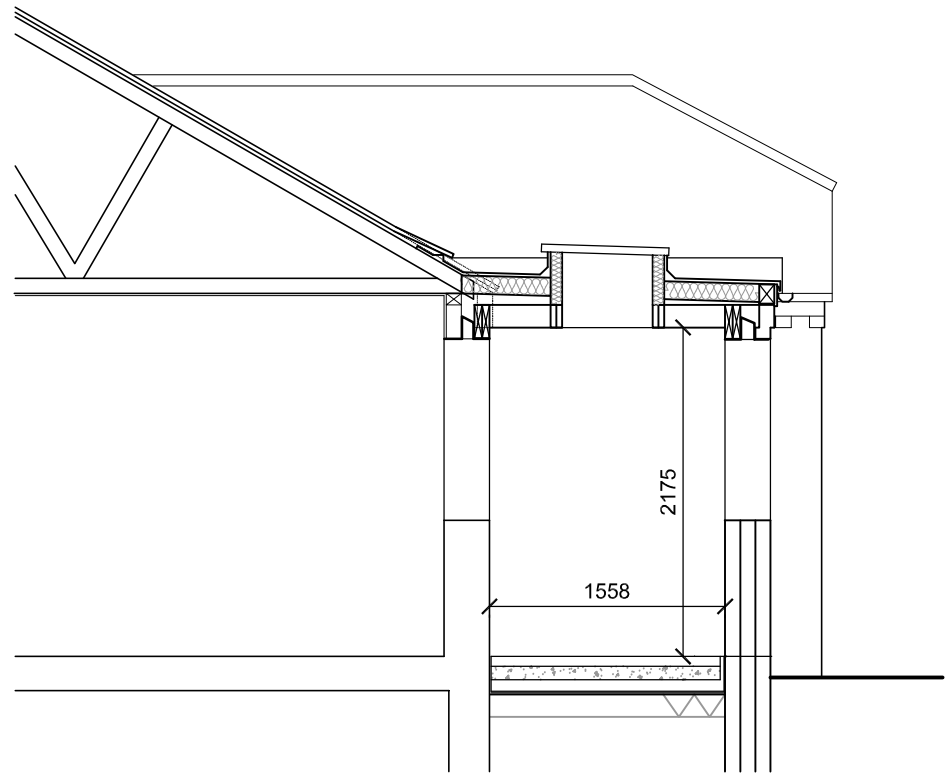

Section / Elevation 1:50

J M A D Architecture
www.jennymcintee.co.uk info@jmadarch.co.uk Tel 01205 875885

Project:	Bungalow Extension	Date:	March 2020
Address:	59A High Street, Gosberton, Spalding, PE11 4NJ	Scale:	1:100 on A3
		drawn: MG	checked: JM
Client:	Mr & Mrs Warren	Job No:	20033
Drawing Title:	Proposed Floor Plan & Front Elevation & Section	Dwg No:	04 A