




South Elevation

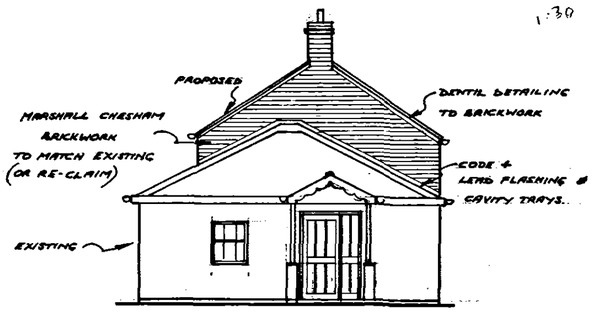


East Elevation

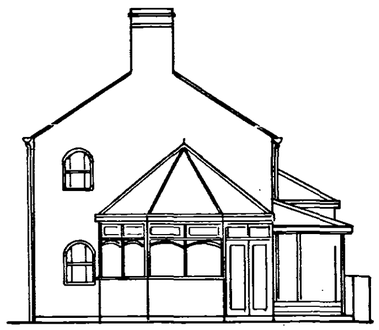


West Elevation

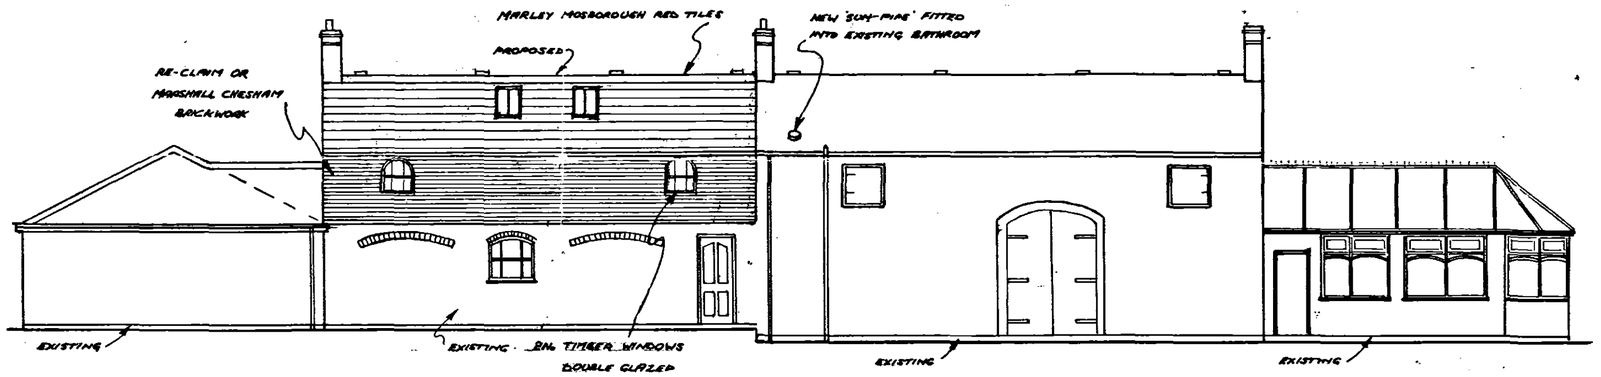

North Elevation

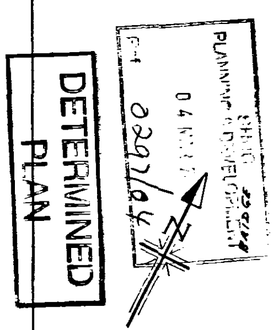

DETERMINED PLAN

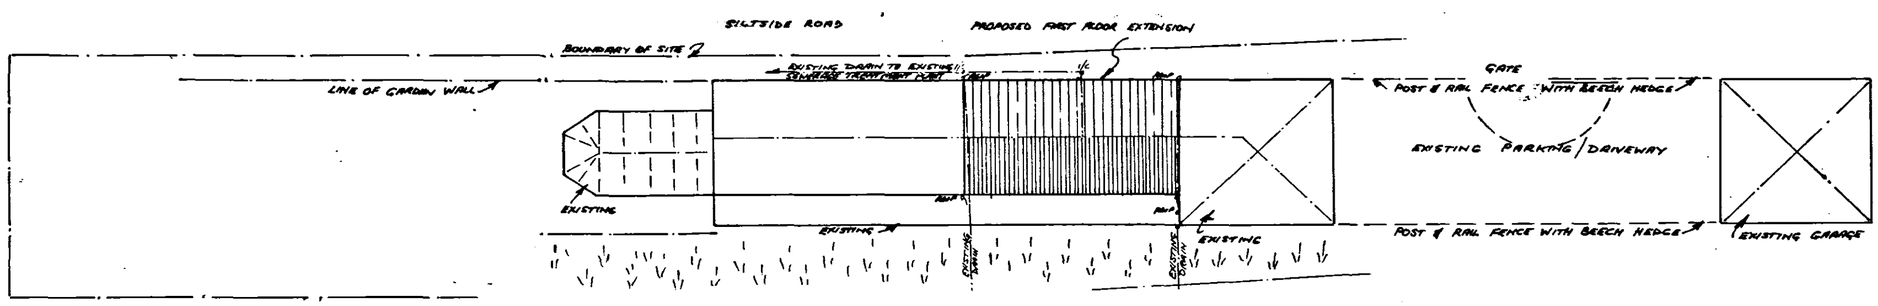

Block Plan scale 1:200

Proposed First Floor Bedrooms To Existing Dwelling

5 Silt Side, Gosberton Risegate, Spalding, Linc's PE11 4ET For Ms S. Bartram

scale 1:100 date: FEB '04 by: Mark Rogers drg No.: 04/2