
DWELLINGS & TREE PLANTING SHOWN ARE DIAGRAMATIC ONLY & ARE TO GIVE INDICATION ONLY OF WHAT COULD BE CONSTRUCTED

EXISTING TREES


PROPOSED TREES

EXISTING HEDGE

PROPOSED HEDGE

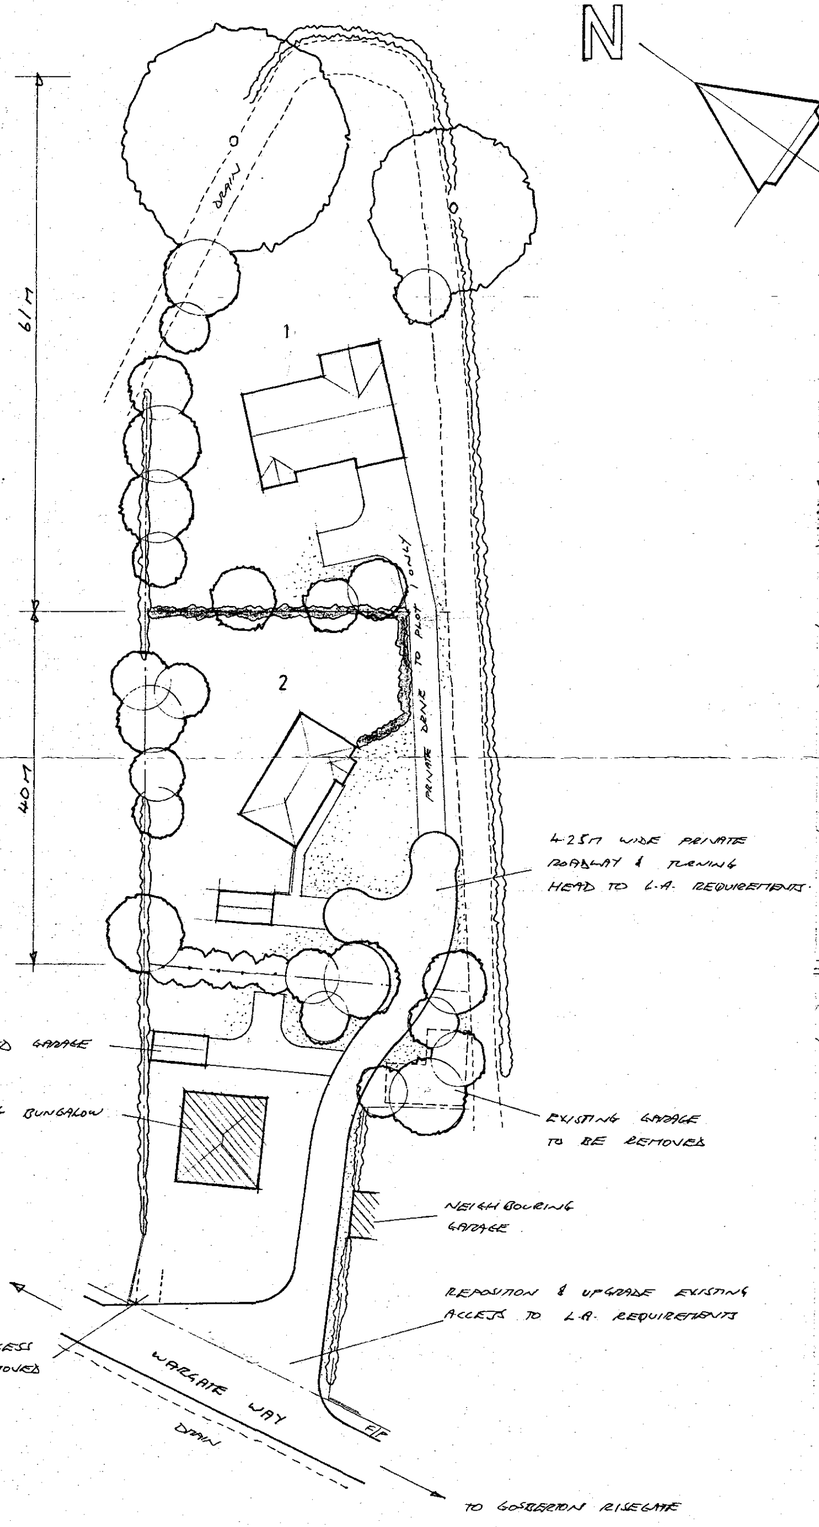

SITE PLAN 1-500

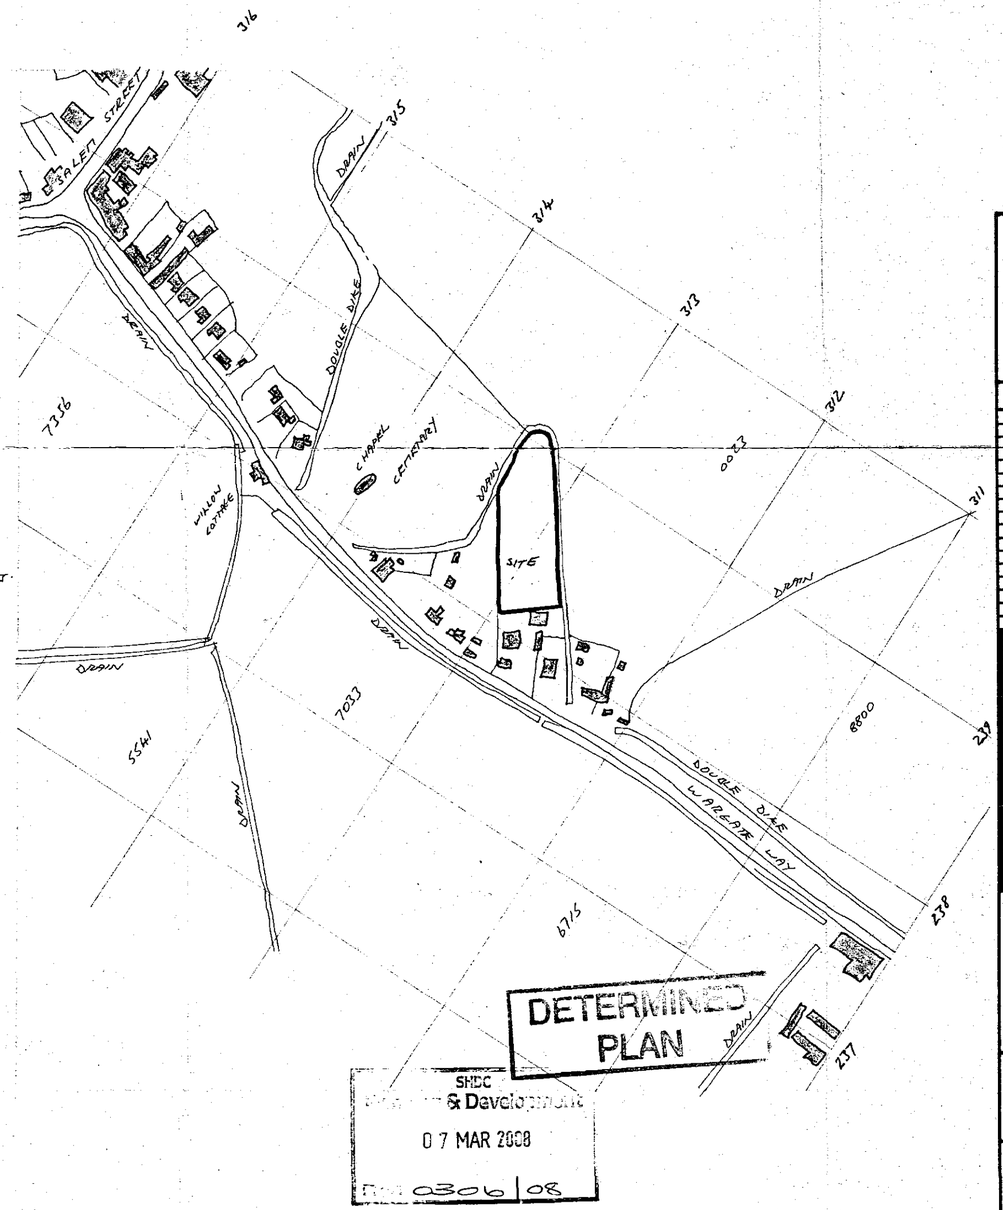

LOCATION PLAN 1-2500 o/s EXTRACT TF 2231-2331

CONTRACTOR TO CHECK ALL DIMENSIONS ON SITE BEFORE WORK COMMENCES.

revision	date	init.	revision details

PODDINGTONS
43 Double Street,
Spalding,
Lincs, PE11 2AA
Telephone:
Spalding (0775) 61856
68296
architectural design consultants

project

PROPOSED RESIDENTIAL DEVELOPMENT AT WARGATE WAY, GOSBERTON FOR MR & MRS B.J. CLARK

drawing

OUTLINE PLANNING

scale	drawing no.
1-500 1-2500	R-B- 2256-1
date	drawn / checked
AUG 87	RWL

4804-787T

TERRY PRIDMORE SUMMIT