
Plan 3 Existing Roof Plan

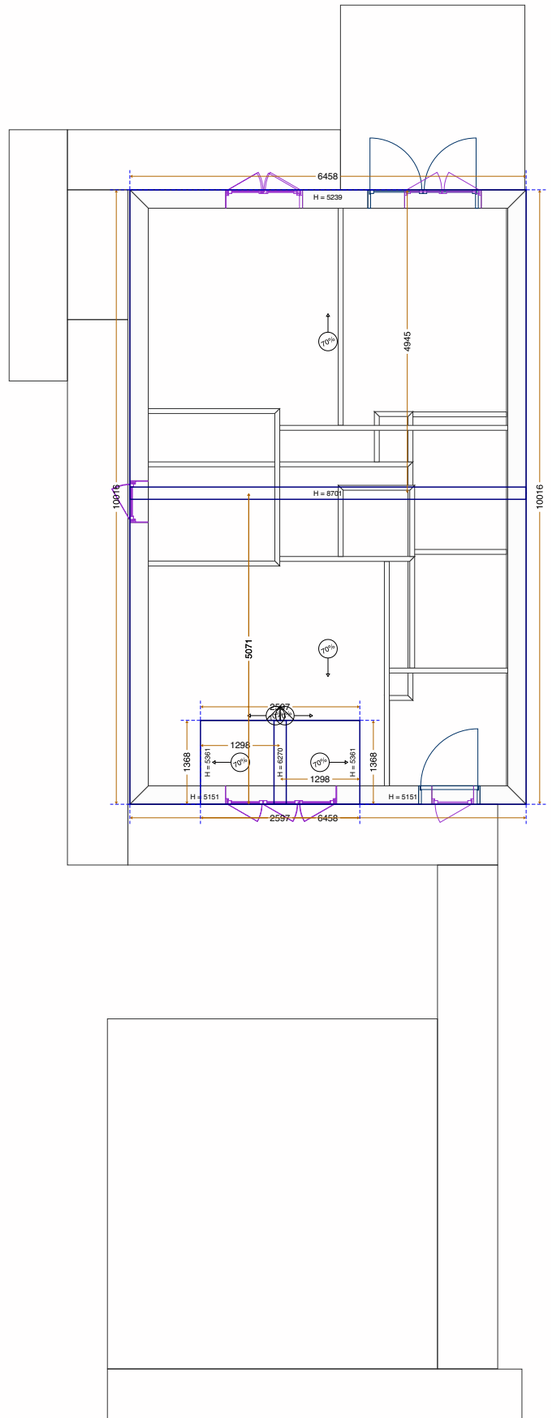

Scale: 1:100

0 10m