
Plan 10 Proposed Roof Plan

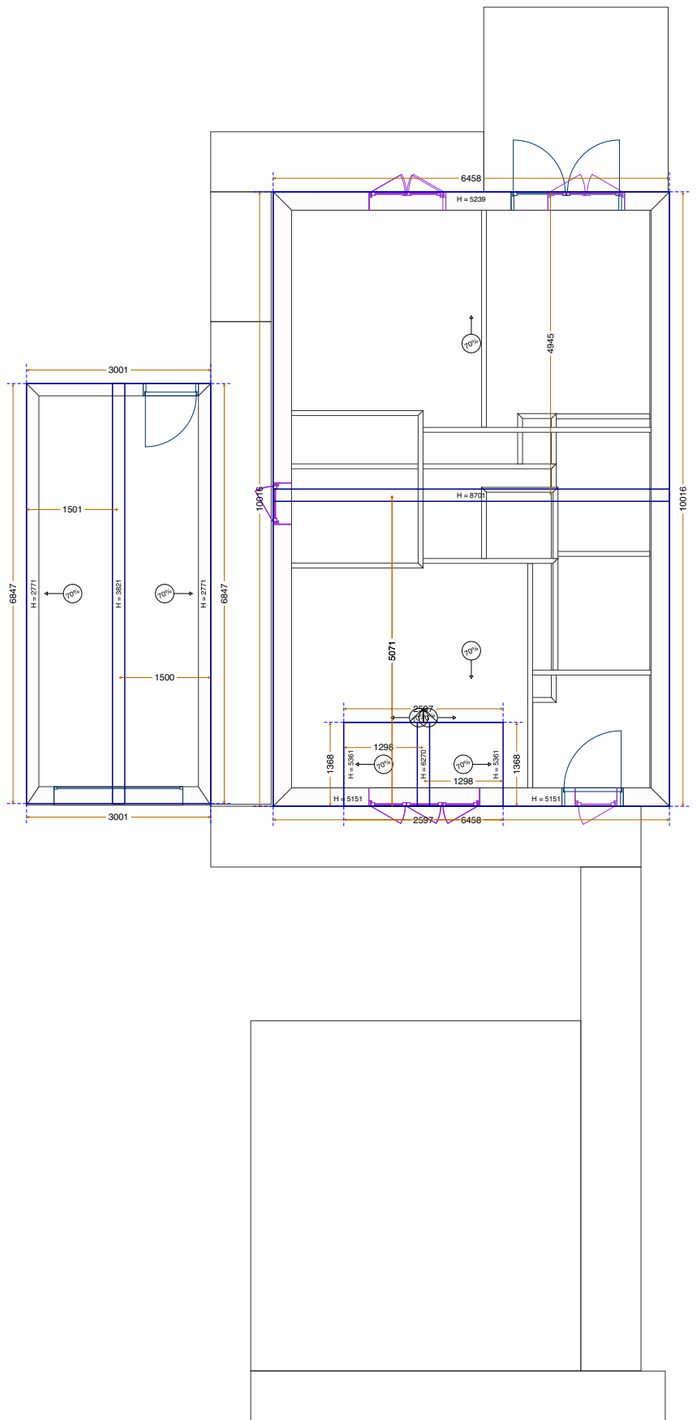

Scale: 1:100

0 10m