




FRONT ELEVATION

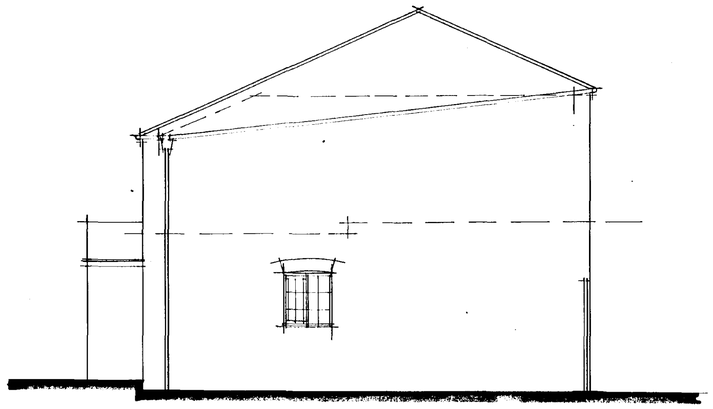


SIDE ELEVATION

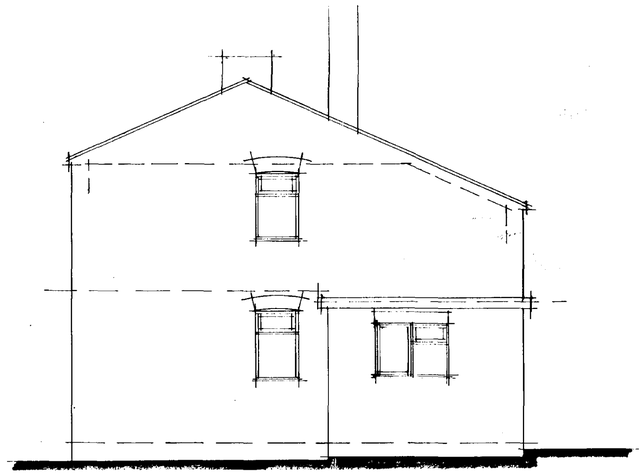


SIDE ELEVATION

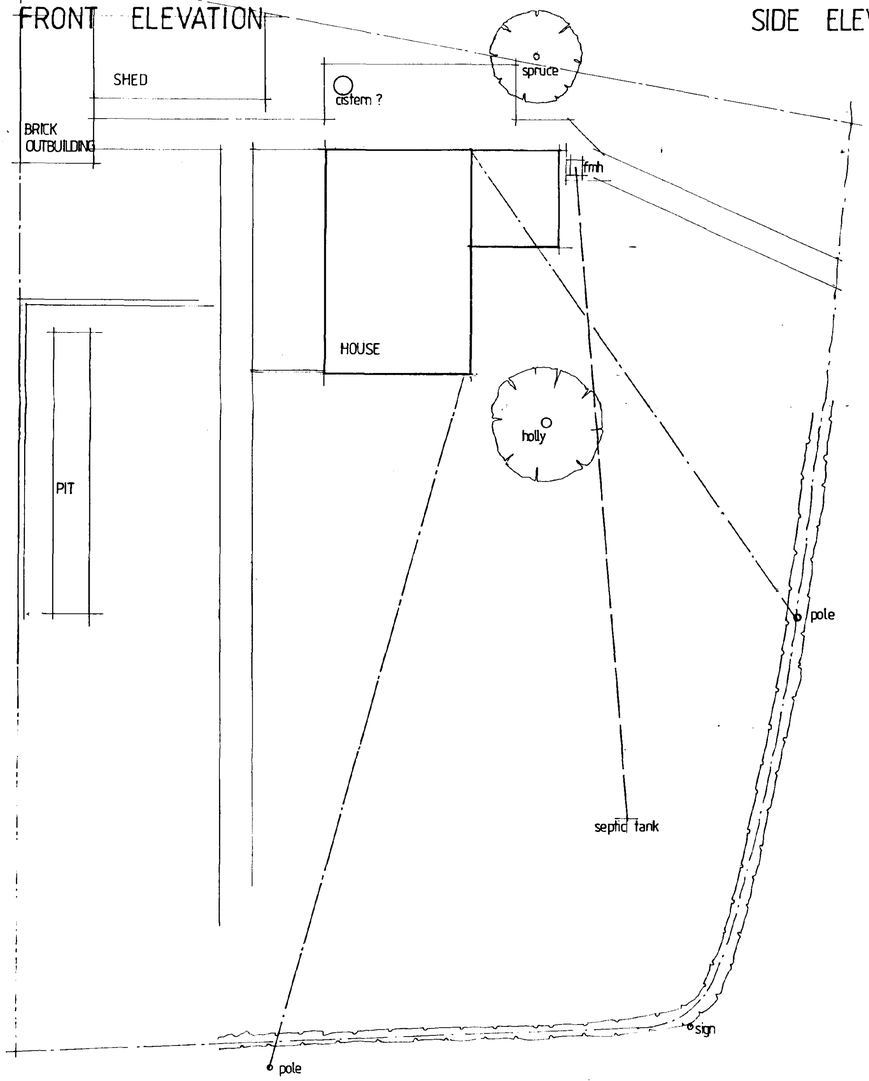


SITE PLAN 1:100

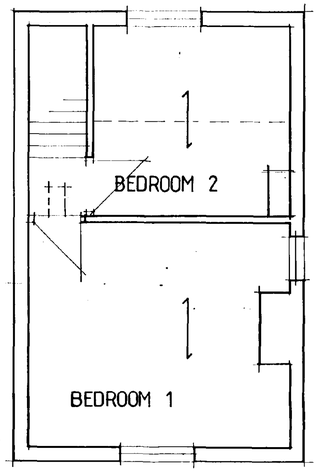

FIRST FLOOR PLAN

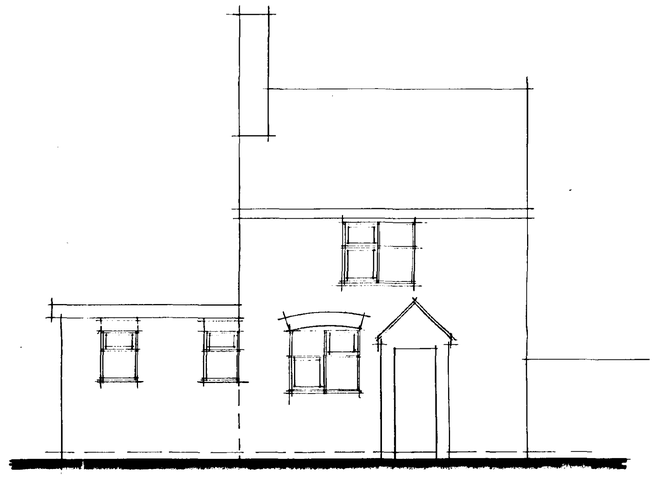

REAR ELEVATION

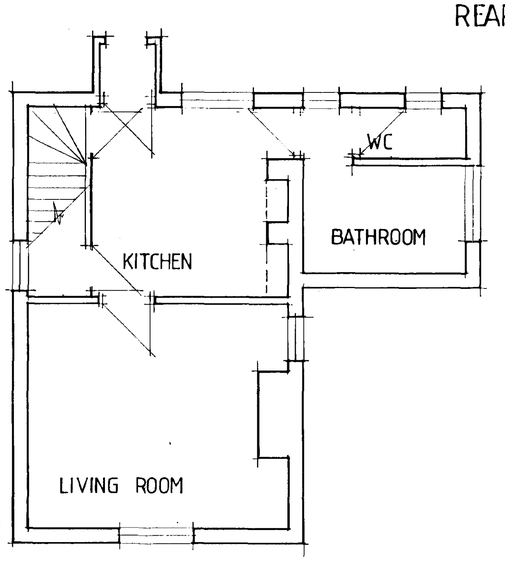

GROUND FLOOR PLAN

0324/98


TREVOR A CLAY R.I.B.A.
CHARTERED ARCHITECT
14 OLD FENDIKE ROAD
WESTON HILLS
SPALDING
LINCOLNSHIRE PE12 6DD

Project:
EXTENSIONS TO HOUSE AT 2 RISEGATE ROAD
GOSBERTON RISEGATE FOR
MS HAYLEY MADDISON


Drawing:
SURVEY DRAWING 05.02.98

DETERMINED PLAN


Date: 07 FEB 98	Proj. No: 98/027/PA	
Scale: 1: 50, 100, 2500	Drg. No: 001	Rev:

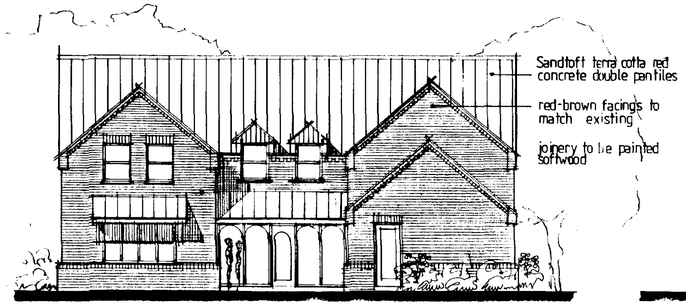


FRONT ELEVATION

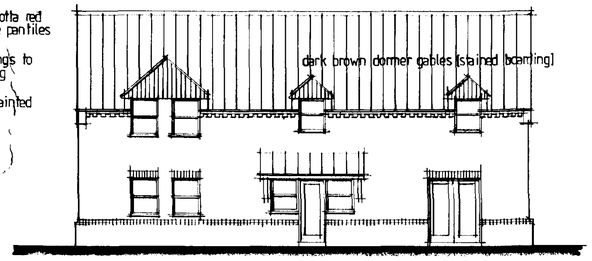


REAR ELEVATION

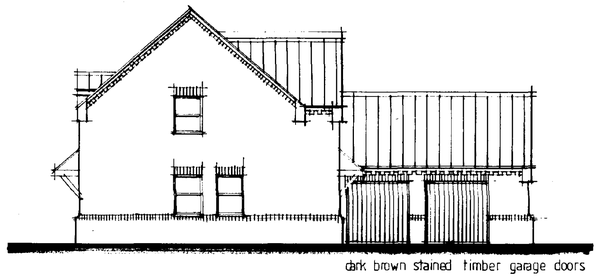


SIDE ELEVATION

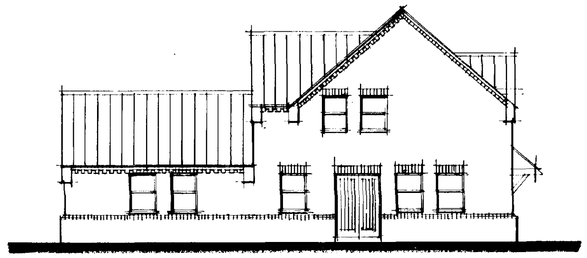

SIDE ELEVATION

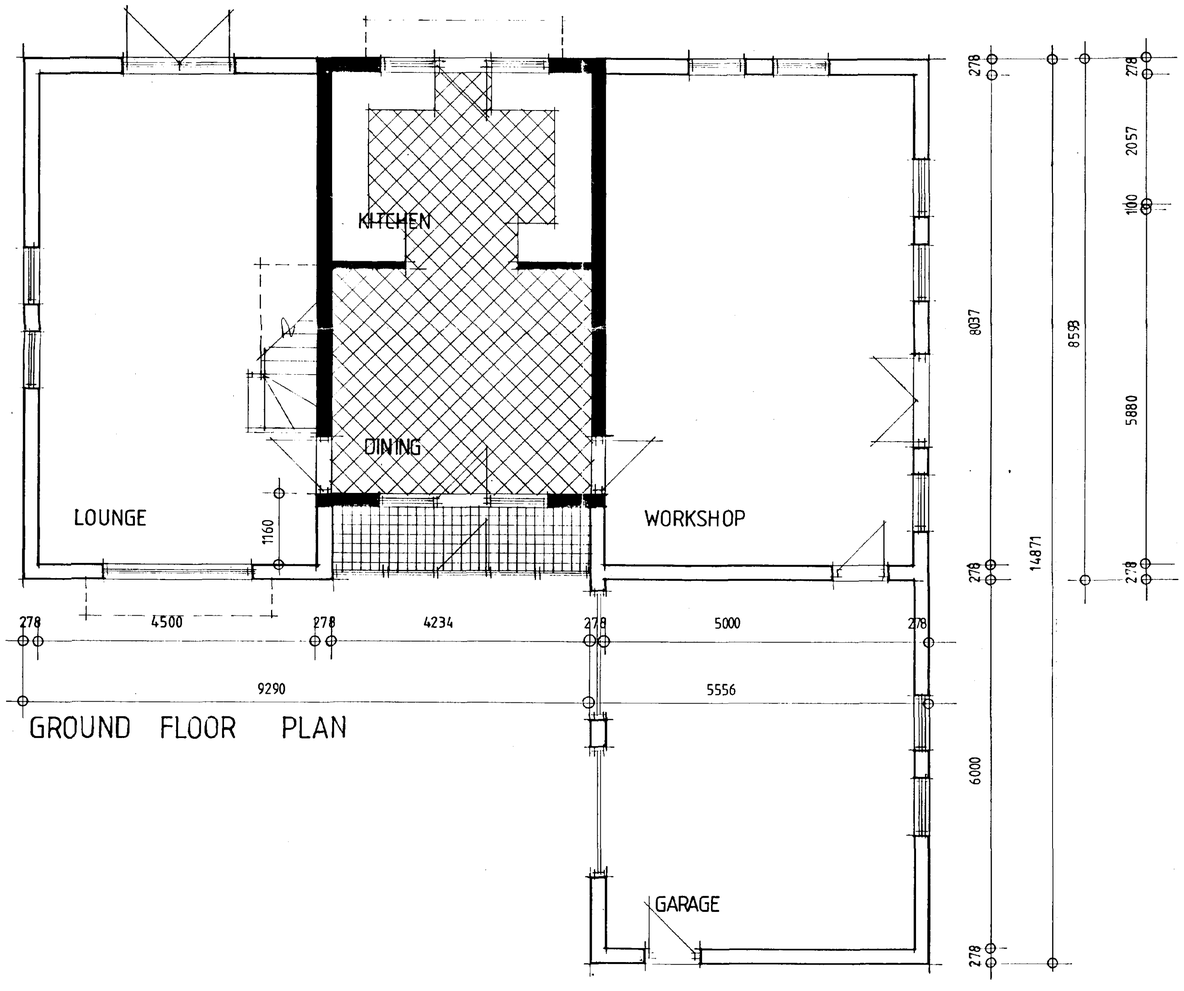

GROUND FLOOR PLAN

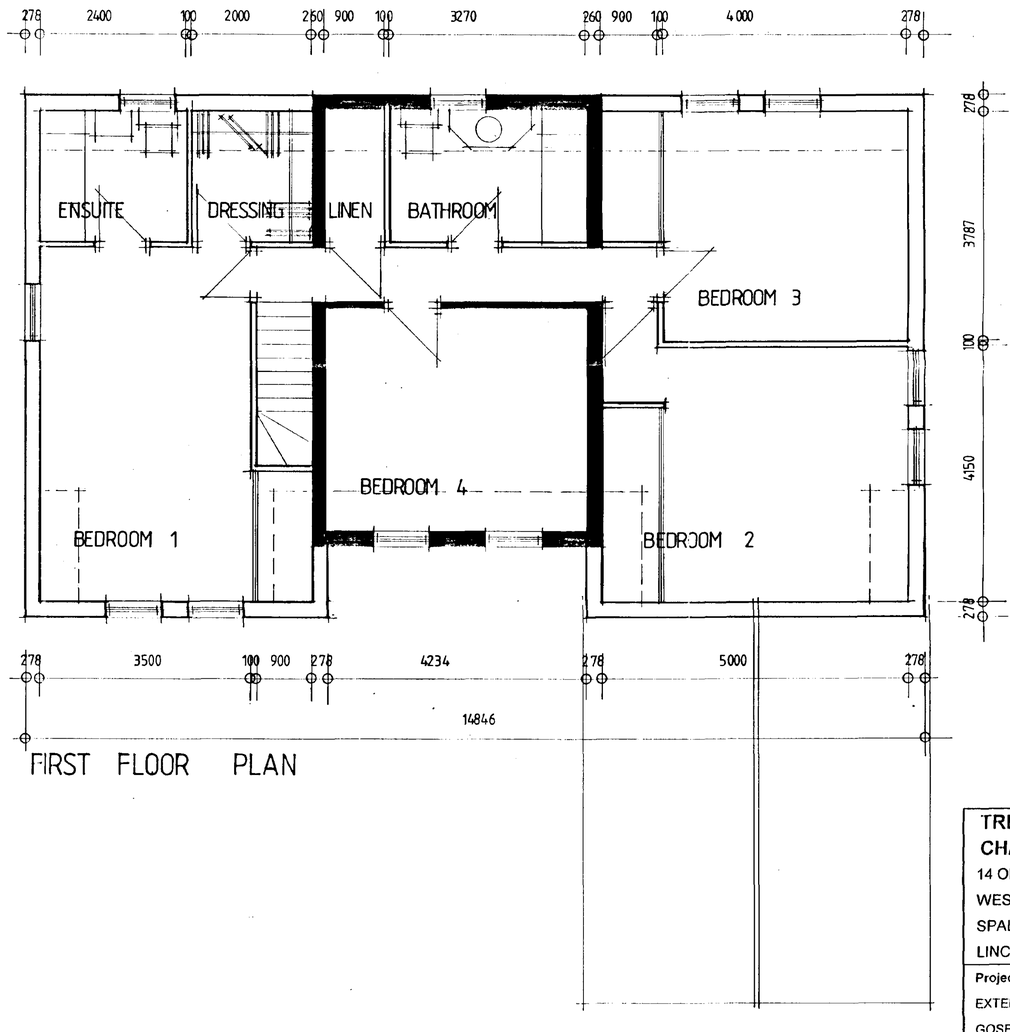



FIRST FLOOR PLAN

0324/98


DETERMINED PLAN

TREVOR A CLAY R.I.B.A. **CHARTERED ARCHITECT** 14 OLD FENDIKE ROAD WESTON HILLS SPALDING LINCOLNSHIRE PE12 6DD	
Project: EXTENSIONS TO HOUSE AT 2 RISEGATE ROAD GOSBERTON RISEGATE FOR MS HAYLEY MADDISON	
Drawing: PLANS AND ELEVATIONS	
Date: 21 MARCH 98	Proj. No: 98/027/PA
Scale: 1: 50 + 1:100	Drg. No: 002 | Rev:

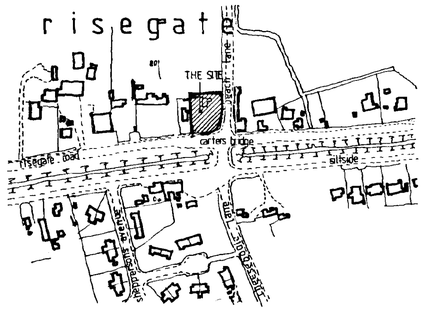

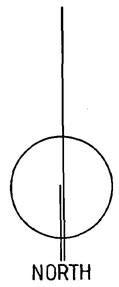


LOCATION PLAN 1:2500

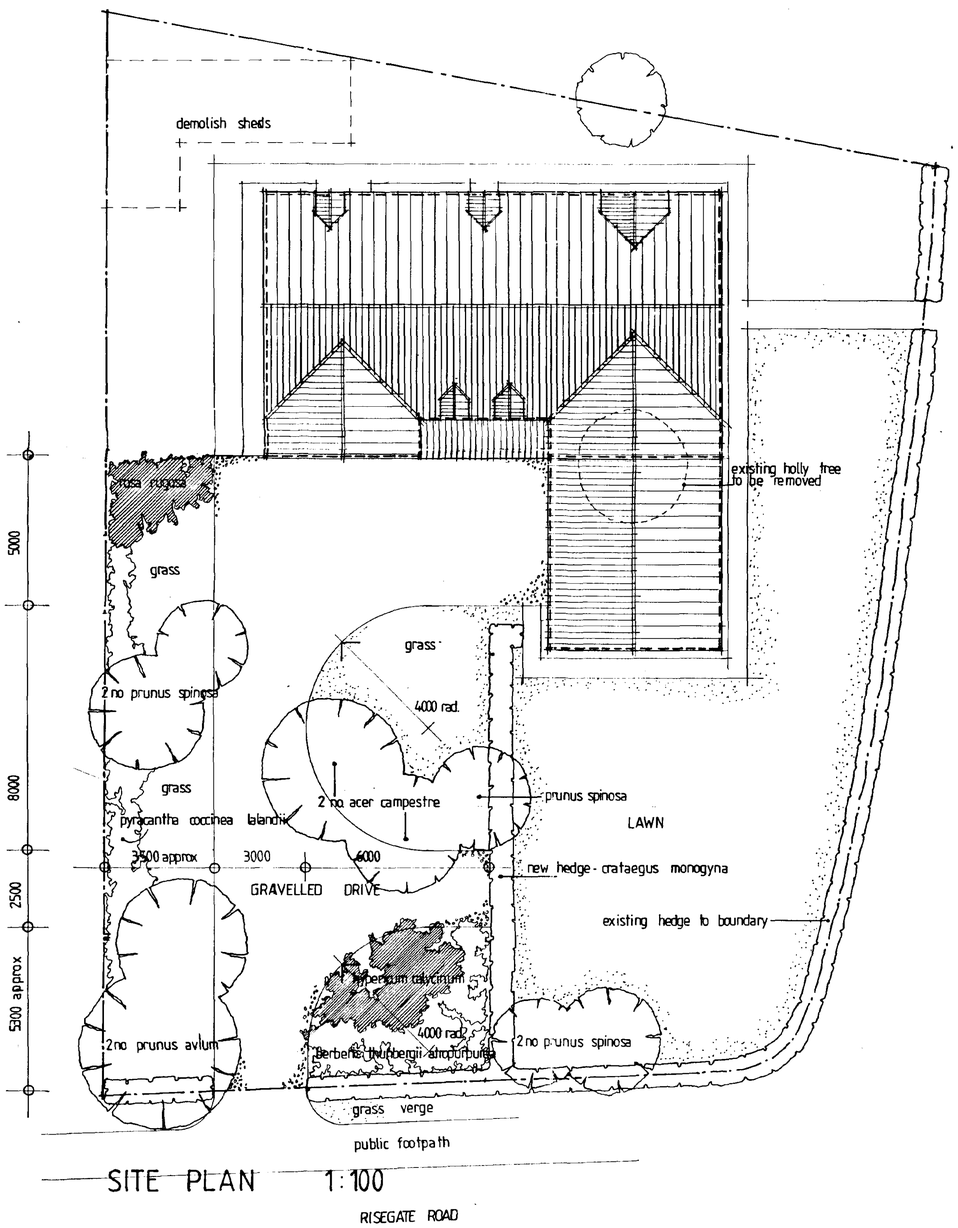

SITE PLAN 1:100

RISEGATE ROAD

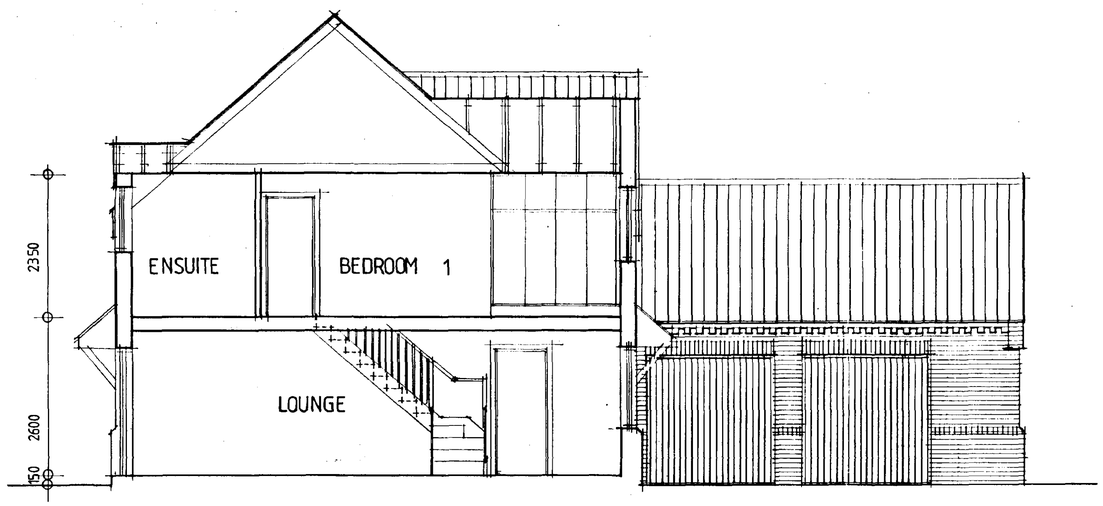

SECTION

Ref: 0324/98

TREVOR A CLAY R.I.B.A.
CHARTERED ARCHITECT
14 OLD FENDIKE ROAD
WESTON HILLS
SPALDING
LINCOLNSHIRE PE12 6DD

Project:
EXTENSIONS TO HOUSE AT 2 RISEGATE ROAD
GOSBERTON RISEGATE FOR
MS HAYLEY MADDISON

Drawing:
SITE PLAN, LOCATION PLAN, SECTION,
ROOF AND FIRST FLOOR STRUCTURE PLANS

Date: 21 MARCH 98	Proj. No: 98/027/PA	
Scale: 1: 50, 100, 2500	Drg. No: 003	Rev:

DETERMINED