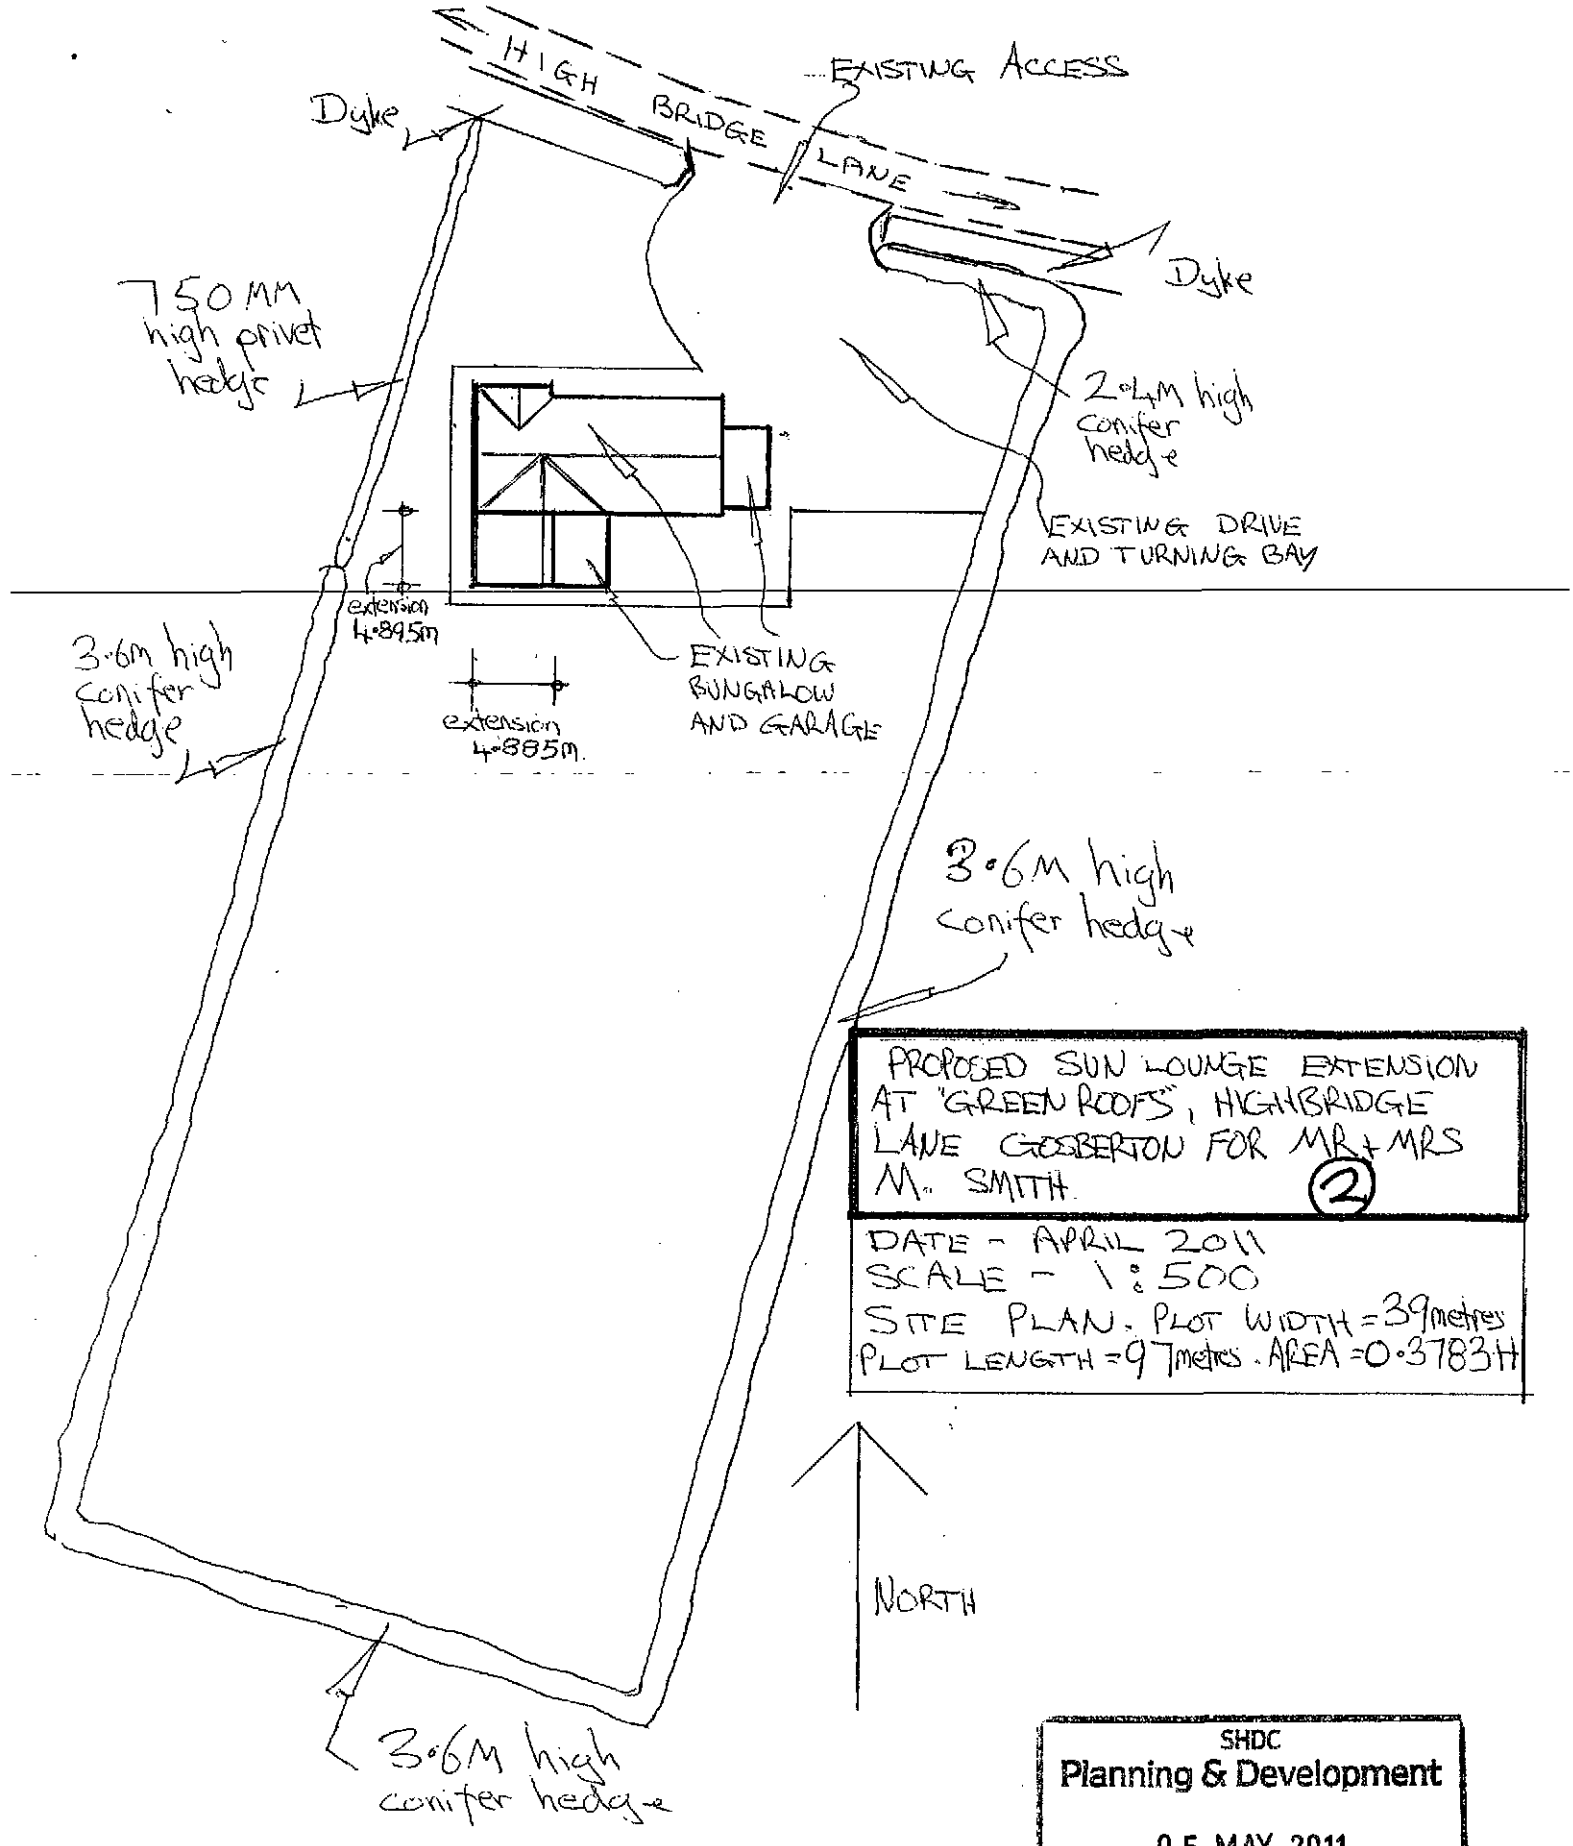
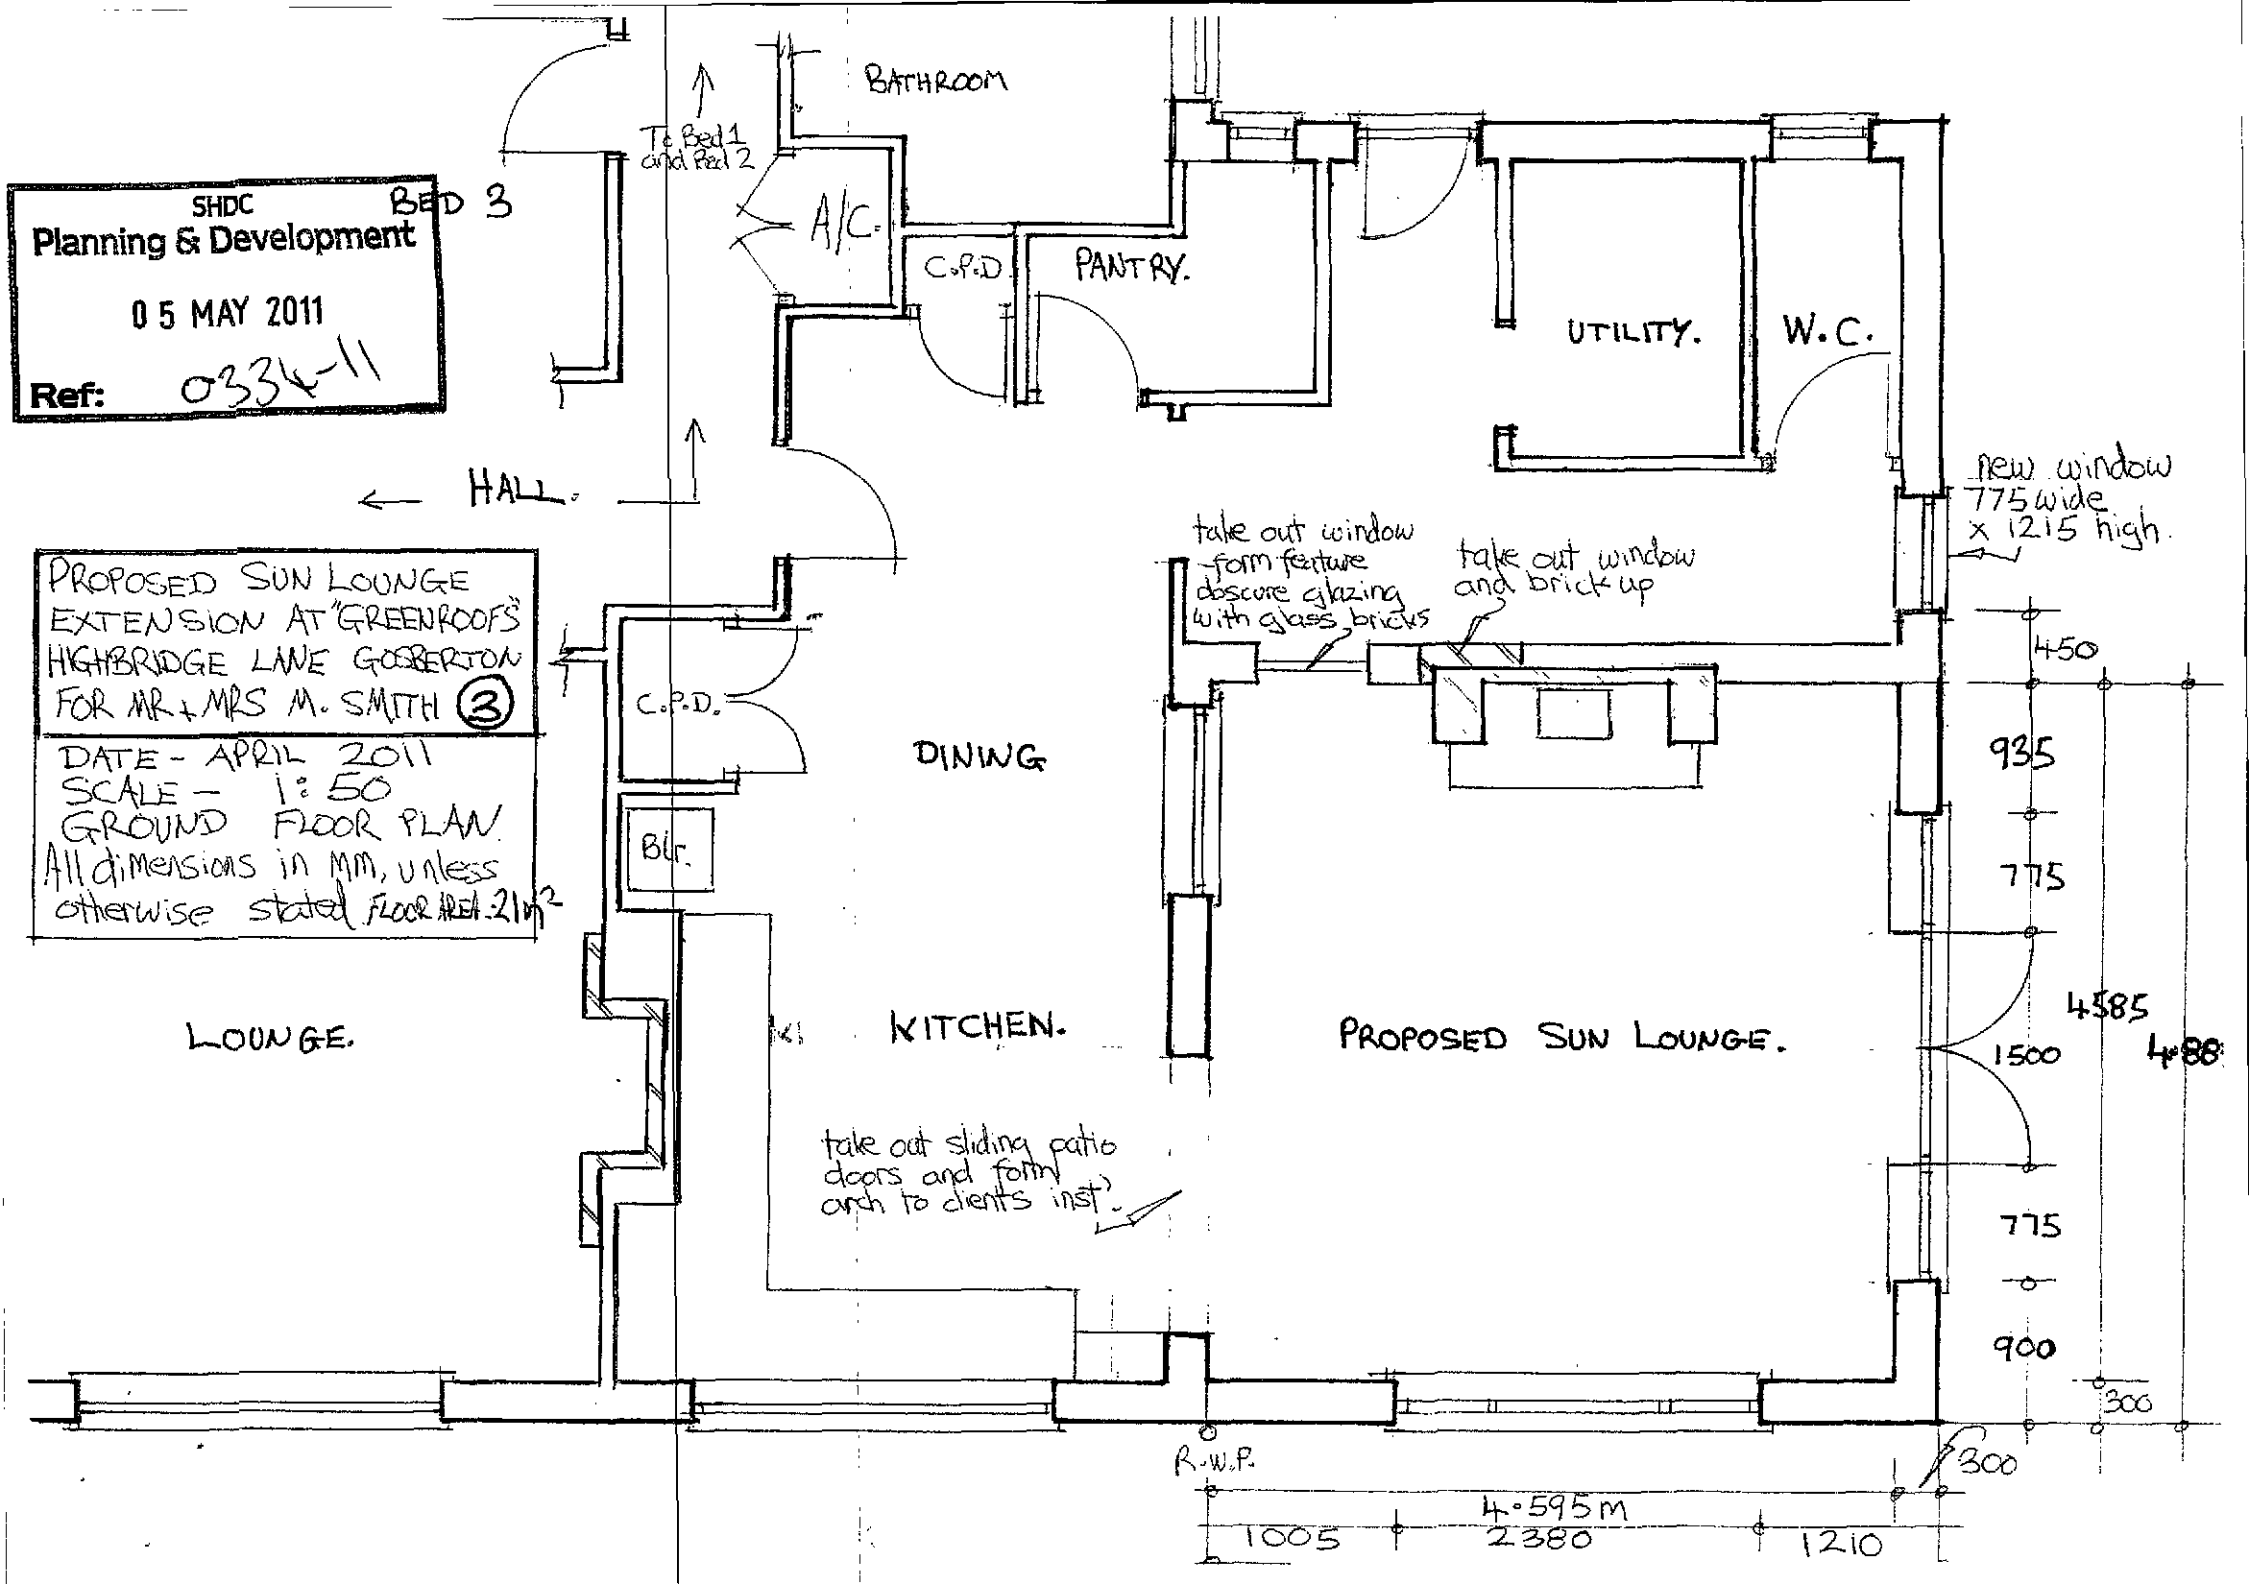


PROPOSED SUN LOUNGE EXTENSION AT "GREEN ROOFS", HIGHBRIDGE LANE GOSBERTON FOR MR + MRS M. SMITH (2)

DATE - APRIL 2011
SCALE - 1:500
SITE PLAN. PLOT WIDTH = 39 metres
PLOT LENGTH = 97 metres. AREA = 0·3783H

SHDC
Planning & Development
05 MAY 2011
Ref: 0334-11



SHDC
Planning & Development
05 MAY 2011
Ref: 0334-11
PROPOSED SUN LOUNGE EXTENSION AT "GREENROOFS" HIGHBRIDGE LANE GOSBERTON FOR MR + MRS M. SMITH (3)
DATE - APRIL 2011
SCALE - 1:50
GROUND FLOOR PLAN
All dimensions in MM, unless otherwise stated FLOOR AREA 21m²
BED 3
To Bed 1 and Bed 2
BATHROOM
A/C.
C.P.D.
PANTRY.
UTILITY.
W.C.
HALL.
new window 775 wide x 1215 high.
take out window form feature obscure glazing with glass bricks
take out window and brick up
C.P.D.
DINING
Blr.
LOUNGE.
KITCHEN.
PROPOSED SUN LOUNGE.
take out sliding patio doors and form arch to clients inst.
450
935
775
4585
1500
4880
775
900
300
R.W.P.
300
4.595m
1005
2380
1210

PROPOSED SUN LOUNGE EXTENSION AT "GREEN ROOFS", HIGHBRIDGE LANE GOSBERTON FOR MR + MRS. M. SMITH (4)


DATE – APRIL 2011. SCALE 1:100

ELEVATIONS.

SHDC
Planning & Development
05 MAY 2011
Ref: 0334-11

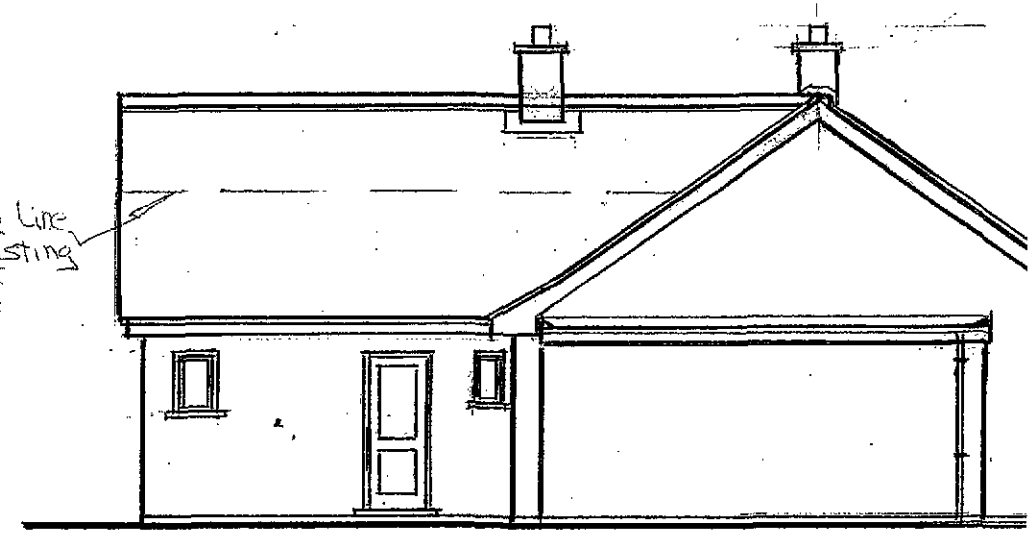

SIDE ELEVATION (EAST.)

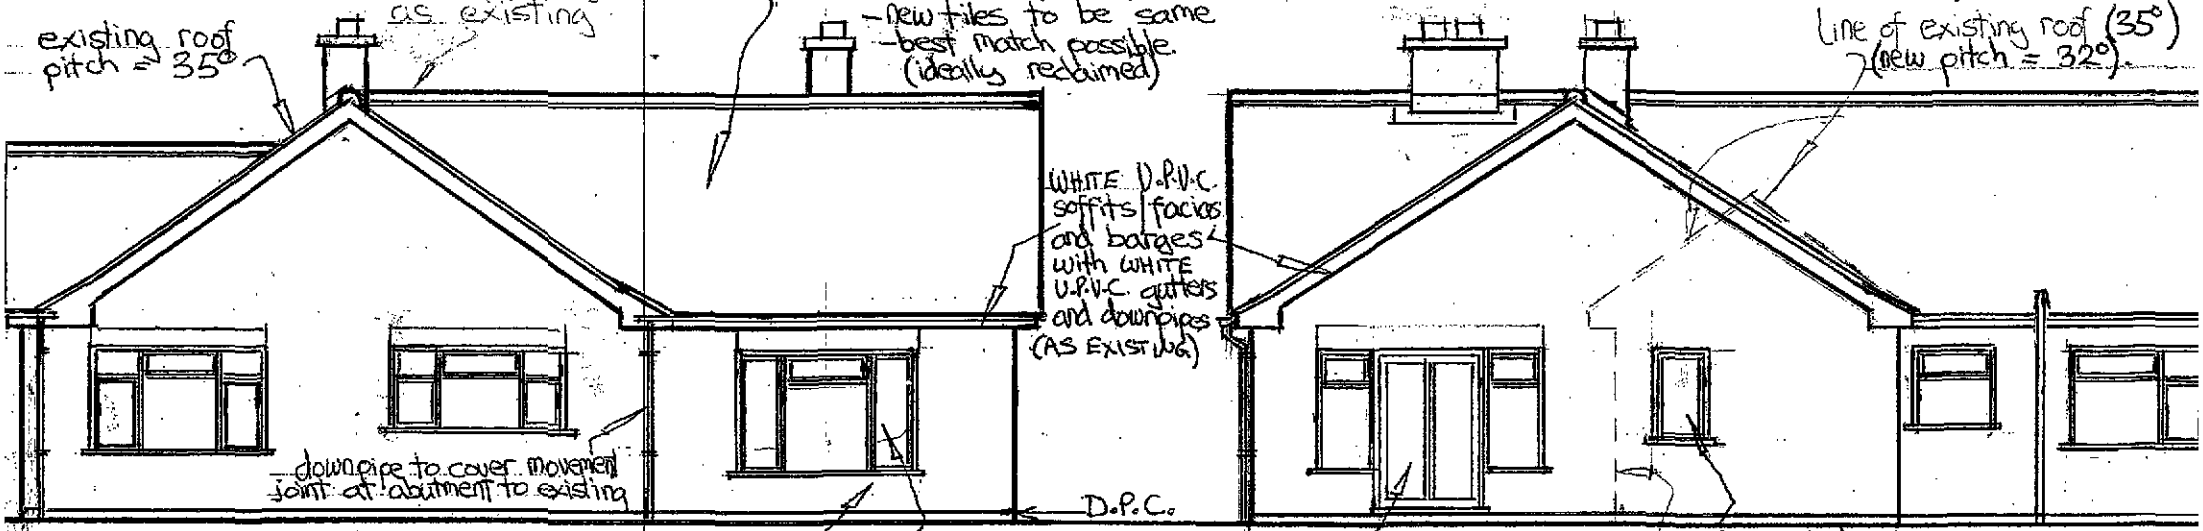


SIDE ELEVATION. (WEST.)

BACK ELEVATION. (SOUTH.)

Ordnance Survey®

OS Sitemap®

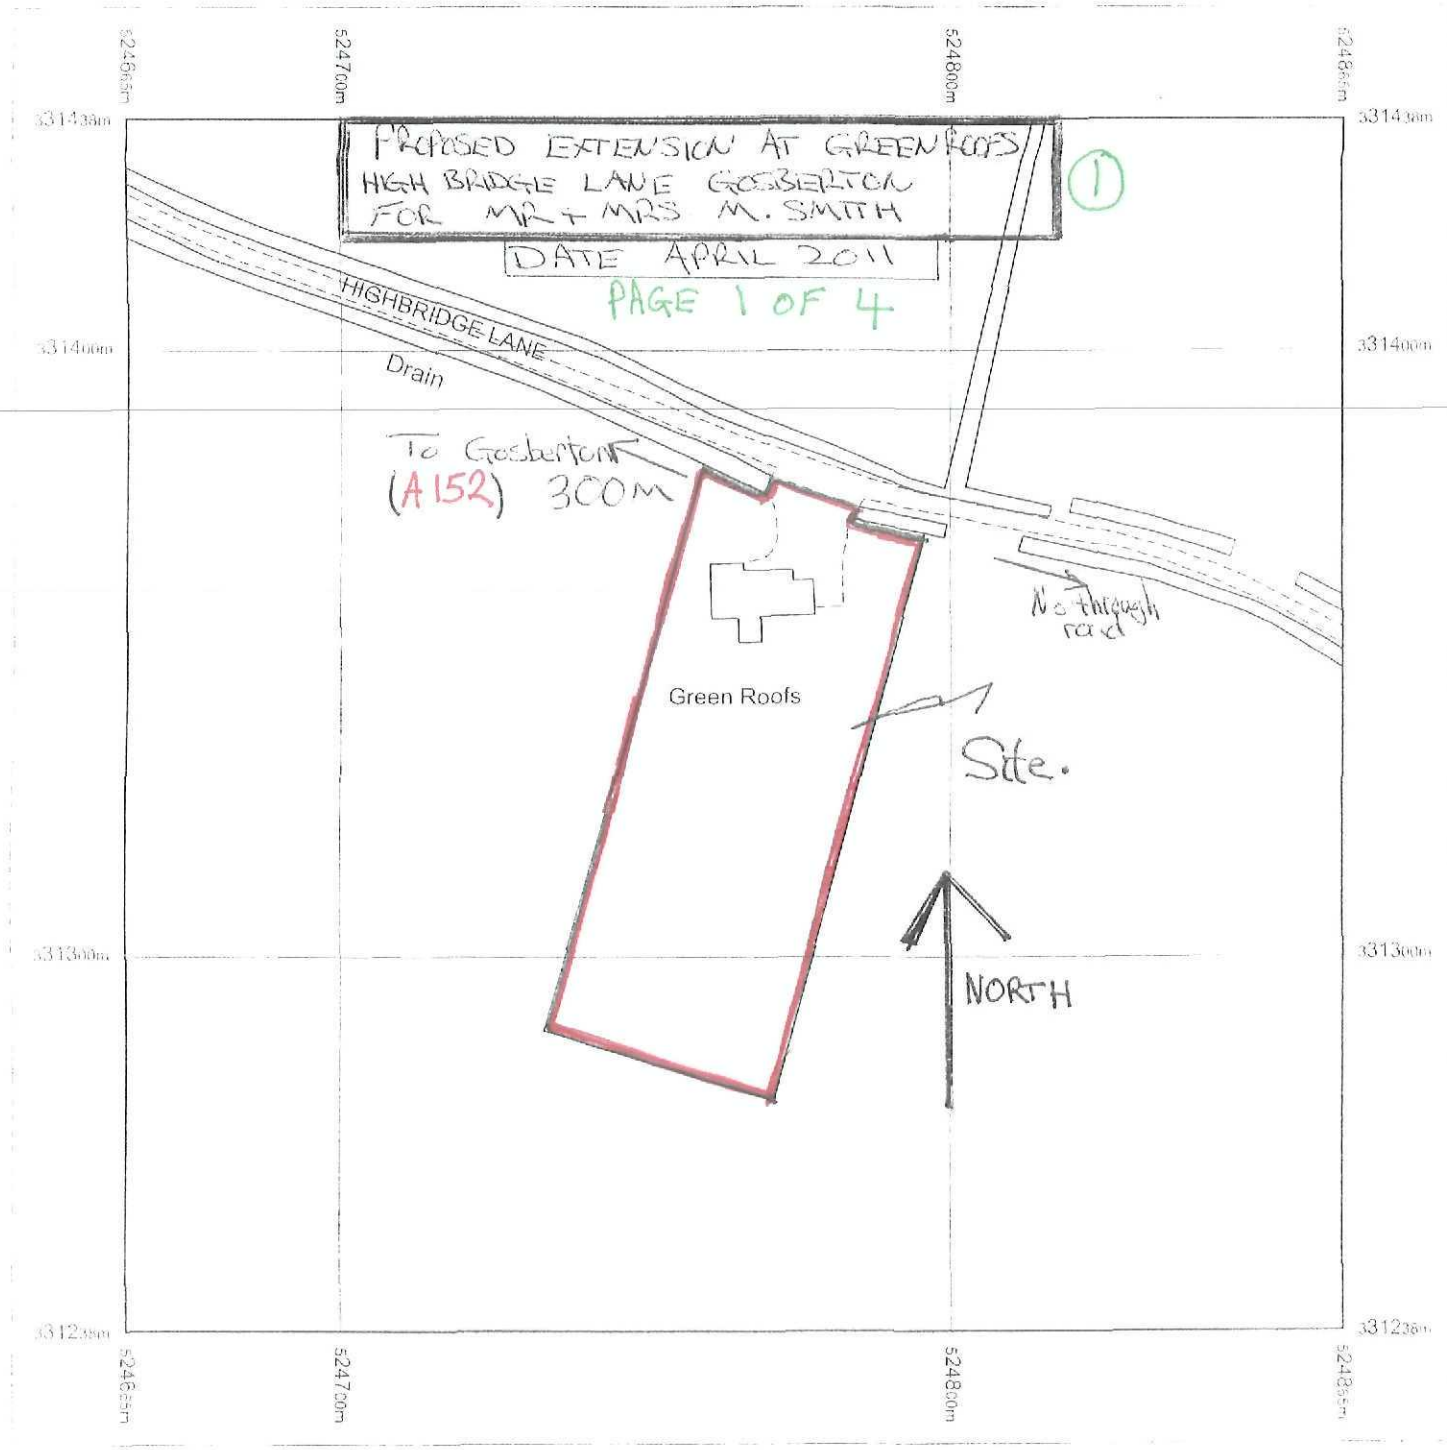

Produced 12.04.2011 from the Ordnance Survey National Geographic Database and incorporating surveyed revision available at this date. © Crown Copyright 2011.

Reproduction in whole or part is prohibited without the prior permission of Ordnance Survey.

Ordnance Survey, the OS Symbol and OS Sitemap are registered trademarks of Ordnance Survey, the national mapping agency of Great Britain.

The representation of a road, track or path is no evidence of a right of way.

The representation of features as lines is no evidence of a property boundary.

Part or all of this OS Sitemap is enlarged from mapping produced at one or more of the following scales: 1:1250, 1:2500, 1:10000.

Metres
0 20 40

Scale 1:1250

Supplied by: **Bookmark Spalding Ltd**
Serial number: 00117500
Centre coordinates: 524765 331338.5

Further information can be found on the OS Sitemap Information leaflet or the Ordnance Survey web site: www.ordnancesurvey.co.uk

SHDC
Planning & Development
05 MAY 2011
Ref: 0334-11