


EXISTING SITE PLAN 1:200

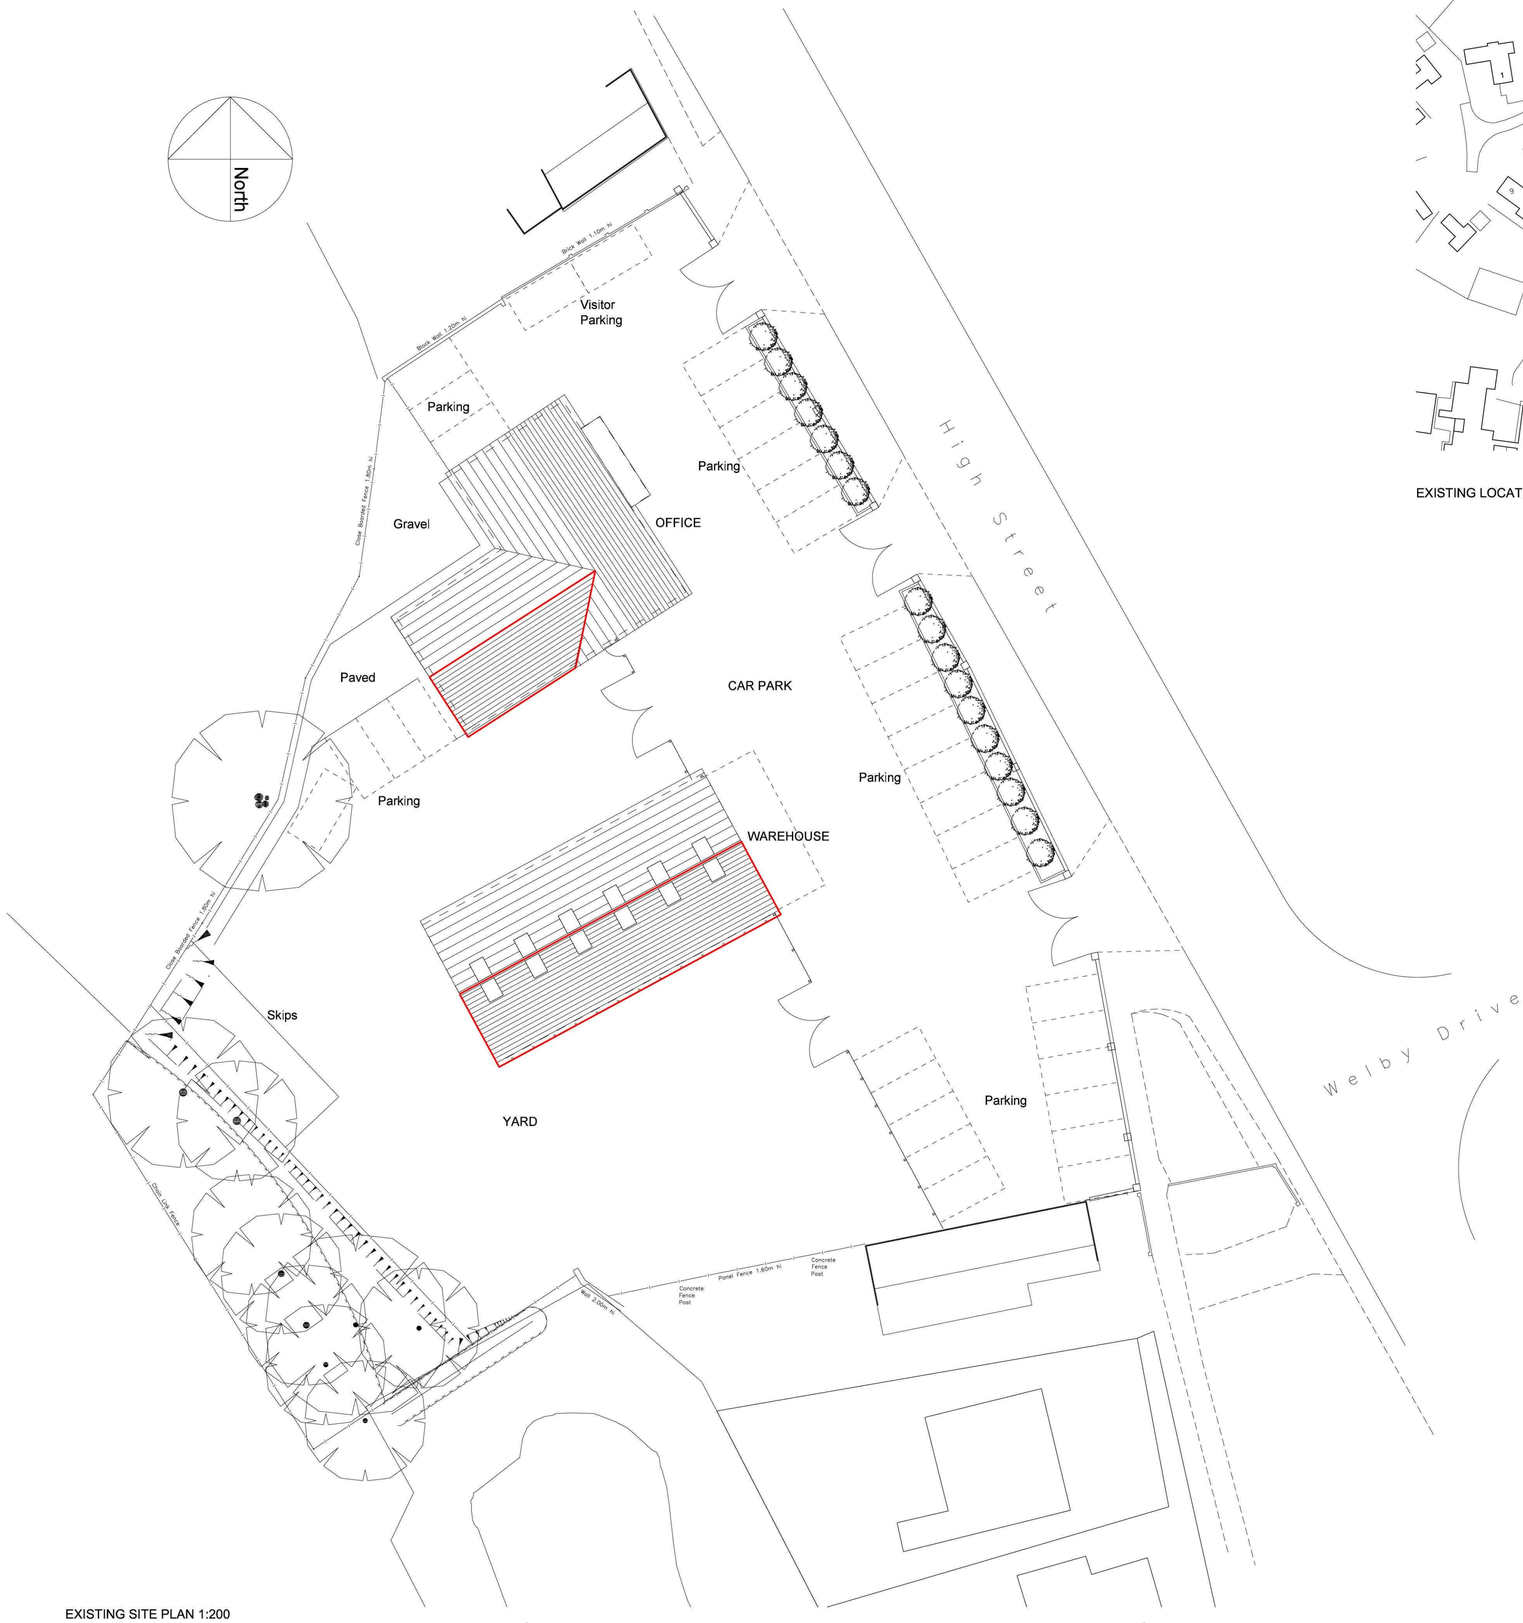

EXISTING LOCATION PLAN 1:1250

No.	Notes.
1.	All dimensions to be verified on site by GENERAL CONTRACTOR and any discrepancies to be brought to the attention of the Architect prior to commencing work or setting out or preparing shop drawings.
2.	Drawings not to be scaled. Work to figured dimensions only
3.	© copyright SAUNDERS BOSTON LIMITED. All rights reserved. This drawing remains the property of SAUNDERS BOSTON LIMITED at all times and may not be reproduced or copied in whole or in part without their prior written consent.
4.	This drawing and related specifications are for use only in the stated location.
5.	This drawing is to be read in conjunction with all other Consultants drawings and specifications.
6.	Drainage has not been surveyed and all pipe locations and and below ground drainage runs are indicative

0 5 10 15 20

scale 1:200 (metres)

No.	Revision	Date	Drawn	Checked

PLANNING

Chartered Architects
Offley House
33 Parkside
Cambridge CB1 1JE
Tel: (01223) 367733
E-mail: office@saundersboston.co.uk
Saunders Boston

Client: PRINCEBUILD Ltd

Job: 84 High St, Gosberton - PV Cells

Drawing: Site & Location Plan

Scales: 1:200 at A1 1:400 at A3

Date: 27.04.11


Drawn: AJT

Checked: SCP


Number: **1177-P-001**

Revision: -


No.	Notes.
1.	All dimensions to be verified on site by GENERAL CONTRACTOR and any discrepancies to be brought to the attention of the Architect prior to commencing work or setting out or preparing shop drawings.
2.	Drawings not to be scaled. Work to figured dimensions only
3.	© copyright SAUNDERS BOSTON LIMITED. All rights reserved. This drawing remains the property of SAUNDERS BOSTON LIMITED at all times and may not be reproduced or copied in whole or in part without their prior written consent.
4.	This drawing and related specifications are for use only in the stated location.
5.	This drawing is to be read in conjunction with all other Consultants drawings and specifications.
6.	Drainage has not been surveyed and all pipe locations and and below ground drainage runs are indicative

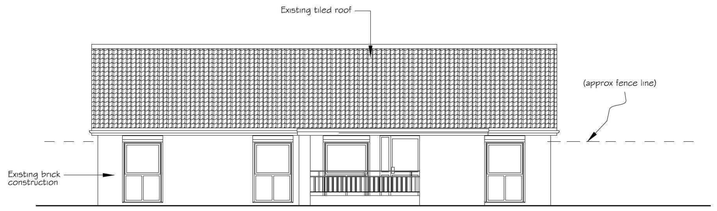


As Existing Office - North East Elevation

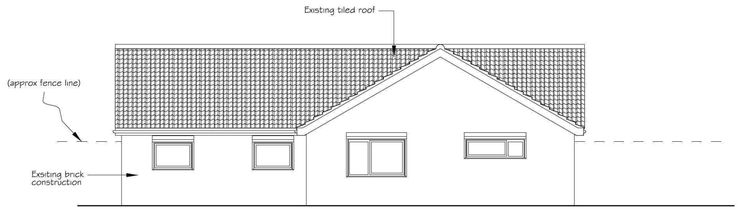


As Existing Office - South West Elevation

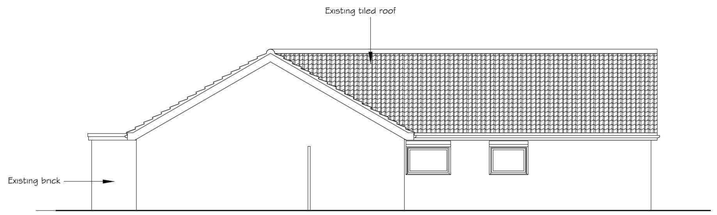


As Existing - Office North West Elevation

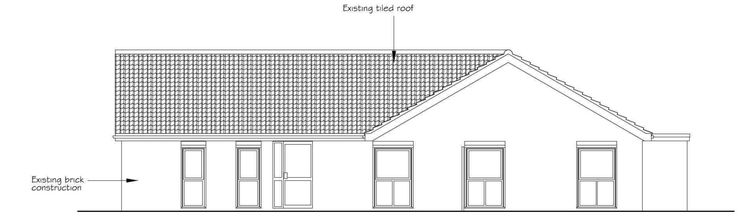


As Existing - Office South East Elevation

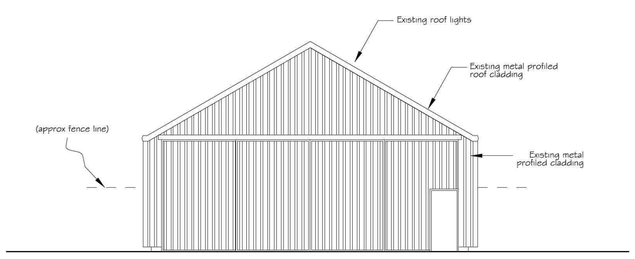


As Existing Warehouse - North East Elevation

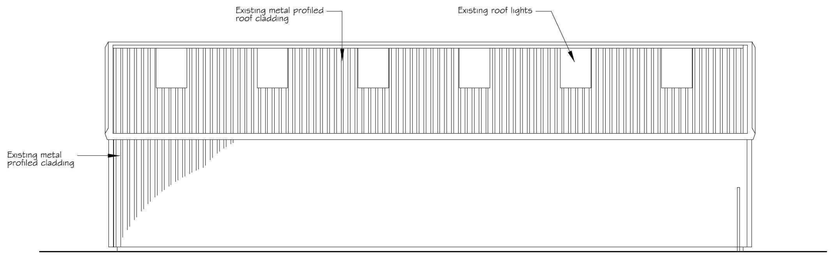


As Existing Warehouse - South East Elevation

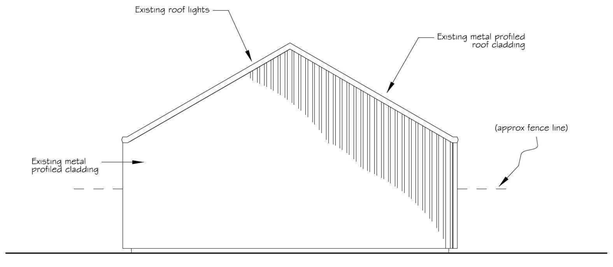

As Existing Warehouse - North West Elevation

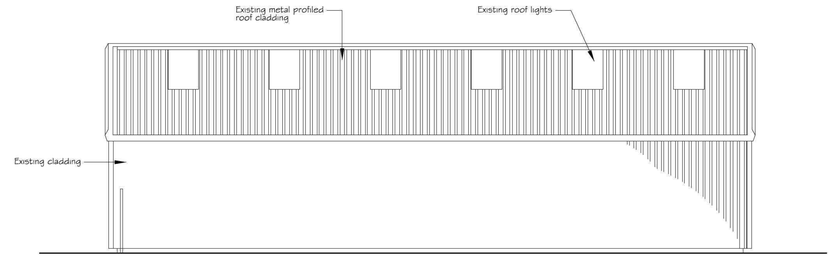

As Existing Warehouse - South West Elevation

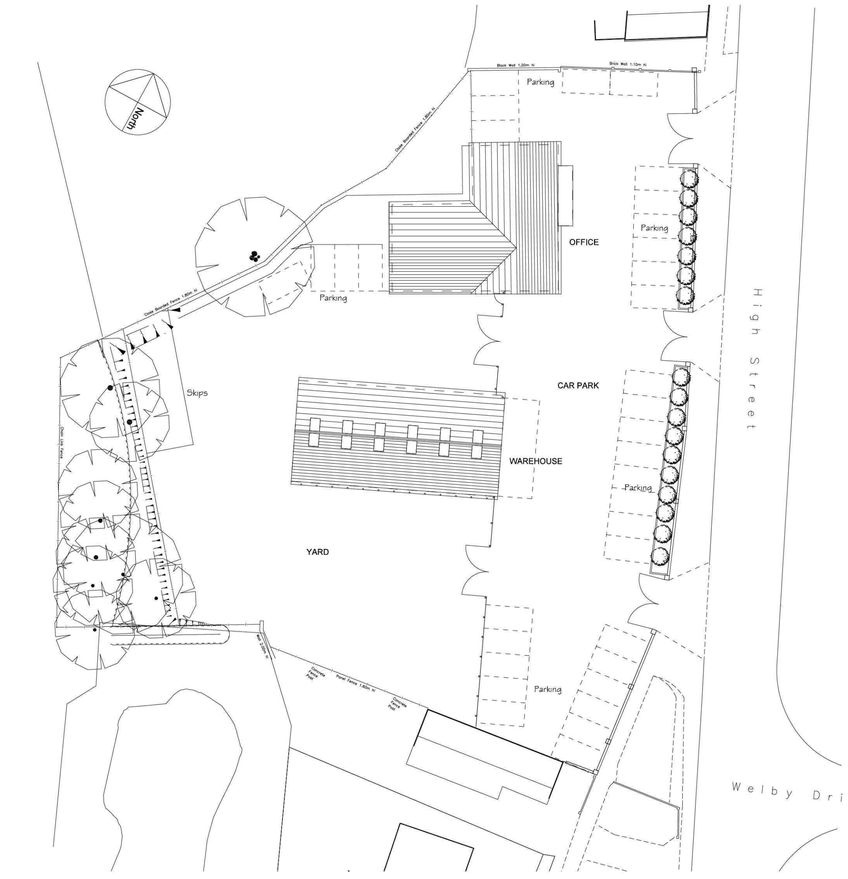

Key Plan - Not To Scale

0 5 10

scale 1:100 (metres)

No.	Revision	Date	Drawn	Checked

PLANNING

Chartered Architects

Offley House
33 Parkside
Cambridge CB1 1JE
Tel: (01223) 367733

E-mail:
office@saundersboston.co.uk

Saunders Boston

Client
PRINCEBUILD Ltd

Job
84 High St, Gosberton - PV Cells

Drawing
Existing Elevations

Scales
1:100 at A1 1:200 at A3

Date
27.04.11


Drawn
AJT

Checked
SCP


Number
1177-P-201

Revision
.


No.	Notes.
1.	All dimensions to be verified on site by GENERAL CONTRACTOR and any discrepancies to be brought to the attention of the Architect prior to commencing work or setting out or preparing shop drawings.
2.	Drawings not to be scaled. Work to figured dimensions only
3.	© copyright SAUNDERS BOSTON LIMITED. All rights reserved. This drawing remains the property of SAUNDERS BOSTON LIMITED at all times and may not be reproduced or copied in whole or in part without their prior written consent.
4.	This drawing and related specifications are for use only in the stated location.
5.	This drawing is to be read in conjunction with all other Consultants drawings and specifications.
6.	Drainage has not been surveyed and all pipe locations and and below ground drainage runs are indicative

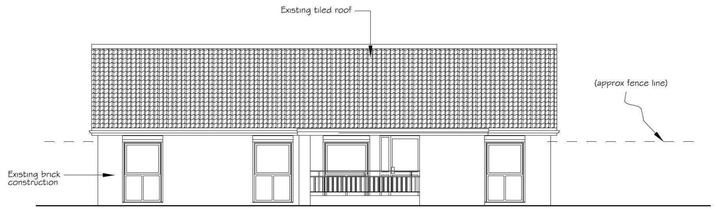


As Proposed Office - North East Elevation

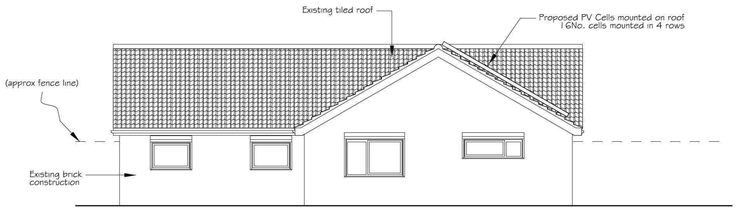

As Proposed Office - South West Elevation

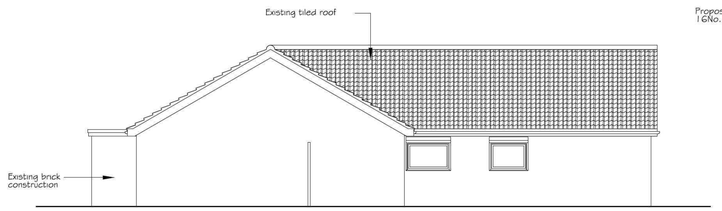


As Proposed - Office North West Elevation

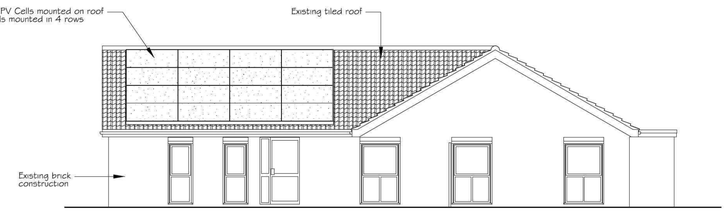


As Proposed - Office South East Elevation

As Proposed Warehouse - North East Elevation


As Proposed Warehouse - South East Elevation

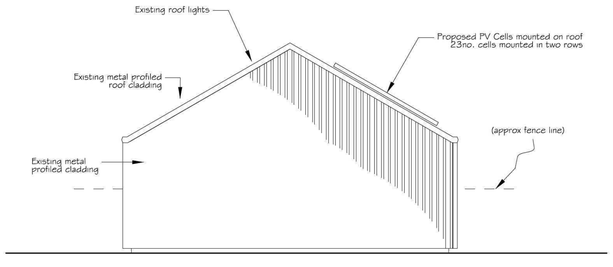

As Proposed Warehouse - North West Elevation

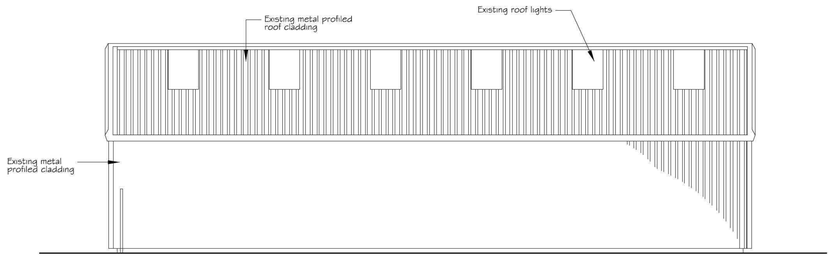

As Proposed Warehouse - South West Elevation

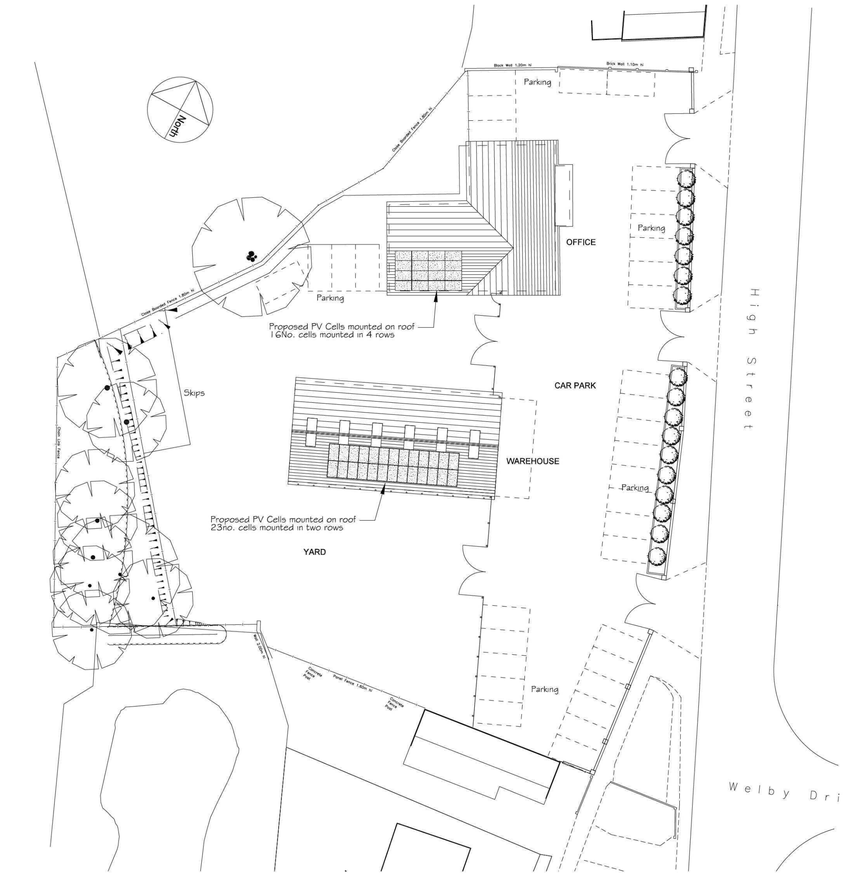

Key Plan - Not To Scale

0 5 10

scale 1:100 (metres)

No.	Revision	Date	Drawn	Checked

PLANNING

Chartered Architects

Offley House
33 Parkside
Cambridge CB1 1JE
Tel: (01223) 367733

E-mail:
office@saundersboston.co.uk

Saunders Boston

Client
PRINCEBUILD Ltd

Job
84 High St, Gosberton - PV Cells

Drawing
Proposed Elevations

Scales
1:100 at A1 1:200 at A3

Date
27.04.11

Drawn
AJT

Checked
SCP

Number
1177-P-202

Revision
.