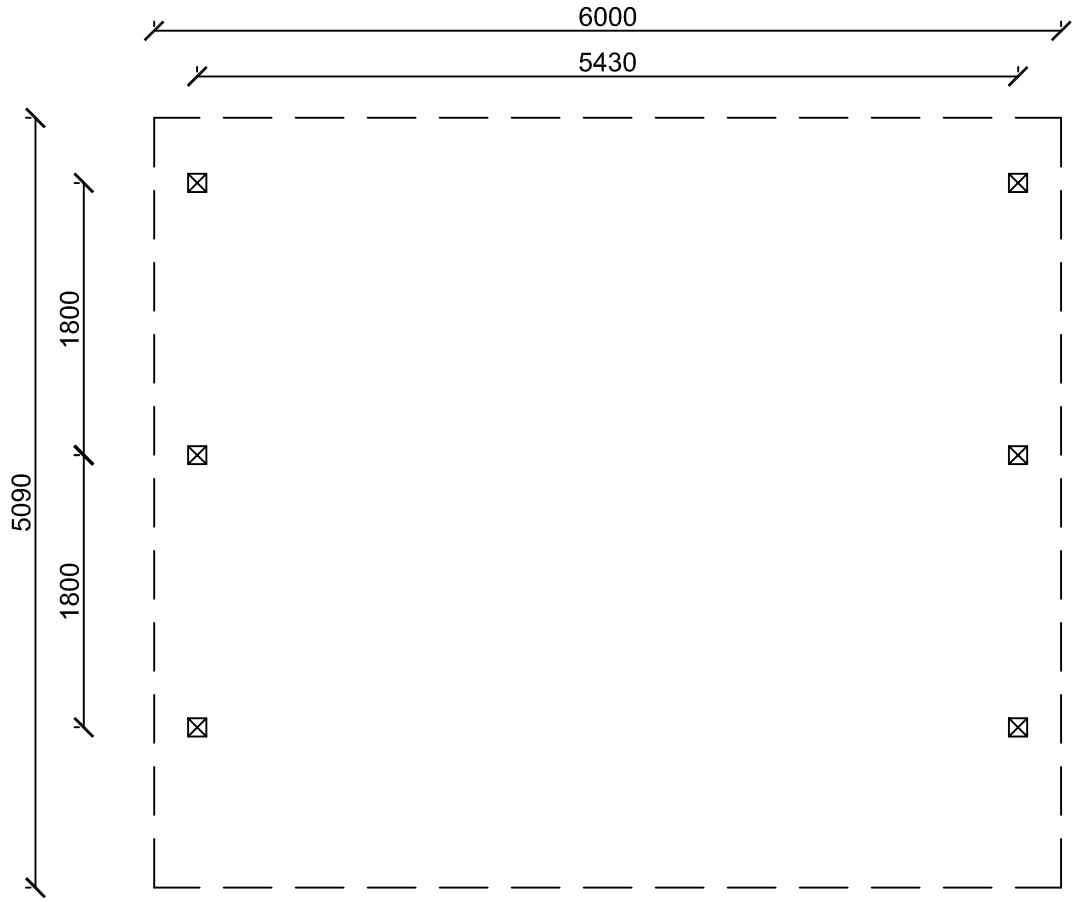

CAR PORT LAYOUT

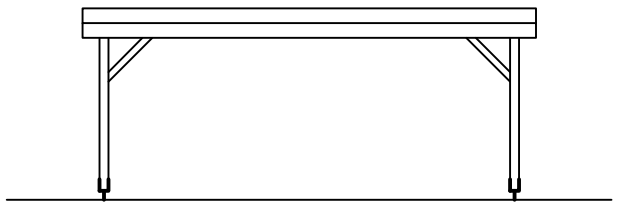

FRONT (EAST) ELEVATION

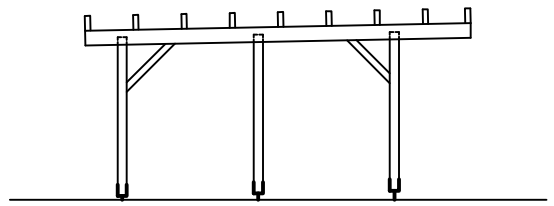

SIDE (SOUTH) ELEVATION

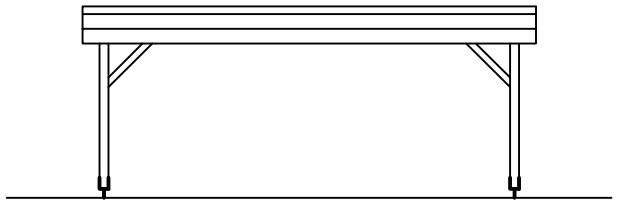

REAR (WEST) ELEVATION

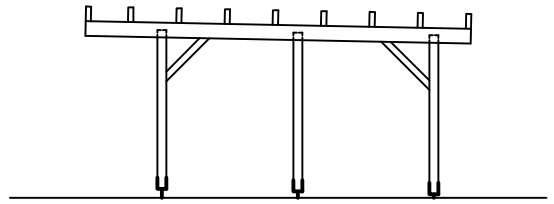

SIDE (NORTH) ELEVATION

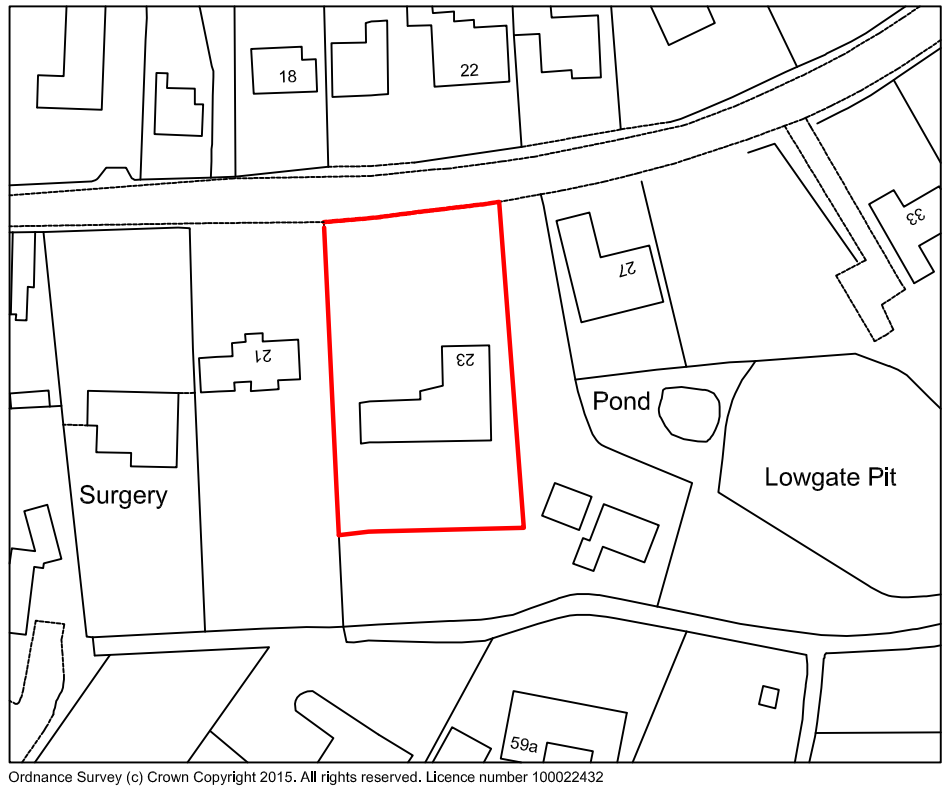

Ordnance Survey (c) Crown Copyright 2015. All rights reserved. Licence number 100022432

SITE PLAN

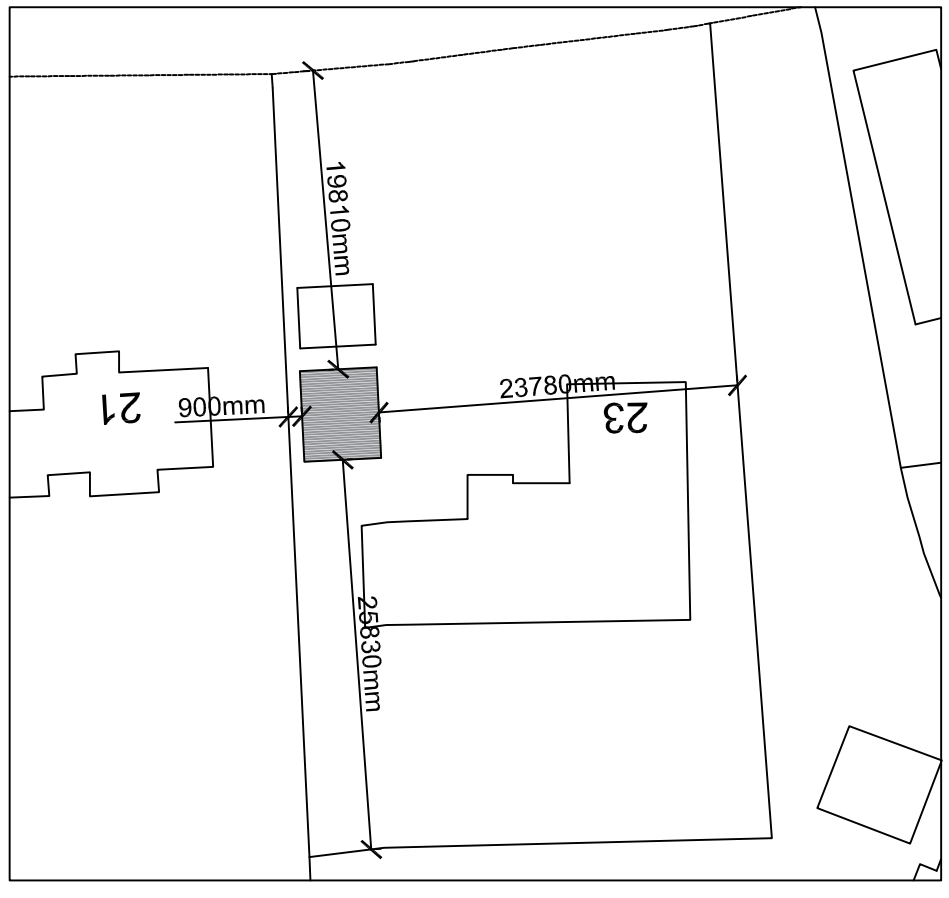

BLOCK PLAN

Ref:	Revision:	Date:

AUSTIN JOHN
DEVELOPMENTS

Rualen, Mill Green Road, Pinchbeck, Spalding,
Lincolnshire, PE11 3PU
01775 712115
contact@austinjohndevelopments.uk

Project:
PROPOSED DOUBLE CAR PORT

Client:
MR & MRS HARDINGHAM
23 LOWGATE
GOSBERTON
SPALDING
PE11 4NL

DRAWING:
CAR PORT LAYOUT
ELEVATIONS
SITE PLAN
BLOCK PLAN

DRAWING N°:	DATE:
AJD/1044/16/00	MARCH 2016
DRAWN BY: JC	SCALE: 1:50 1:100 1:500 1:1250

COPIES OF THESE DRAWINGS SHALL NOT BE MADE, TRACED OR ALTERED FOR ANY PURPOSE OTHER THAN THAT FOR WHICH THEY ARE ISSUED WITHOUT WRITTEN PERMISSION OF AUSTIN JOHN DEVELOPMENTS LTD. THESE DRAWINGS ARE PRODUCED SOLELY FOR THE PURPOSE OF OBTAINING PLANNING OR BUILDING REGULATIONS APPROVAL AND DO NOT CONTAIN A FULL SPECIFICATION FOR THE PROPOSED WORKS NOT SHOWN ON THESE DRAWINGS SHALL BE AS STIPULATED BY AUSTIN JOHN DEVELOPMENTS LTD (unless agreed otherwise in writing by the client), THEREFORE IT IS THE CLIENT OR THEIR APPOINTED BUILDER/CONTRACTOR'S RESPONSIBILITY TO CONFIRM.
THESE DRAWINGS PROVIDED A BASIS FOR AGREEMENT BETWEEN THE CONTRACTOR & THE CLIENT/OWNER, IT IS RESPONSIBILITY OF CONTRACTOR TO CHECK ALL RELEVANT DIMENSIONS ON THE DRAWINGS, THE FACT THAT DIMENSIONS ARE NOT DIMENSIONED DOES NOT ALLEVIATE THE BUILDER/CONTRACTOR FROM RESPONSIBILITY OF NON-COMPLIANCE AS CONTAINED WITH THE WORKS. ALL WORKS AND MATERIALS TO BE FIXED AND INSTALLED TO THE MANUFACTURERS INSTRUCTIONS AND COMPLY WITH THE RELEVANT AND APPROVED DOCUMENTS OF THE BUILDING REGULATIONS AND CURRENT BRITISH STANDARDS, RECOMMENDED CODES OF PRACTICE, BRITISH STANDARDS OR EUROPEAN CODE etc. ALL RECOMMENDATIONS ON THESE DRAWINGS ARE NOT TO BE SCALED FOR CONSTRUCTION/DIMENSION PURPOSES. ALL DIMENSIONS FOR EXTERNAL SIZE OF THE WORKS AS SHOWN ON THE DRAWINGS TO BE CHECKED BY THE BUILDER/CONTRACTOR PRIOR TO THE COMMENCEMENT OF WORK AND ANY DISCREPANCIES REPORTED IMMEDIATELY. WHERE APPLICABLE, DIMENSIONS SHOWN ARE GIVEN TO STRUCTURE ONLY AND ARE NOT FINISHED FLOORS OR SETTING OUT DIMENSIONS. IT IS RECOMMENDED THAT A SITE SURVEY IS UNDERTAKEN PRIOR TO COMMENCEMENT OF WORKS, THE LOCATION, PROVISIONS OF EXISTING SERVICES PIPES, ELECTRICAL CABLES etc. ARE NOT GENERALLY SHOWN. THE ACTUAL PROVISIONS IF APPLICABLE MUST BE ESTABLISHED BY THE BUILDER/CONTRACTOR PRIOR TO COMMENCEMENT OF WORKS AND REFERENCED TO SUIT THE INDIVIDUAL SERVICE SUPPLIERS INSTALLATION RECOMMENDATIONS.

HEALTH & SAFETY
The client is to ensure that the appointed contractor is familiar with and complies with Health & Safety for Building Sites and Work Places.