

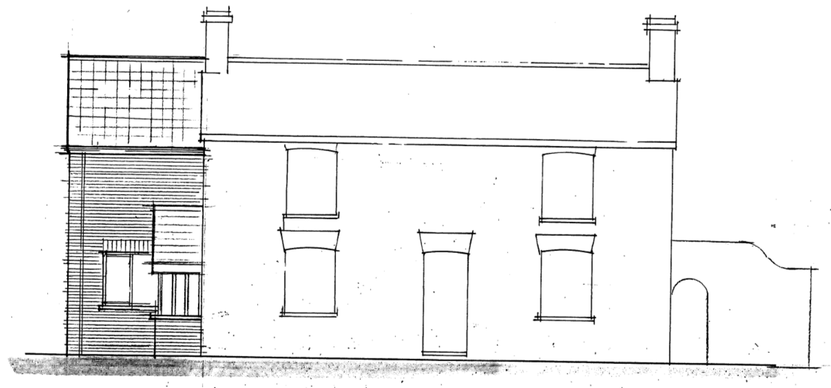


SOUTH

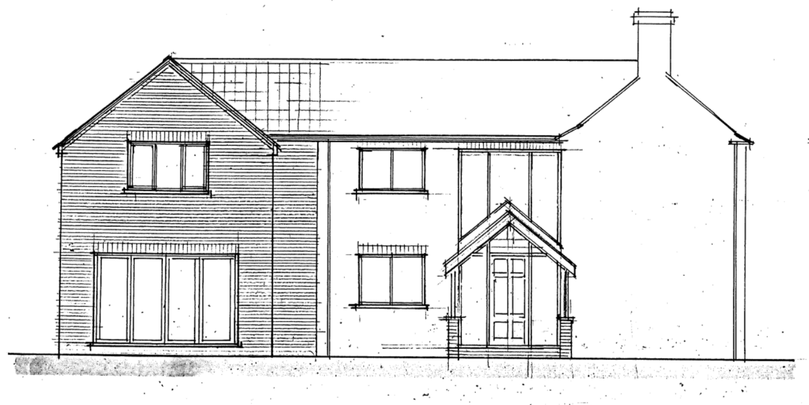


WEST

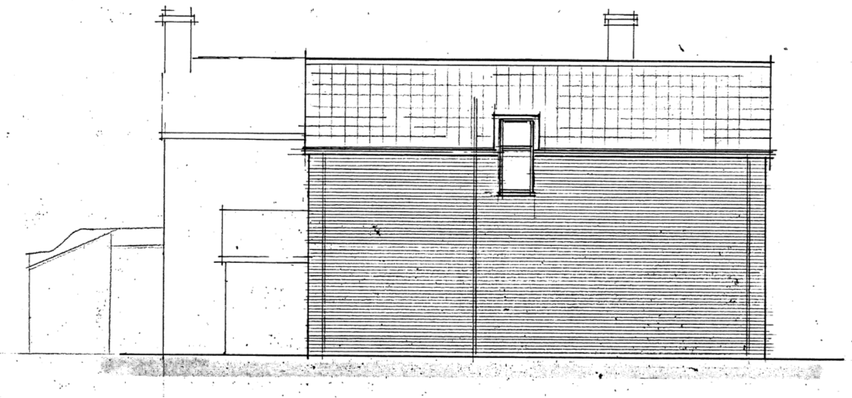


NORTH



EAST

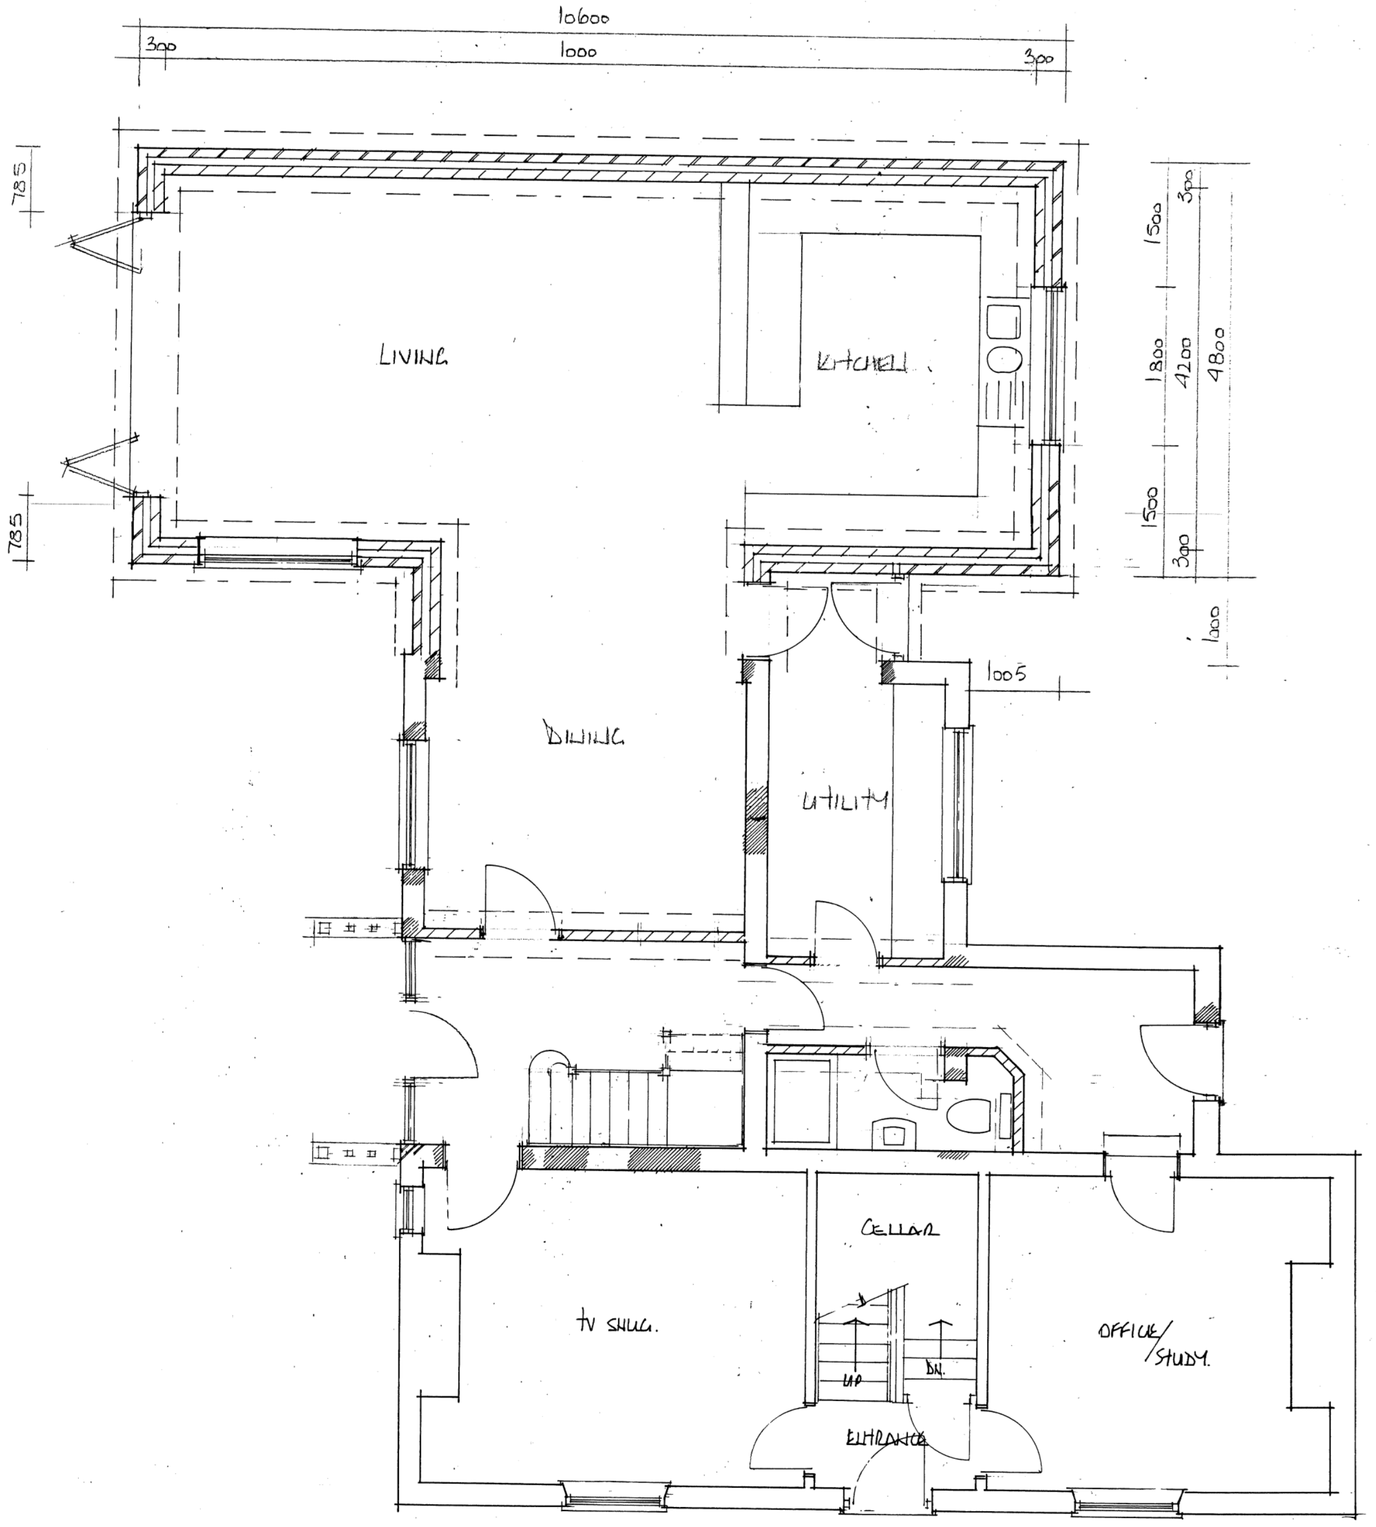

GROUND FLOOR PLAN

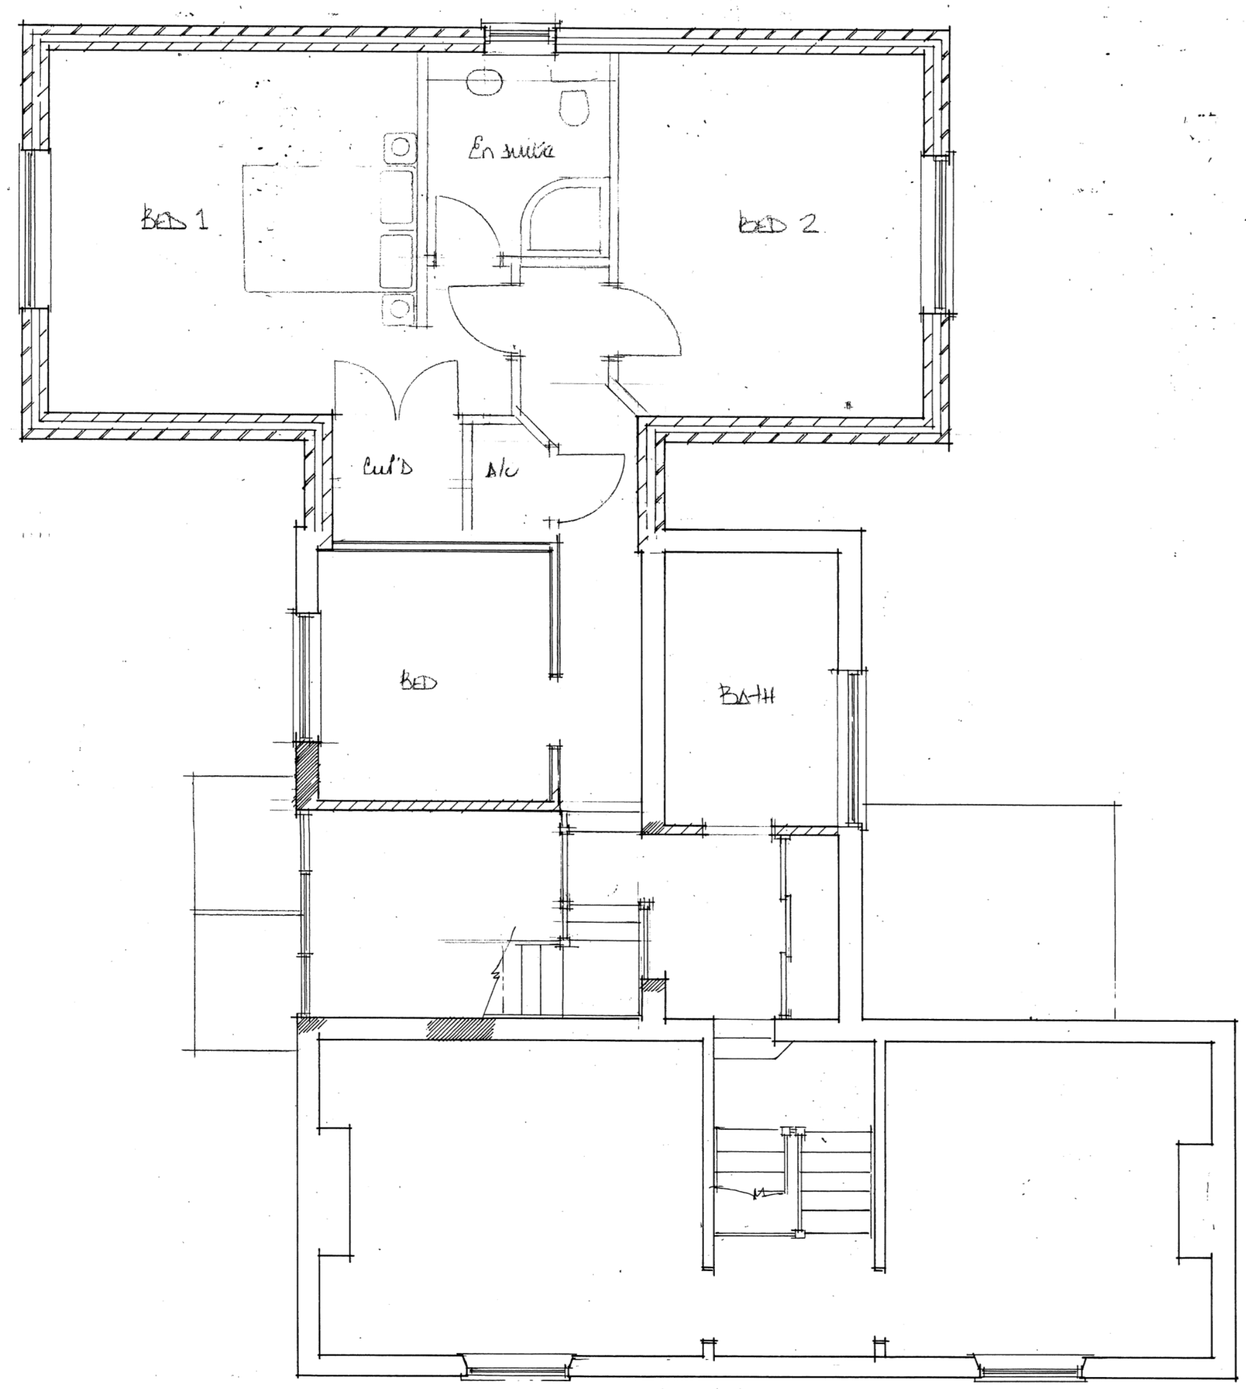

FIRST FLOOR PLAN

EAST MIDLANDS
DESIGN ASSOC.

Architectural Consultants

Willow Lodge
Horseshoe Road
Spalding
Lincs
PE11 3JA

Tel/fax :- 01775 767968
Email :- willowlodge@talktalk.net
Mobile phone :- 07710815044

Client

Project
CHESTNUT COTTAGE
SILTSIDE
COSBERTON DISEASE
SPALDING PE11 4ET

Drawing
PLANS & ELEVATIONS
AS PROPOSED

Scale
1:50 . 1:100

Date
JANUARY 22

Drawn
JV

Dwg No.

Rev

1187/02