

Drawing No.1




EXISTING SITE PLAN
nts

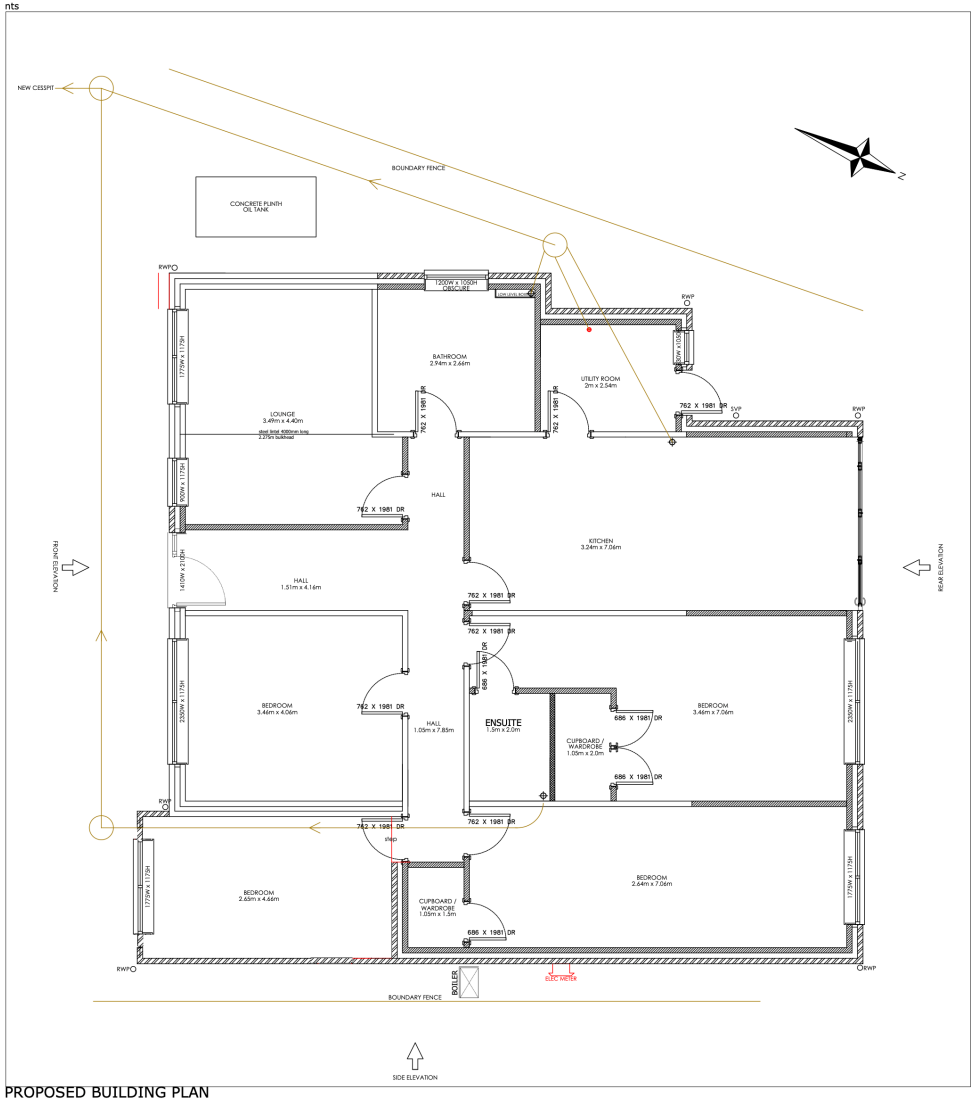


PROPOSED BUILDING PLAN
Scale 1:50

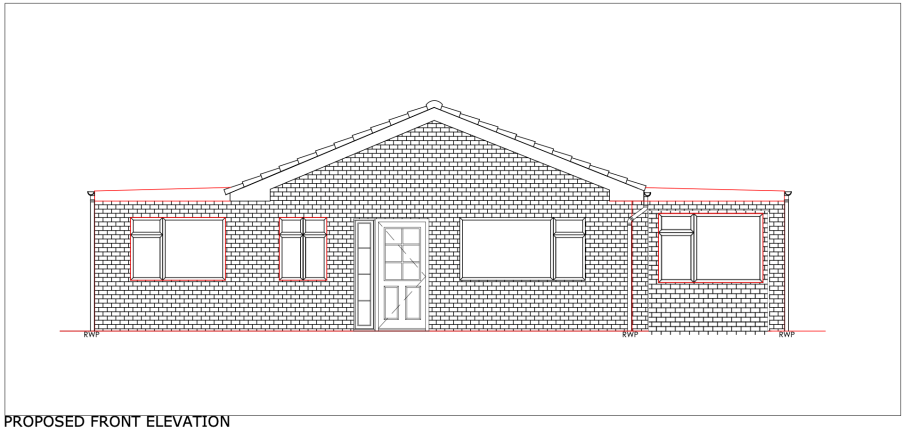

PROPOSED FRONT ELEVATION
Scale 1:50

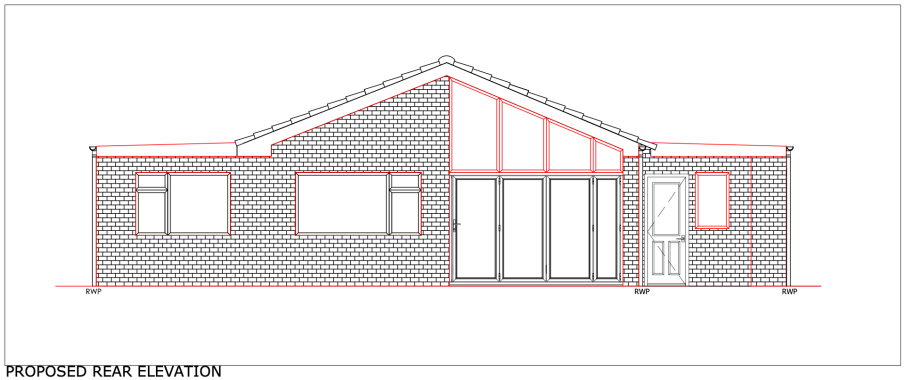

PROPOSED REAR ELEVATION
Scale 1:50

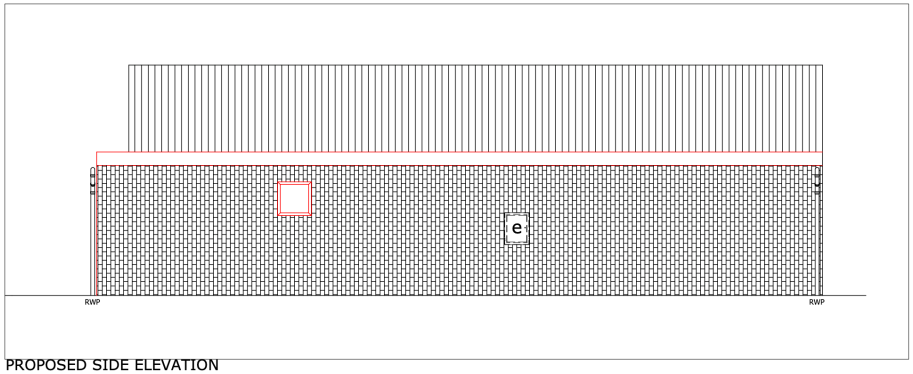

PROPOSED SIDE ELEVATION
Scale 1:50

80 Siltside, Gosberton Risegate PE11 4ET
PROPOSED PLANS AND ELEVATIONS