
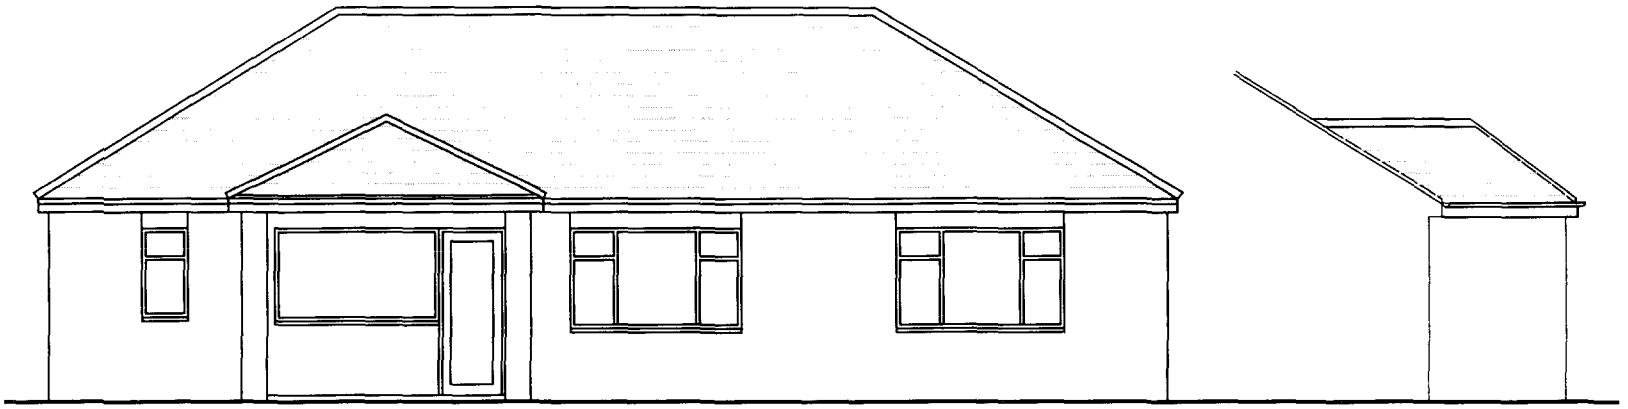


Rear Elevation.

Side Elevation.

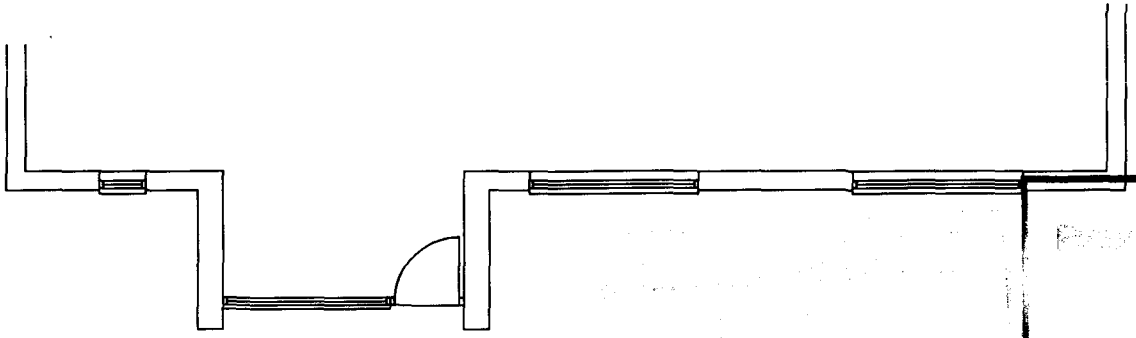

Part Ground Floor Plan

SKDC
Planning & Development
- 2 APR 2002
Ref 03391/02

Notes

All dimensions should be checked on site and not scaled from this drawing. Any discrepancies to be reported to the office before.
The Contractor shall make a survey of the site and shall be responsible for obtaining all dimensions and levels necessary for the proper construction of works as indicated.

Client
ELSEY

Job Title
PROPOSED CONSERVATORY
THE BUNGALOW
LOW BRIDGE LANE
GOSBERTON

Drawing Title
EXISTING

©Copyright

ELEVATION
ELEVATION PROJECTS LTD
DESIGN - CONSTRUCTION
PROJECT MANAGEMENT
16 Wright Street Hull HU2 8JU
Telephone 01482 587704
Fax 01482 587714
Email forename@elevationprojects.co.uk

Revisions	Date	Description	DR	CH
A				

Status: PLANNING


Scale	Date
A4- 1:100	11/03/02

Drawn By	Checked	Approved
RDIB		

Drawing No	Rev
2025/60/01	

Flat Upvc roof


White UPVC conservatory

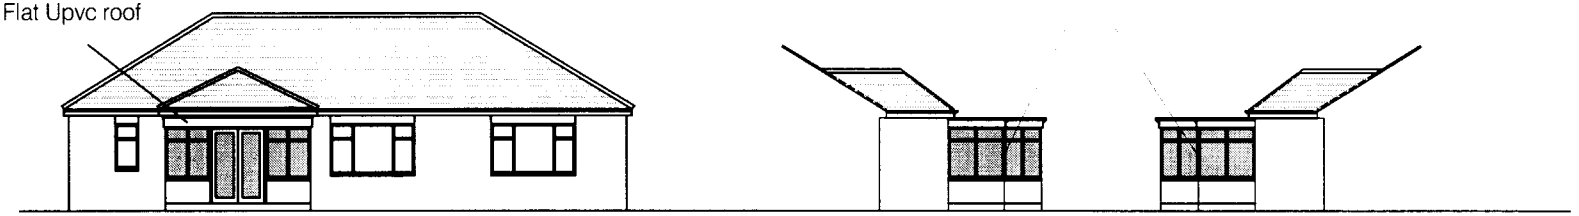

Rear Elevation.

Side Elevation.

Side Elevation.

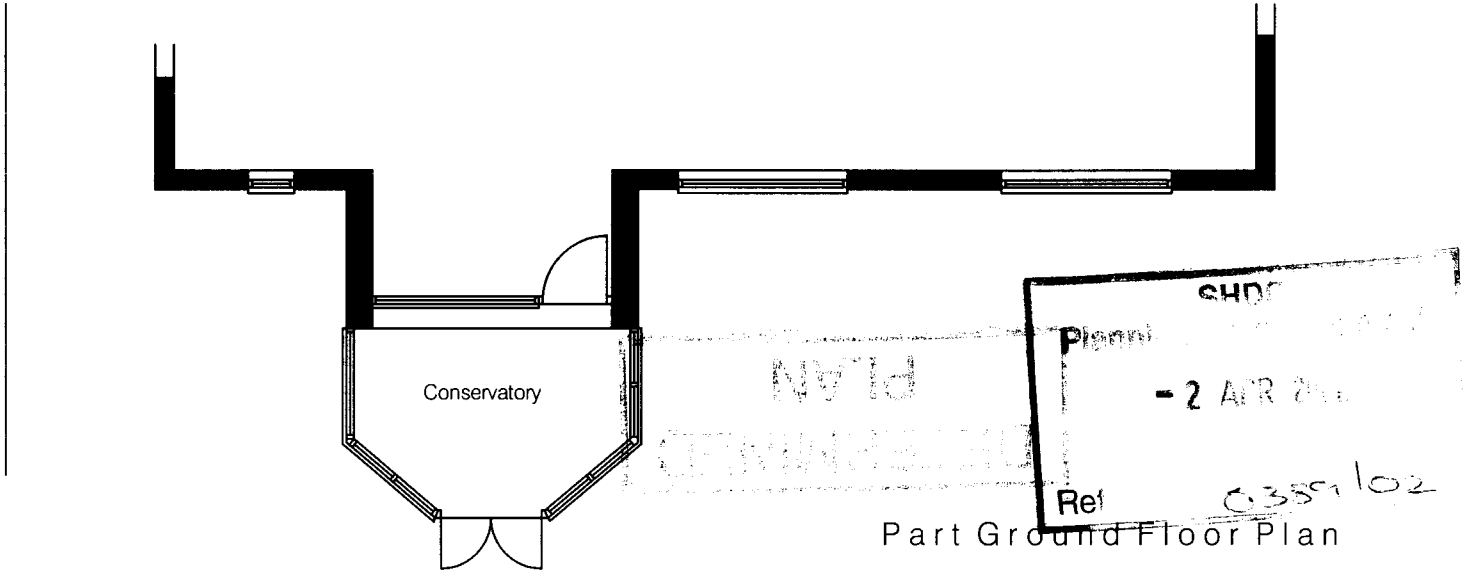

Part Ground Floor Plan

Plann
- 2 AIR
Ref 03551/02

Notes

1. All dimensions must be checked on site and not scaled from this drawing. Any discrepancies to be reported to our office before
2. The Contractor shall visit the site and shall be responsible for obtaining all dimensions and shall be responsible for the proper construction of works as indicated

Client

ELSEY

Job Title

PROPOSED CONSERVATORY
THE BUNGALOW
LOW BRIDGE LANE
GOSBERTON

Drawing Title

PROPOSED

©Copyright

ELEVATION

ELEVATION PROJECTS LTD

DESIGN - CONSTRUCTION
PROJECT MANAGEMENT

16 Wright Street Hull HU2 8JU

Telephone 01482 587704
Fax 01482 587714
Email forename@elevationprojects.co.uk

Revisions	Date	Description	DR	CH
A				

Status: PLANNING

Scale: A4- 1:100 1:200

Date: 11/03/02

Drawn By: RDB

Checked

Approved

Drawing No.: 2025/60/02

Rev