




Proposed Layout 1:100

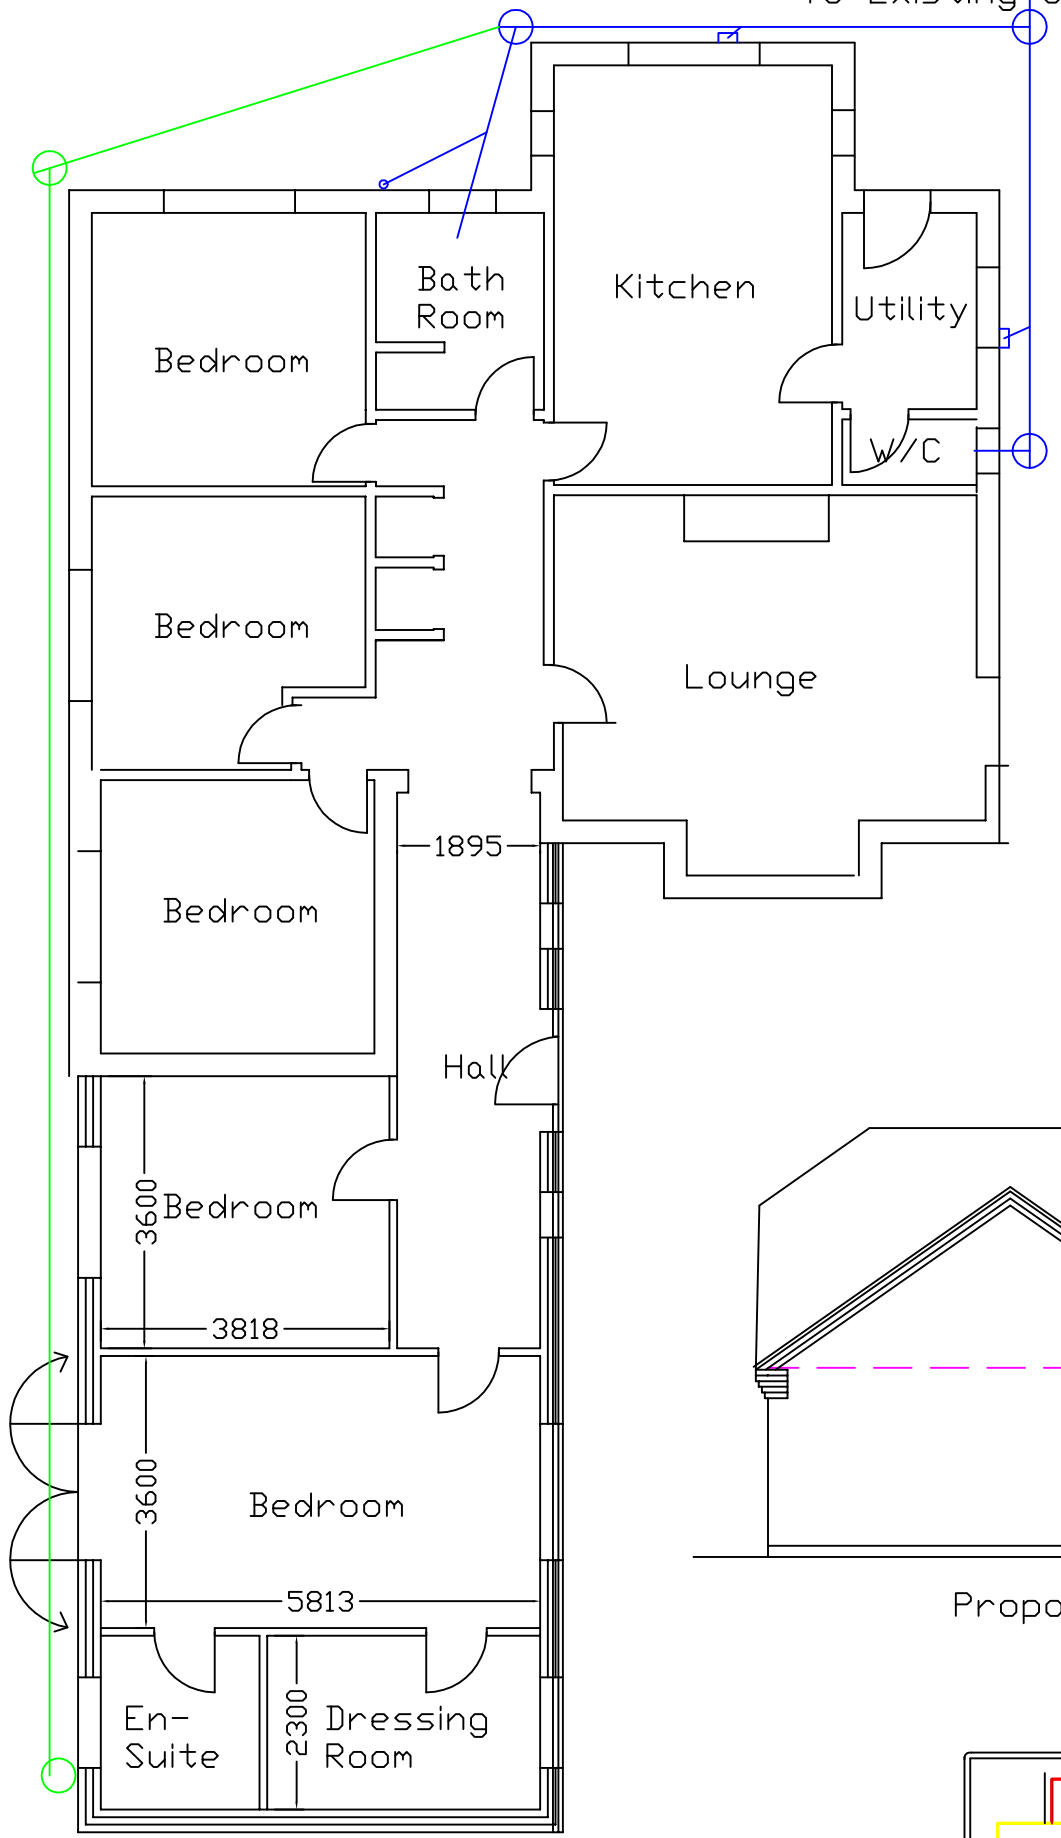


Proposed Side Elevation 1:100

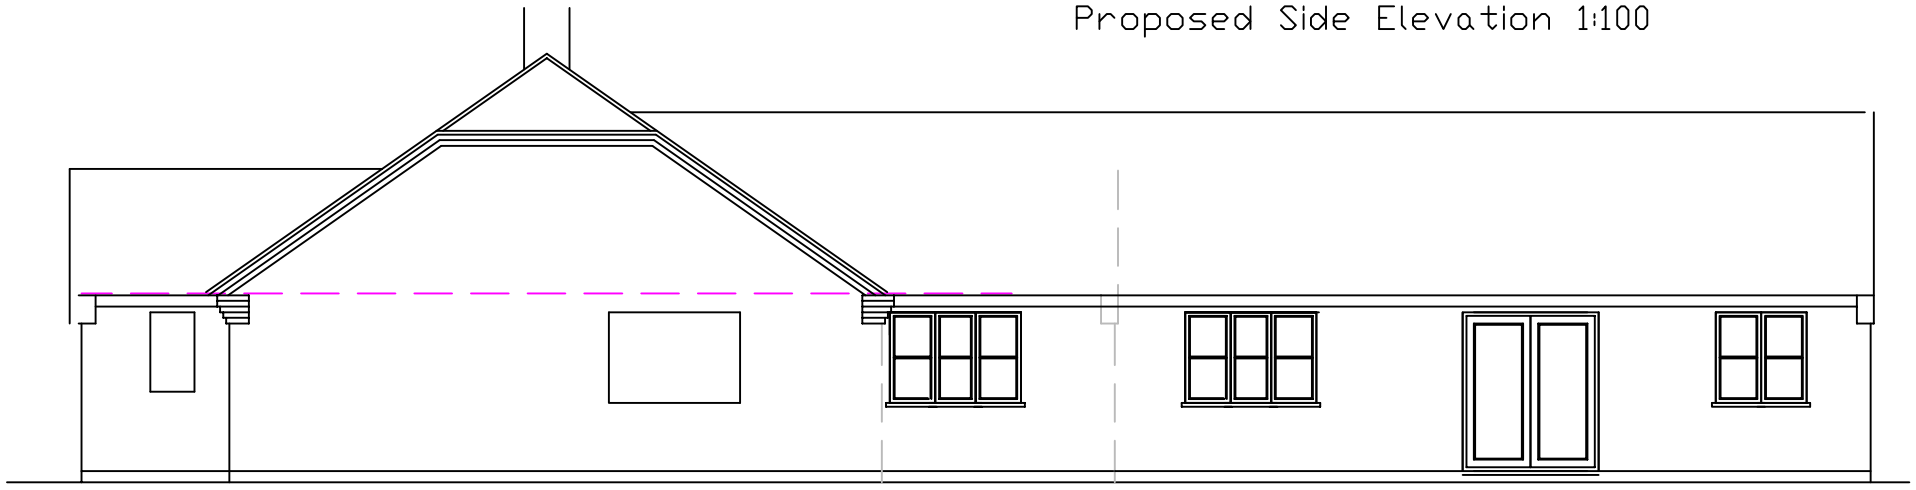

Proposed Side Elevation 1:100

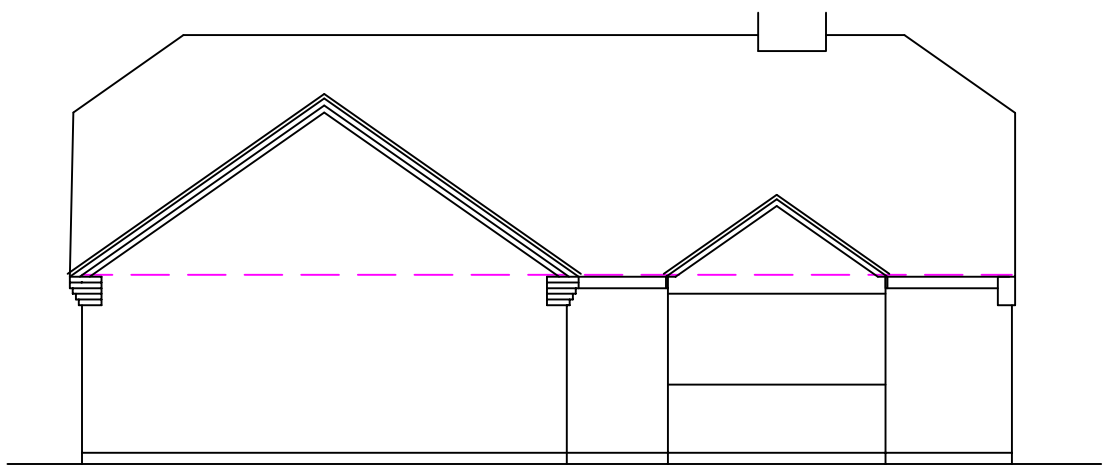

Proposed Front Elevation 1:100

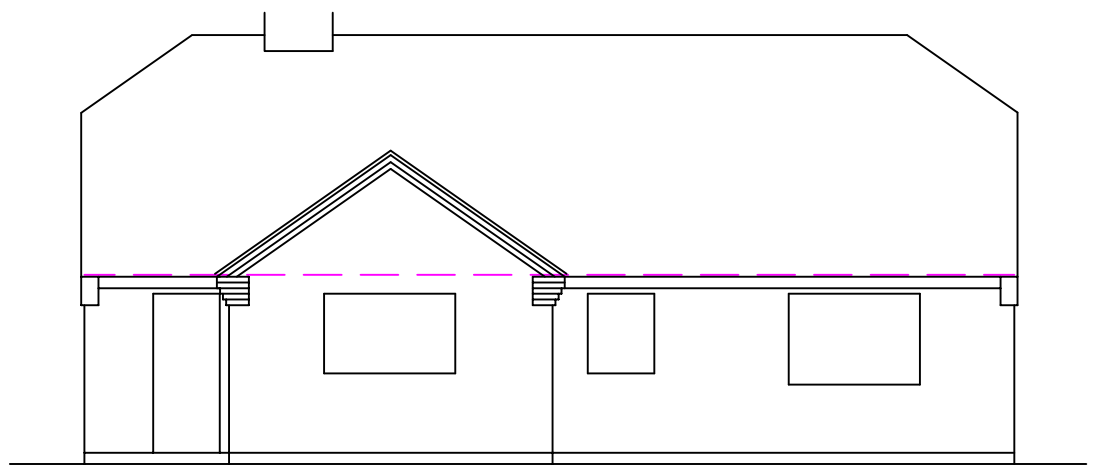

Proposed Rear Elevation 1:100

Design & Management.co.uk
7 West Fen
Frithville
Boston
Lincs
PE22 7EX Tel 01205 750775

SCALE BAR METRES 0 1 2 3 4 5

JOB TITLE
Proposed Layout and Elevations
Red House
Broad Drove
Gosberton Clough PE11 4JS

SCALE
1:100 on A3

DATE
April 2024

NOTES

DESIGNED & DRAWN BY Design and Management .co .uk which is a trading name of Planning and Property Consultants .com which is a trading name of Keith Baker Sole Trader TEL 01205 750775 .
ALL DRAWINGS ARE SUPPLIED SUBJECT TO D and M .co .uk STANDARD CONDITIONS. WHICH, ARE AVAILABLE ON REQUEST.
© COPYRIGHT KEITH BAKER 04/24