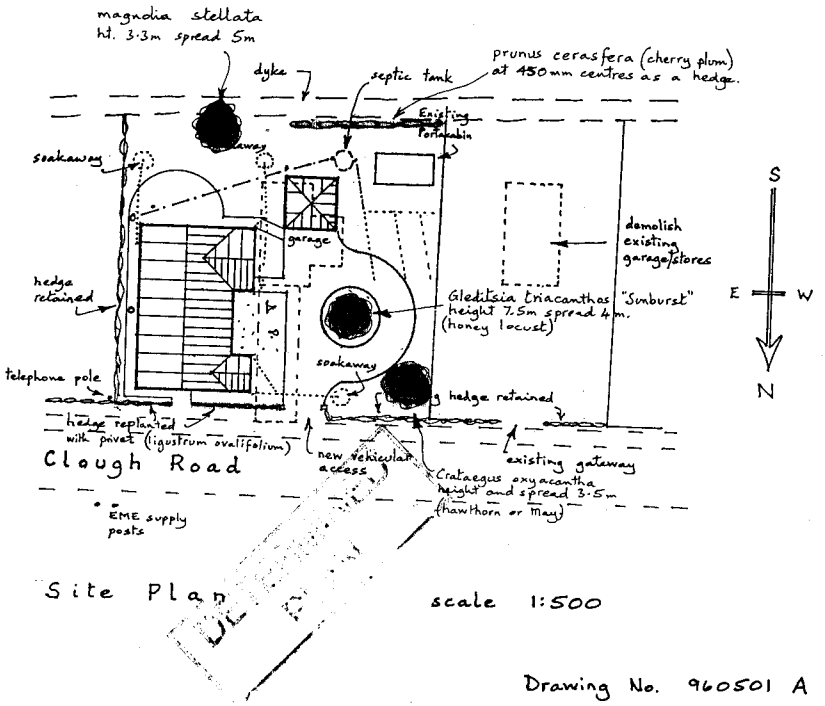


Site Plan scale 1:500

Drawing No. 960501 A

Bungalow and Garage

Mrs. M. Quin,

25, Clough Road,

GOSBERTON RISEGATE,

20 JUN 1996
Ref: 0393/96

AMENDED PLAN
Ref.

H08/1106/95 and H08/0393/96

Landscaping Details.

Building Design and Plans
A. ROFFE - 1, Green Lane,
SPALDING, Lincs. PE11 2YB
Tel: 0775 - 723680