
© Design Copyright reserved. Written consent must be obtained before copying or reproducing this drawing.
Do not scale this drawing, use figured dimensions only. Contractors are responsible for taking and checking site dimensions. Any discrepancy must be reported to the Architectural Technologist immediately.

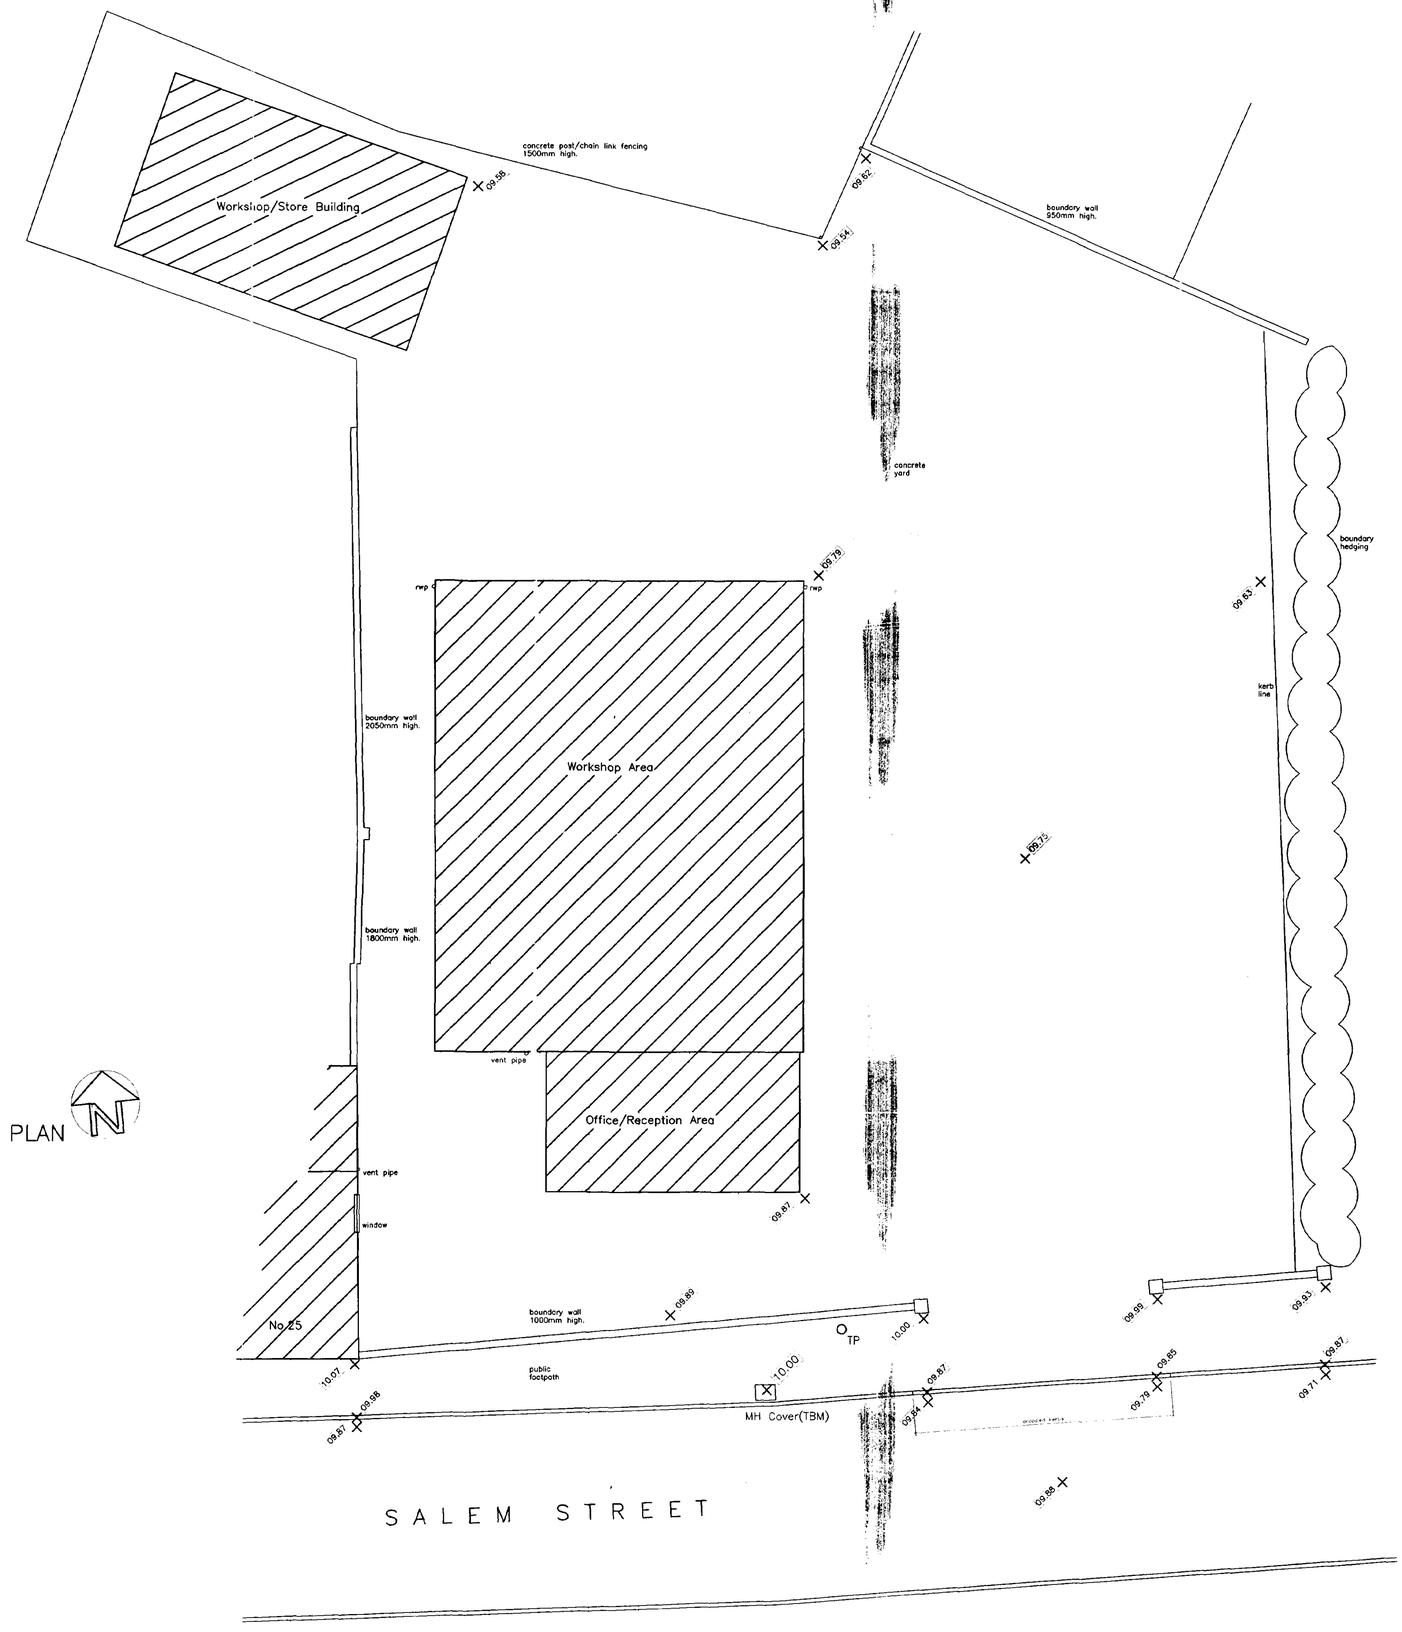

PLAN

Planning Department
04 APR 2003
Ref 0431/03

NEIL DOWLMAN Architecture
Neil Dowlman Architecture Ltd
14 Market Place
Boston, Lincs PE21 6BH
Tel: 01205 357272 Fax: 01205 351115
Email: boston@neildowlman-architecture.co.uk
Offices also at Alford & Grantham
Member of The Royal Institute of British Architects
Members of The British Institute of Architectural Technologists
Chartered Architect
Architectural Technologists • Planning Supervisors
Project Managers • Party wall Surveyors • Access Consultants
www.neildowlman-architecture.co.uk

Client: Abbeyvale Developments Inc.

Scale: 1:100

Project: Proposed Residential Development
Silver Drive Engineering
Salem Street
Gosberton Spalding Lincs.

Date: Feb. 2003

Drawn by: NAH


Drawing No. 1074–01

Title: Site Plan as Existing

Revision

DETERMINED PLAN

© Design Copyright reserved. Written consent must be obtained before copying or reproducing this drawing. Do not scale this drawing, use figured dimensions only. Contractors are responsible for taking and checking site dimensions. Any discrepancy must be reported to the Architectural Technologist immediately.

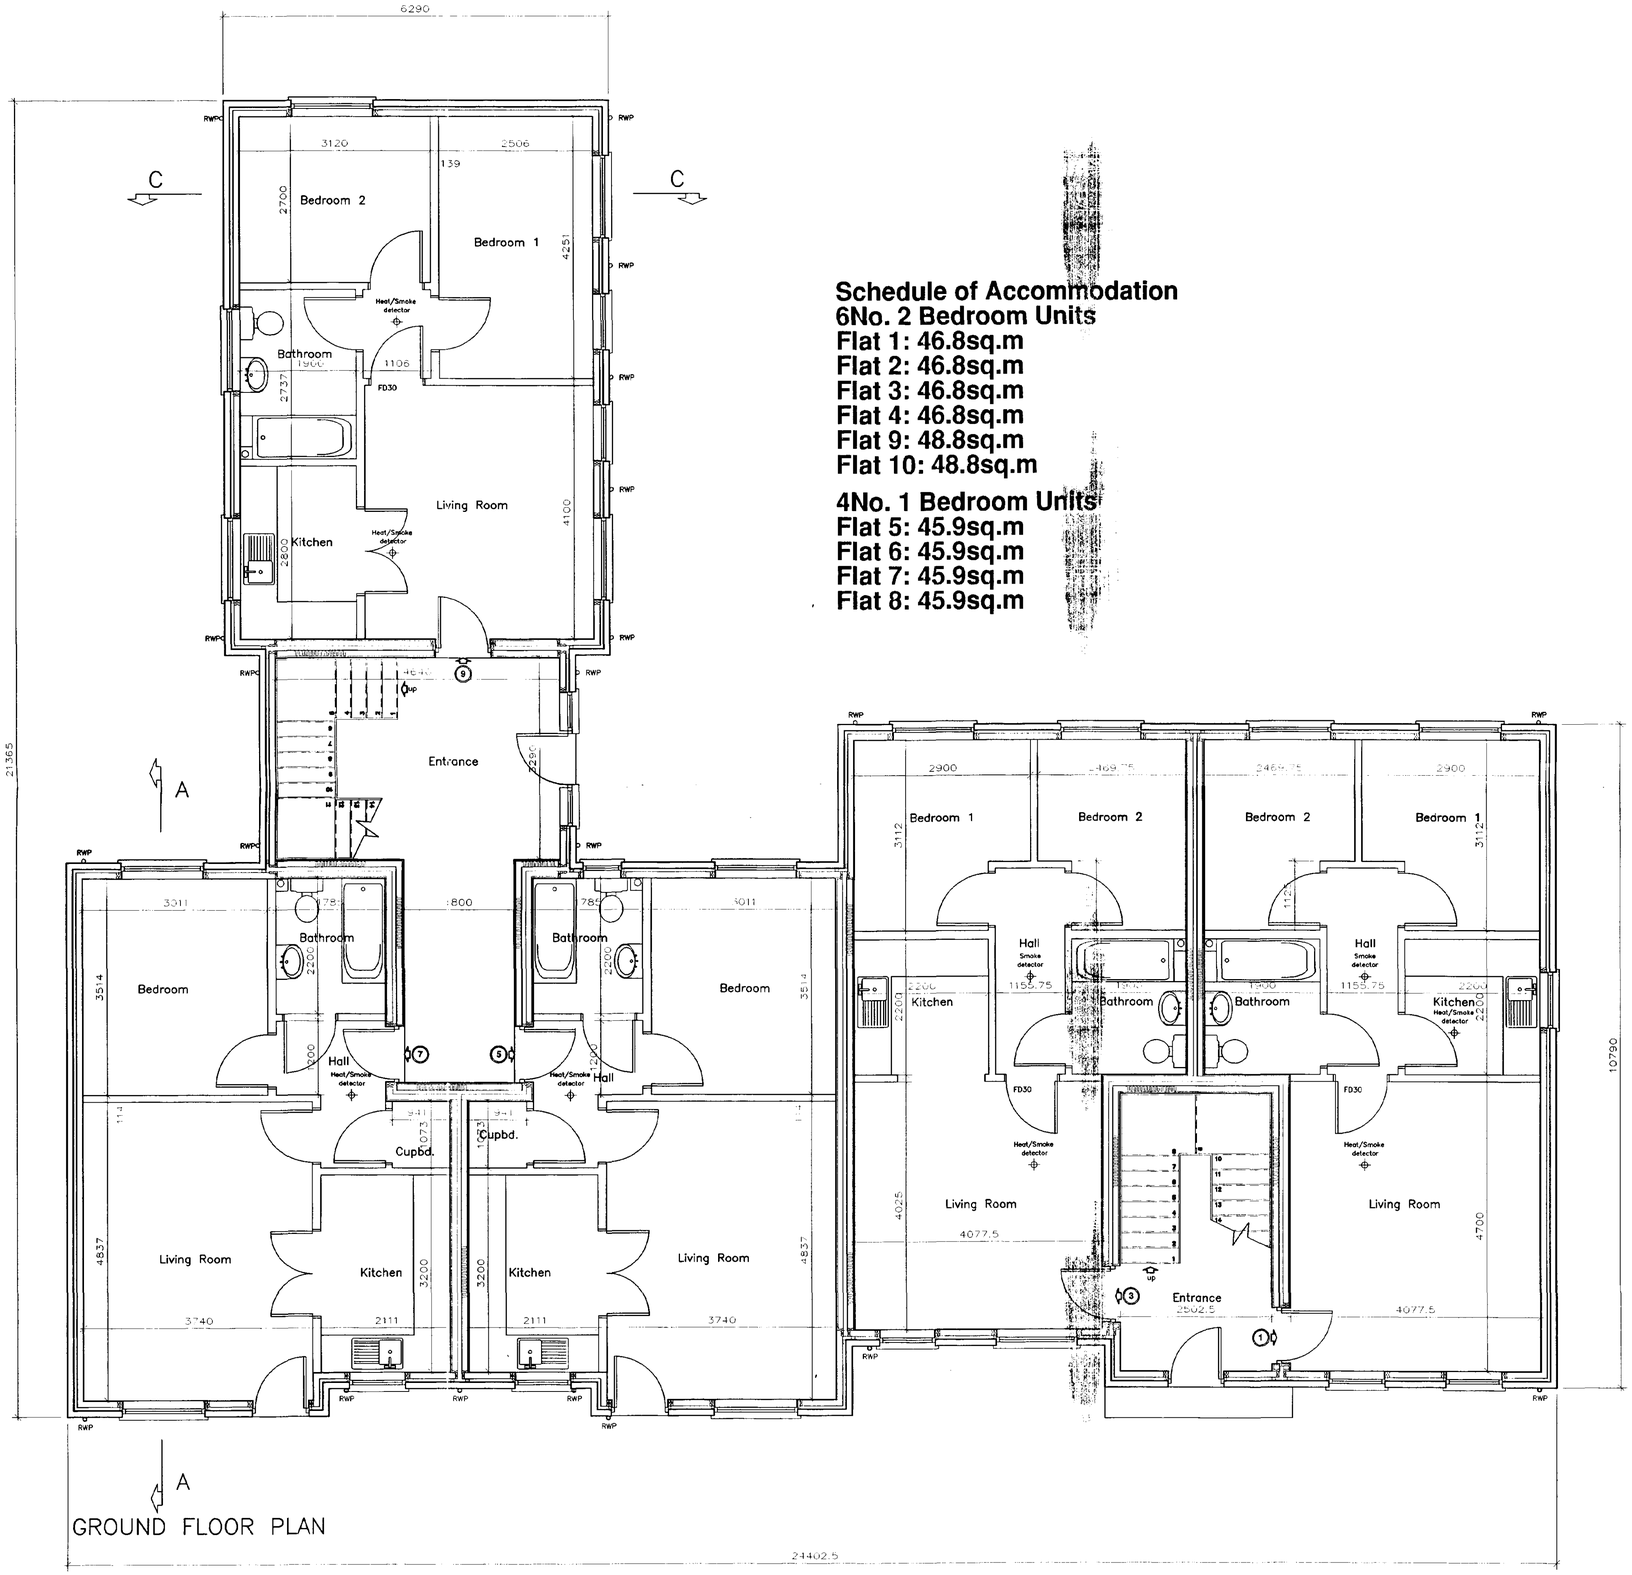

Schedule of Accommodation

6No. 2 Bedroom Units

Flat 1: 46.8sq.m
Flat 2: 46.8sq.m
Flat 3: 46.8sq.m
Flat 4: 46.8sq.m
Flat 9: 48.8sq.m
Flat 10: 48.8sq.m

4No. 1 Bedroom Units

Flat 5: 45.9sq.m
Flat 6: 45.9sq.m
Flat 7: 45.9sq.m
Flat 8: 45.9sq.m

Planning
04 APR 2003
Ref 0431/03

NEIL DOWLMAN Architecture
Neil Dowlman Architecture Ltd
14 Market Place
Boston, Lincs PE21 6EH
Tel: 01205 357272 Fax: 01205 351115
Email: boston@neildowlman-architecture.co.uk
Member of The Royal Institute of British Architects
Members of The British Institute of Architectural Technologists
Chartered Architect
Architectural Technologists • Planning Supervisors
Project Managers • Party wall Surveyors • Access Consultants
Offices also at Alford & Grantham
www.neildowlman-architecture.co.uk

Client: Abbeyvale Developments Inc.

Scale: 1:50

Project: Proposed Residential Development
Silver Drive Engineering
Salem Street
Gosberton Spalding Lincs.

Date: Feb. 2003

Drawn by: NAH


DETERMINATION PLAN

Drawing No. 1074–02

Title: Ground Floor Plan

Revision

© Design Copyright reserved. Written consent must be obtained before copying or reproducing this drawing. Do not scale this drawing, use figured dimensions only. Contractors are responsible for taking and checking site dimensions. Any discrepancy must be reported to the Architectural Technologist immediately.

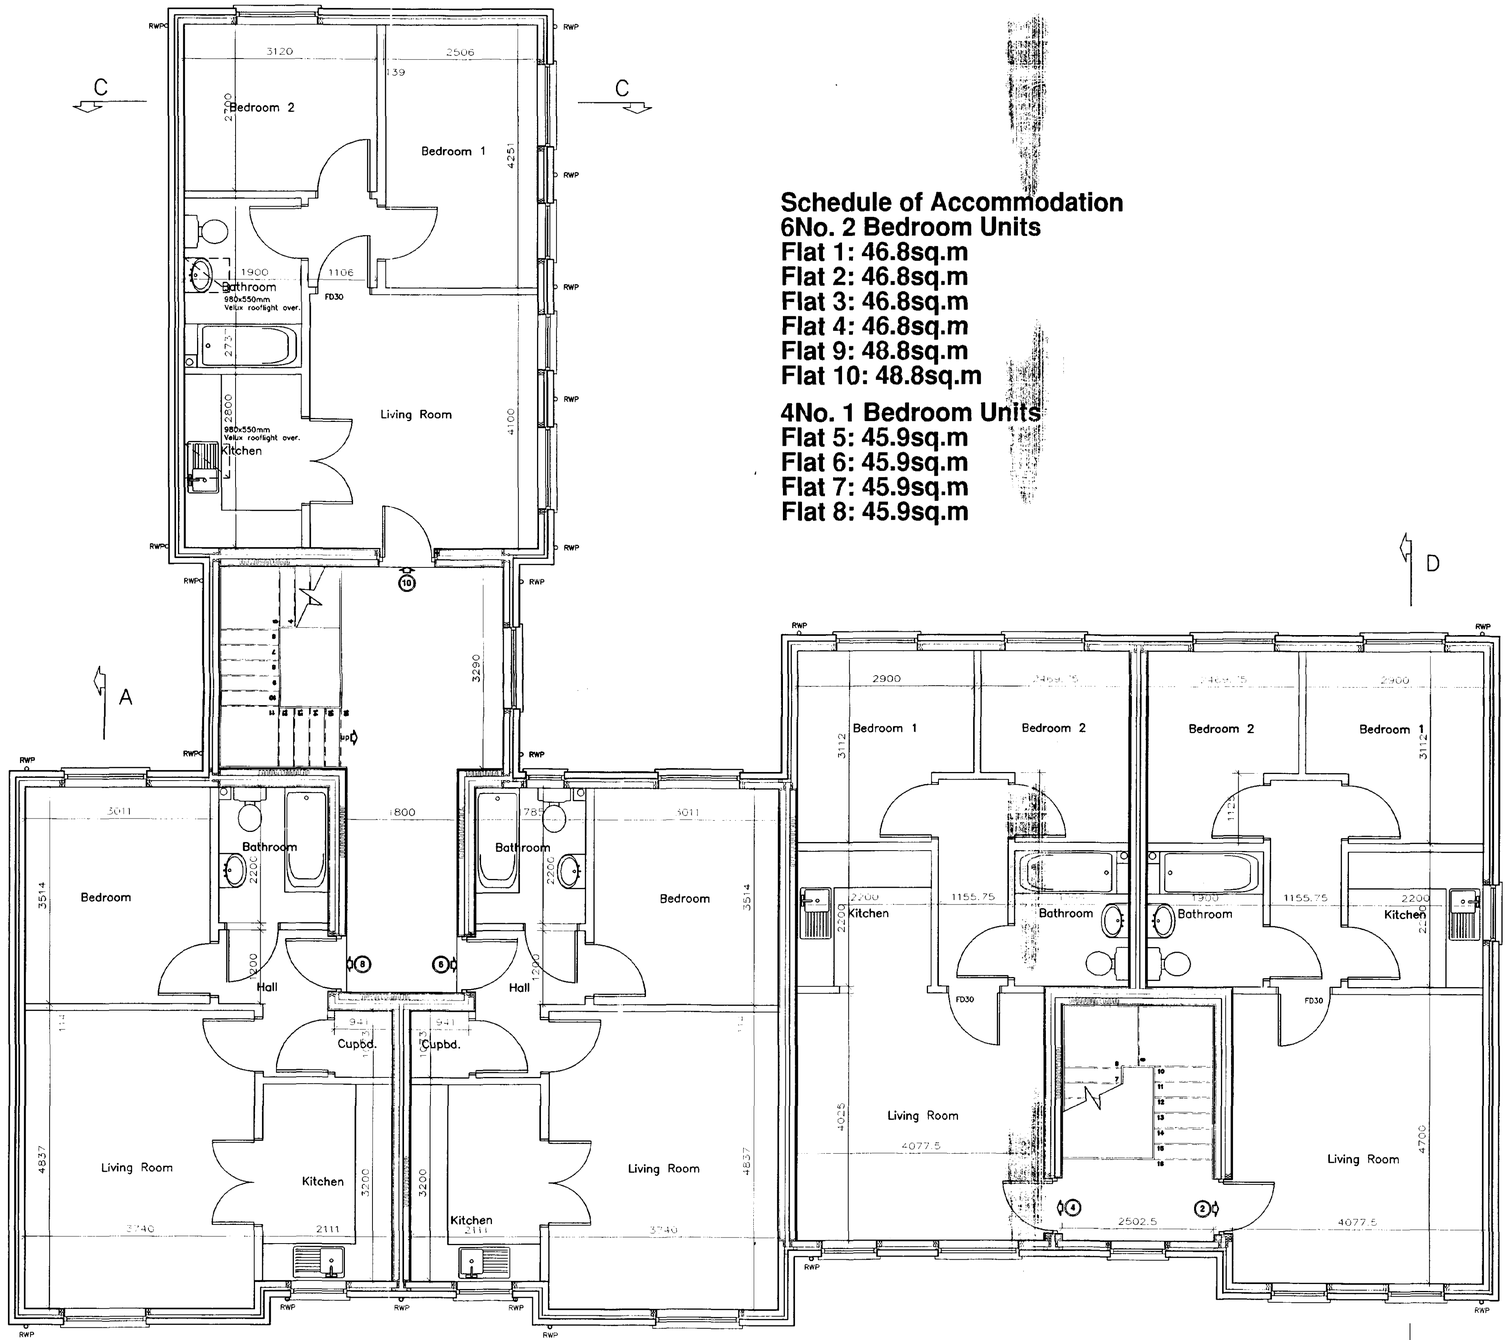

FIRST FLOOR PLAN

Schedule of Accommodation

6No. 2 Bedroom Units
Flat 1: 46.8sq.m
Flat 2: 46.8sq.m
Flat 3: 46.8sq.m
Flat 4: 46.8sq.m
Flat 9: 48.8sq.m
Flat 10: 48.8sq.m

4No. 1 Bedroom Units
Flat 5: 45.9sq.m
Flat 6: 45.9sq.m
Flat 7: 45.9sq.m
Flat 8: 45.9sq.m

Planning Department
04 APR 2003
Ref 0431/03

NEIL DOWLMAN Architecture
Neil Dowlman Architecture Ltd
14 Market Place
Boston, Lincs PE21 6EH
Tel: 01205 357272 Fax: 01205 351115
Email: boston@neildowlman-architecture.co.uk
Member of The Royal Institute of British Architects
Members of The British Institute of Architectural Technologists
Chartered Architect
Architectural Technologists • Planning Supervisors
Project Managers • Party wall Surveyors • Access Consultants
Offices also at Alford & Grantham
www.neildowlman-architecture.co.uk

Client: Abbeyvale Developments Inc.
Scale: 1:50
Project: Proposed Residential Development
Silver Drive Engineering
Salem Street
Gosberton Spalding Lincs.
Date: Feb. 2003
Drawn by: NAH
Drawing No. 1074-03
Title: First Floor Plan
Revision


DETERMINED PLAN

© Design Copyright reserved. Written consent must be obtained before copying or reproducing this drawing.
Do not scale this drawing, use figured dimensions only. Contractors are responsible for taking and checking site dimensions. Any discrepancy must be reported to the Architectural Technologist immediately.

Rev.A: Amended following meeting with Planning Officer 27/02/03 NAH



SOUTH ELEVATION

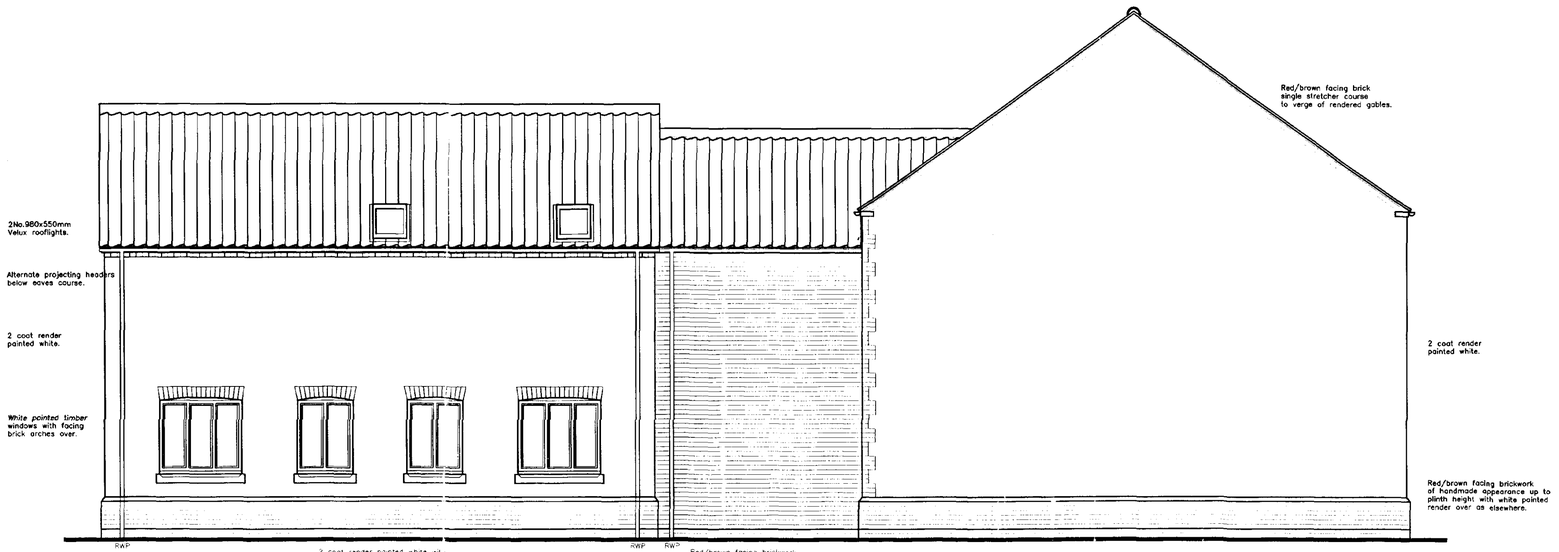

WEST ELEVATION

Planning & Development
04 APR 2003
Ref. 0431/03

NEIL DOWLMAN Architecture
Neil Dowlman Architecture Ltd
14 Market Place
Boston, Lincs PE21 6EH
Tel: 01205 357272 Fax: 01205 351115
Email: boston@neildowlman-architecture.co.uk
Member of The Royal Institute of British Architects
Members of The British Institute of Architectural Technologists
Chartered Architect
Architectural Technologists • Planning Supervisors
Project Managers • Party wall Surveyors • Access Consultants
Offices also at Alford & Grantham
www.neildowlman-architecture.co.uk

Client: Abbeyvale Developments Inc.

Scale: 1:50

Project: Proposed Residential Development
Silver Drive Engineering
Salem Street
Gosberton Spalding Lincs.

Date: Feb. 2003

Drawn by: NAH

Drawing No. 1074–04


Title: Elevations 1

Revision


DETERMINED PLAN

© Design Copyright reserved. Written consent must be obtained before copying or reproducing this drawing.
Do not scale this drawing, use figured dimensions only. Contractors are responsible for taking and checking site dimensions. Any discrepancy must be reported to the Architectural Technologist immediately.

Rev.A: Amended following meeting with Planning Officer 27/02/03 NAH

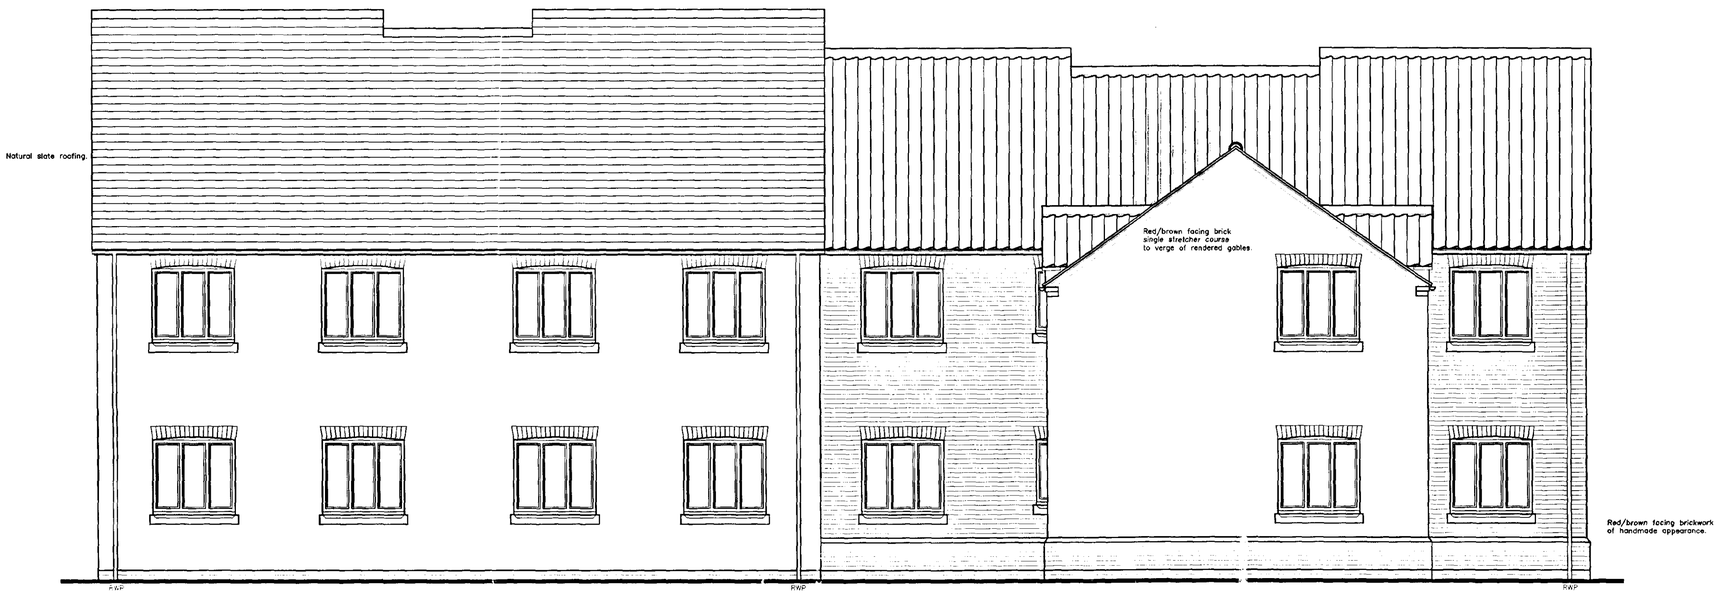

NORTH ELEVATION

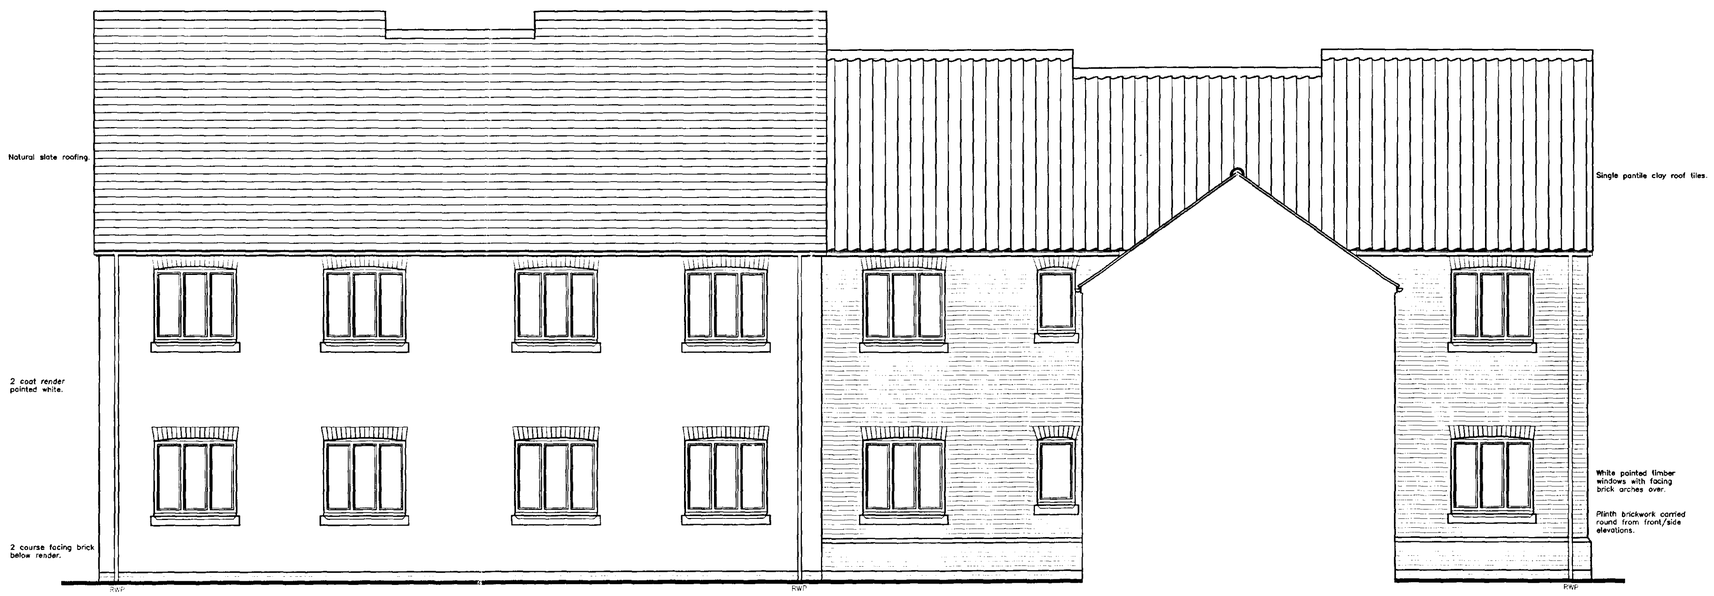

NORTH ELEVATION

Planning Application
04 APR 2003
Ref 0431/03

NEIL DOWLMAN Architecture
Neil Dowlman Architecture Ltd
14 Market Place
Boston, Lincs PE21 6EH
Tel: 01205 357272 Fax: 01205 351115
Email: boston@neildowlman-architecture.co.uk
Offices also at Alford & Grantham
www.neildowlman-architecture.co.uk
Member of The Royal Institute of British Architects
Members of The British Institute of Architectural Technologists
Chartered Architect
Architectural Technologists · Planning Supervisors
Project Managers · Party wall Surveyors · Access Consultants

Client: Abbeyvale Developments Inc.

Scale: 1:50

Project: Proposed Residential Development
Silver Drive Engineering
Salem Street
Gosberton Spalding Lincs

Date: Feb. 2003

Drawn by: NAH

Drawing No. 1074-05

Title: Elevations 2

Revision

DETERMINED PLAN

© Design Copyright reserved. Written consent must be obtained before copying or reproducing this drawing.
Do not scale this drawing, use figured dimensions only. Contractors are responsible for taking and checking site dimensions. Any discrepancy must be reported to the Architectural Technologist immediately.

Rev A: Amended following meeting with Planning Officer 27/02/03 NAH



EAST ELEVATION



EAST ELEVATION

SHDC
Planning & Development Services
04 APR 2003
Ref 0431/03

NEIL DOWLMAN Architecture
Neil Dowlman Architecture Ltd
14 Market Place
Boston, Lincs PE21 6ESH
Tel: 01205 357272 Fax: 01205 351115
Email: boston@neildowlman-architecture.co.uk
Member of The Royal Institute of British Architects
Members of The British Institute of Architectural Technologists
Chartered Architect
Architectural Technologists · Planning Supervisors
Project Managers · Party wall Surveyors · Access Consultants
Offices also at Alford & Grantham
www.neildowlman-architecture.co.uk

Client
Abbeyvale Developments Inc.

Scale
1:50

Project
Proposed Residential Development
Silver Drive Engineering
Salem Street
Gosberton Spalding Lincs.

Date
Feb. 2003

Drawn by:
NAH

Drawing No.
1074-06

Title
Elevations 3


Revision

DETERMINED
AN

© Design Copyright reserved. Written consent must be obtained before copying or reproducing this drawing.
Do not scale this drawing, use figured dimensions only. Contractors are responsible for taking and checking site dimensions. Any discrepancy must be reported to the Architectural Technologist immediately.

Rev A: Amended following meeting with Planning Officer 27/02/03 NAH

PLAN

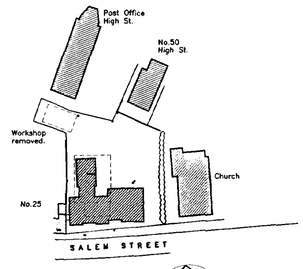

BLOCK PLAN
1:500

Planning & Development
04 APR 2003
Ref 0431/03

NEIL DOWLMAN Architecture
Neil Dowlman Architecture Ltd
14 Market Place
Boston, Lincs PE21 6EH
Tel: 01205 357272 Fax: 01205 351115
Email: boston@neildowlman-architecture.co.uk
Member of The Royal Institute of British Architects
Members of The British Institute of Architectural Technologists
Chartered Architect
Architectural Technologists • Planning Supervisors
Project Managers • Party wall Surveyors • Access Consultants
Offices also at Alford & Grantham
www.neildowlman-architecture.co.uk

Client
Abbeyvale Developments Inc.

Scale
1:100

Project
Proposed Residential Development
Silver Drive Engineering
Salem Street
Gosberton Spalding Lincs.

Date
Feb. 2003

Drawn by:
NAH

DETERMINED PLAN

Drawing No.
1074–07

Title
Site Plan as Proposed

Revision