

Do not scale directly from this drawing. All discrepancies are to be brought to the attention of the Practice.


The copyright to this drawing is owned by Trevor A Clay RIBA Ltd.

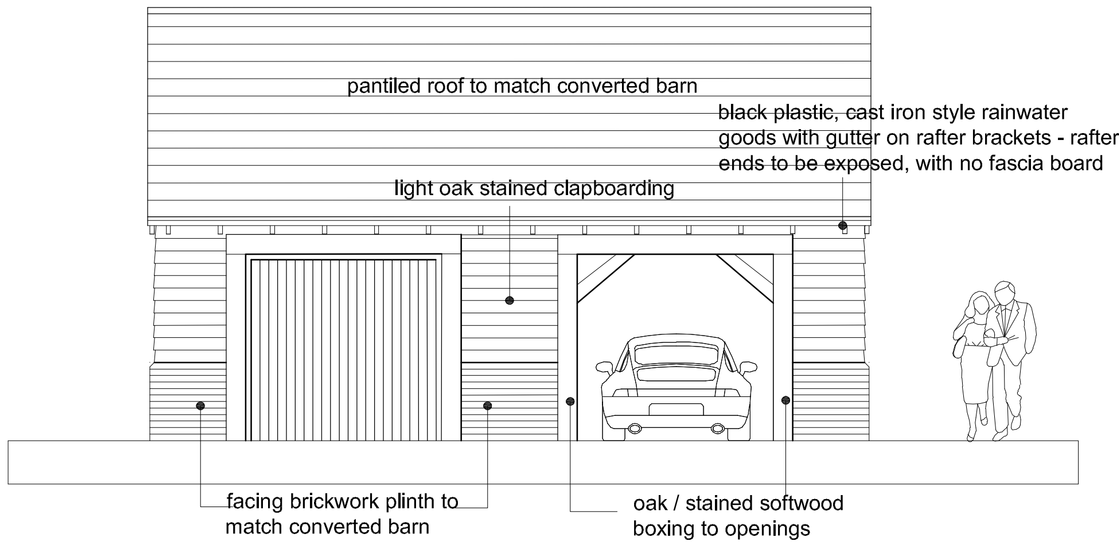


NORTH ELEVATION

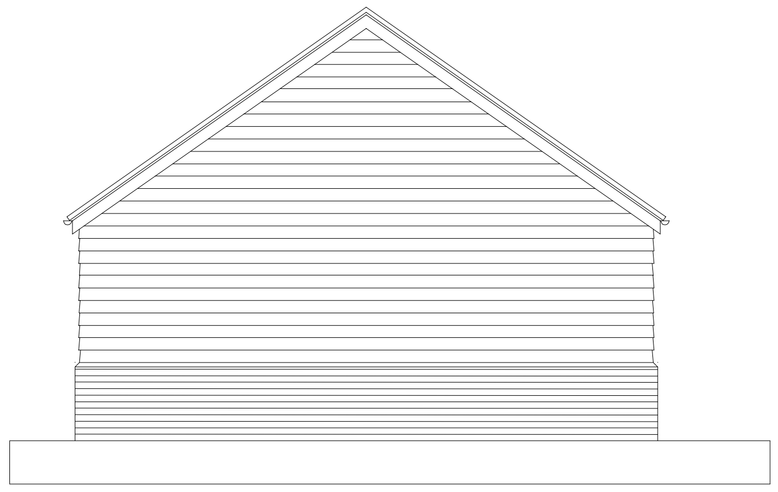


WEST ELEVATION

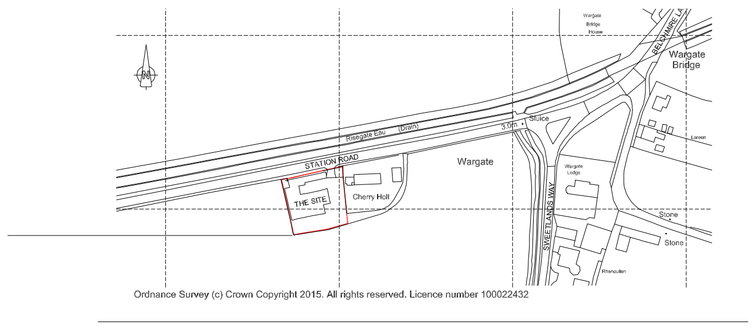


LOCATION PLAN 1:2500

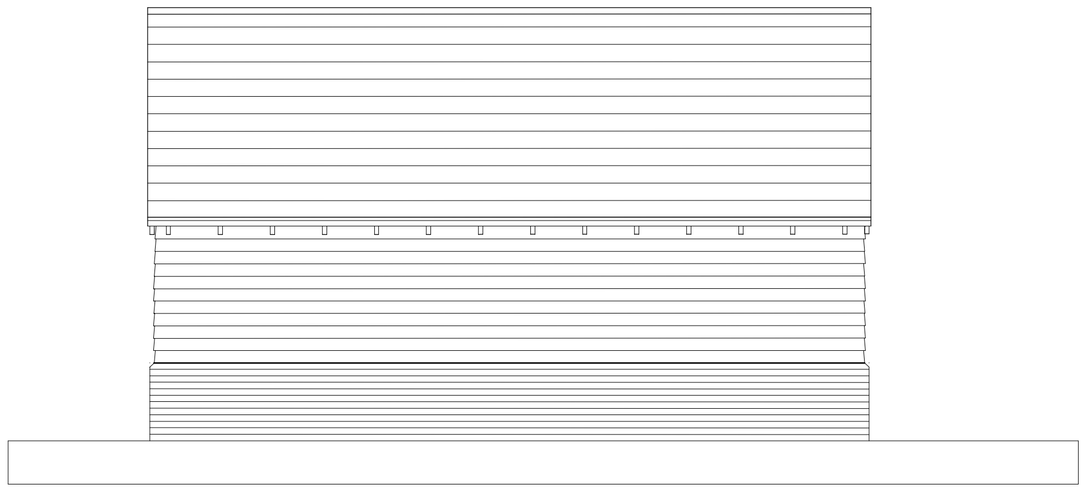


SOUTH ELEVATION

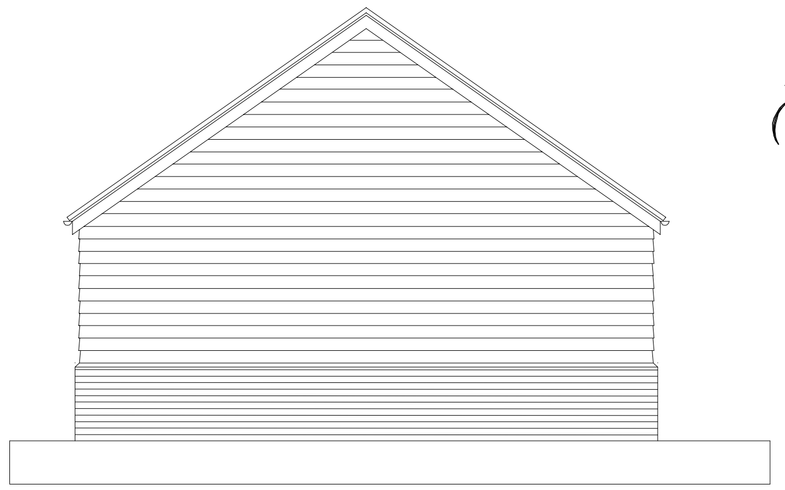


EAST ELEVATION

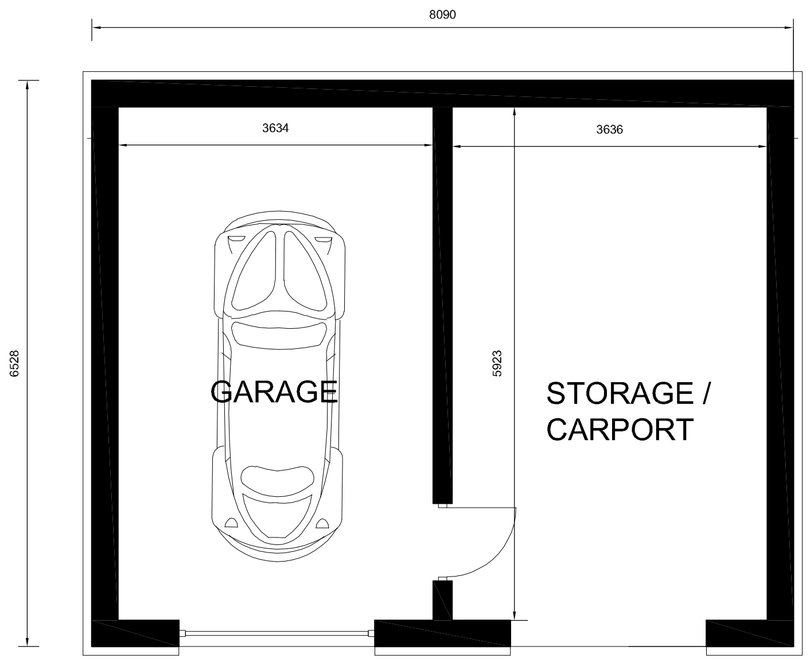

GROUND FLOOR PLAN

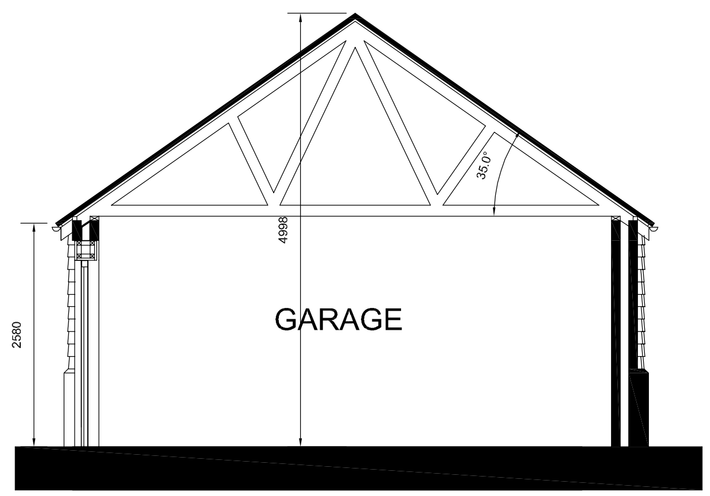

CROSS SECTION

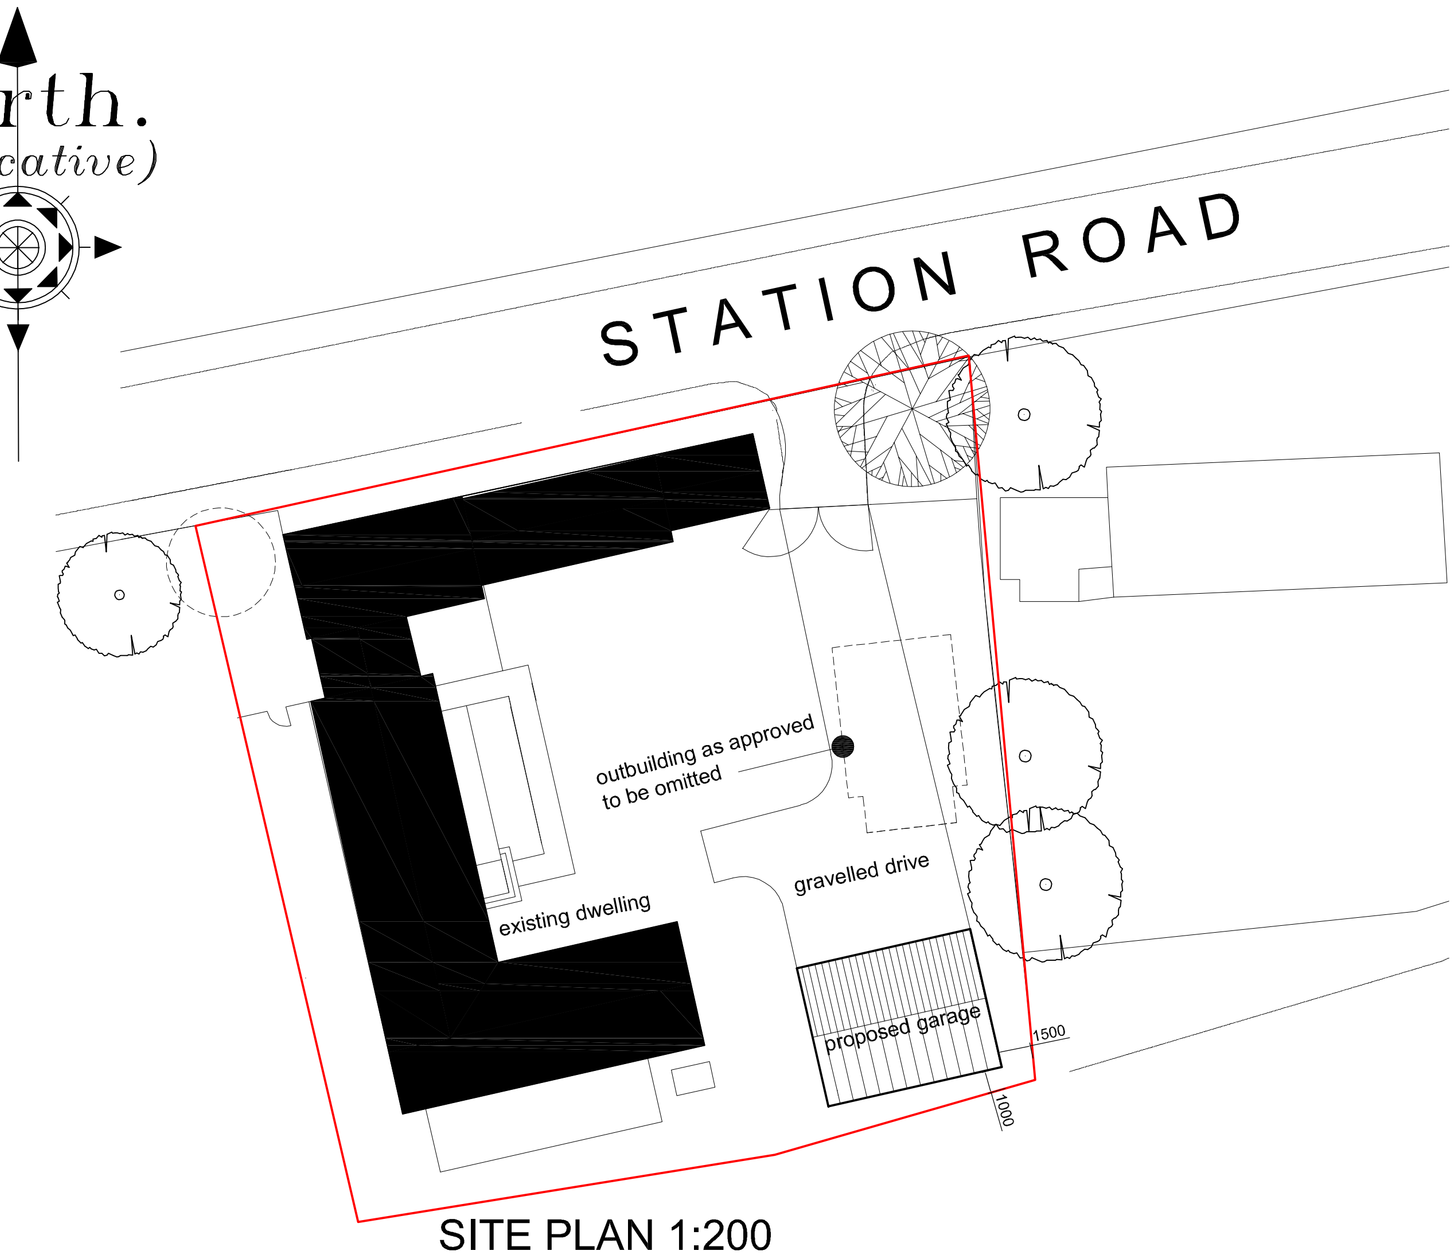

SITE PLAN 1:200

Revision	Date	Drawn	Description

Client Mr and Mrs P Waudby

Proposed Omission of Approved Outbuilding and Addition of Replacement Detached Garage at Tythe Barn, Station Road, Gosberton

Drawing Planning Application Drawing - Revised

Scale 1:50, 1:200, 1:2500 @ A1 Drawn TAC Chkd AWM Date 15/04/2021

Drawing No. 21/577/PA/004

Trevor A Clay RIBA Ltd, 14 Old Fendike Road, Weston Hills, Spalding, Lincs. PE126DD
01406 380027 07778 597975 trevor@tacarchitects.co.uk www.tacarchitects.co.uk