
Do not scale directly from this drawing. All discrepancies are to be brought to the attention of the Practice.
The copyright to this drawing is owned by Trevor A Clay RIBA Ltd.




Ordnance Survey (c) Crown Copyright 2015. All rights reserved. Licence number 100022432


LOCATION / BLOCK PLAN 1:250

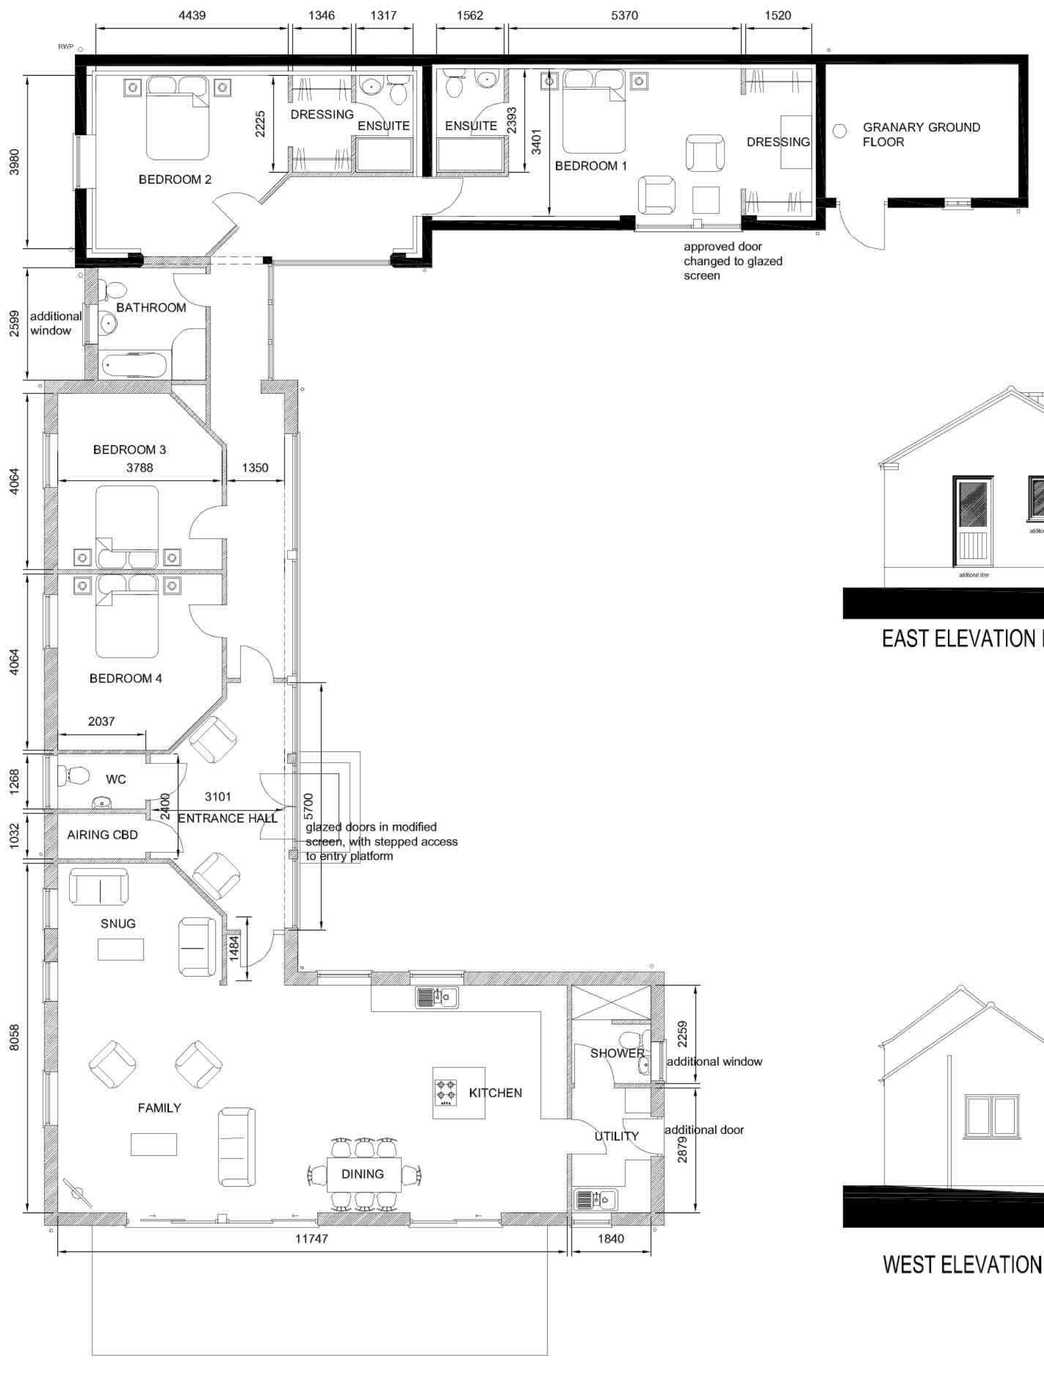

FLOOR PLAN AS PROPOSED

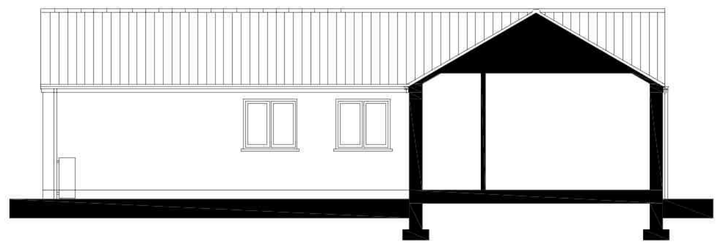

NORTH FACING ELEVATION INSIDE THE SITE

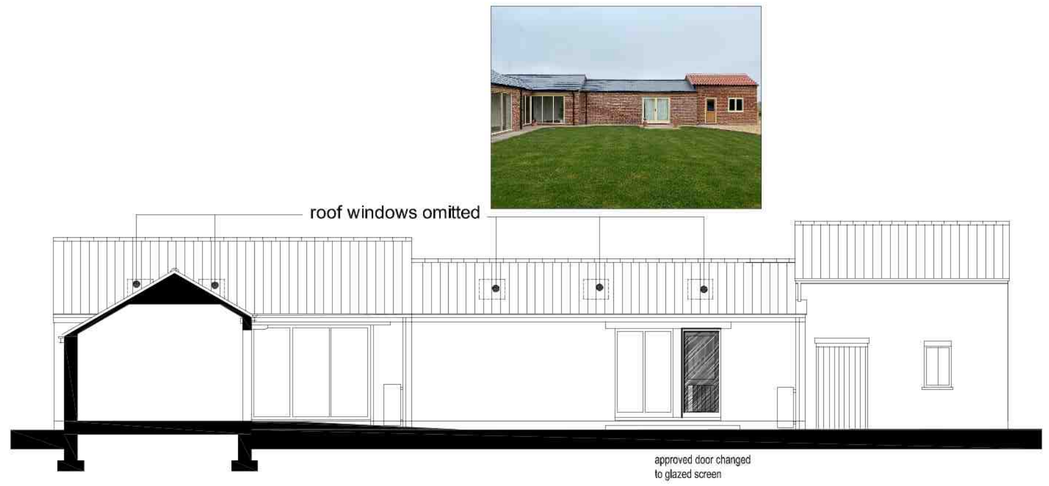


SOUTH FACING ELEVATION INSIDE THE SITE




EAST ELEVATION FACING CHERRY HOLT

glazed doors in modified screen, with stepped access to entry platform


approved door changed to glazed screen

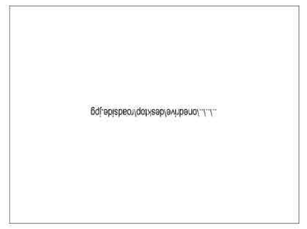

roof windows with anthracite frames to match slate roof

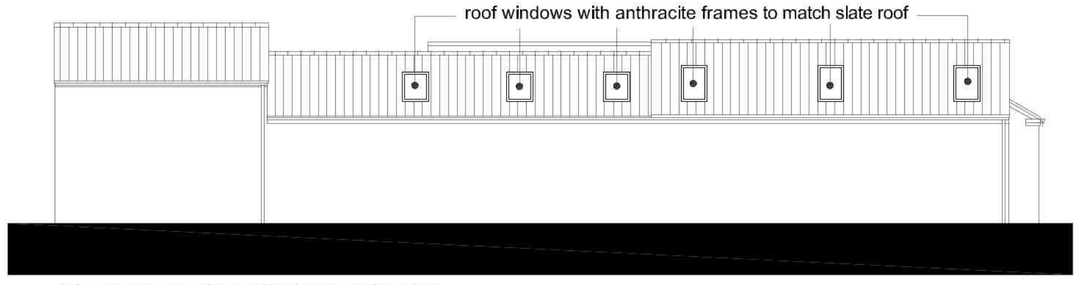

NORTH ELEVATION FACING THE HIGHWAY

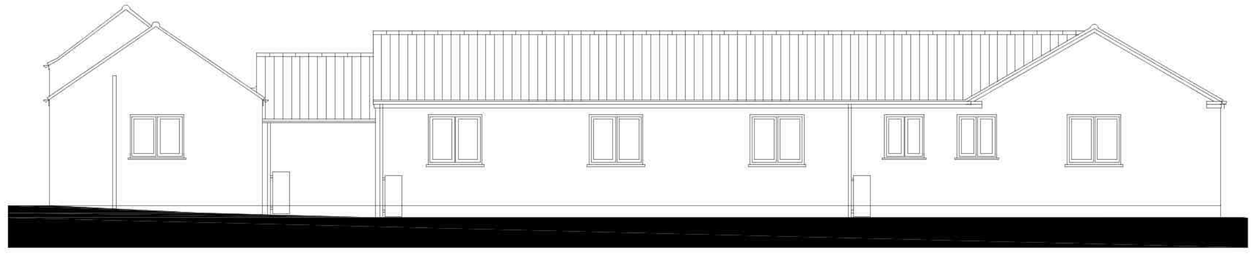

WEST ELEVATION FACING THE FIELDS



SOUTH ELEVATION FACING THE FIELDS

Revision	Date	Drawn	Description
A	21 April 2021	TAC	Roof windows removed from south elevation and added to north elevation

Client Ms Laura Brown

Project Barn Conversion, Station Road, Gosberton Wargate

Drawing Proposed Design Amendments

Scale 1:100 Drawn TAC Checked AWM Date 13/09/2017

Drawing No. 17/500/PA/002A

TAC ARCHITECTS

Trevor A Clay RIBA Ltd, 14 Old Fendike Road, Weston Hills, Spalding, Lincs. PE126DD
01406 380027 07778 597975 trevor@tacarchitects.co.uk www.tacarchitects.co.uk