
PLEASE DO NOT SCALE FROM THIS DRAWING

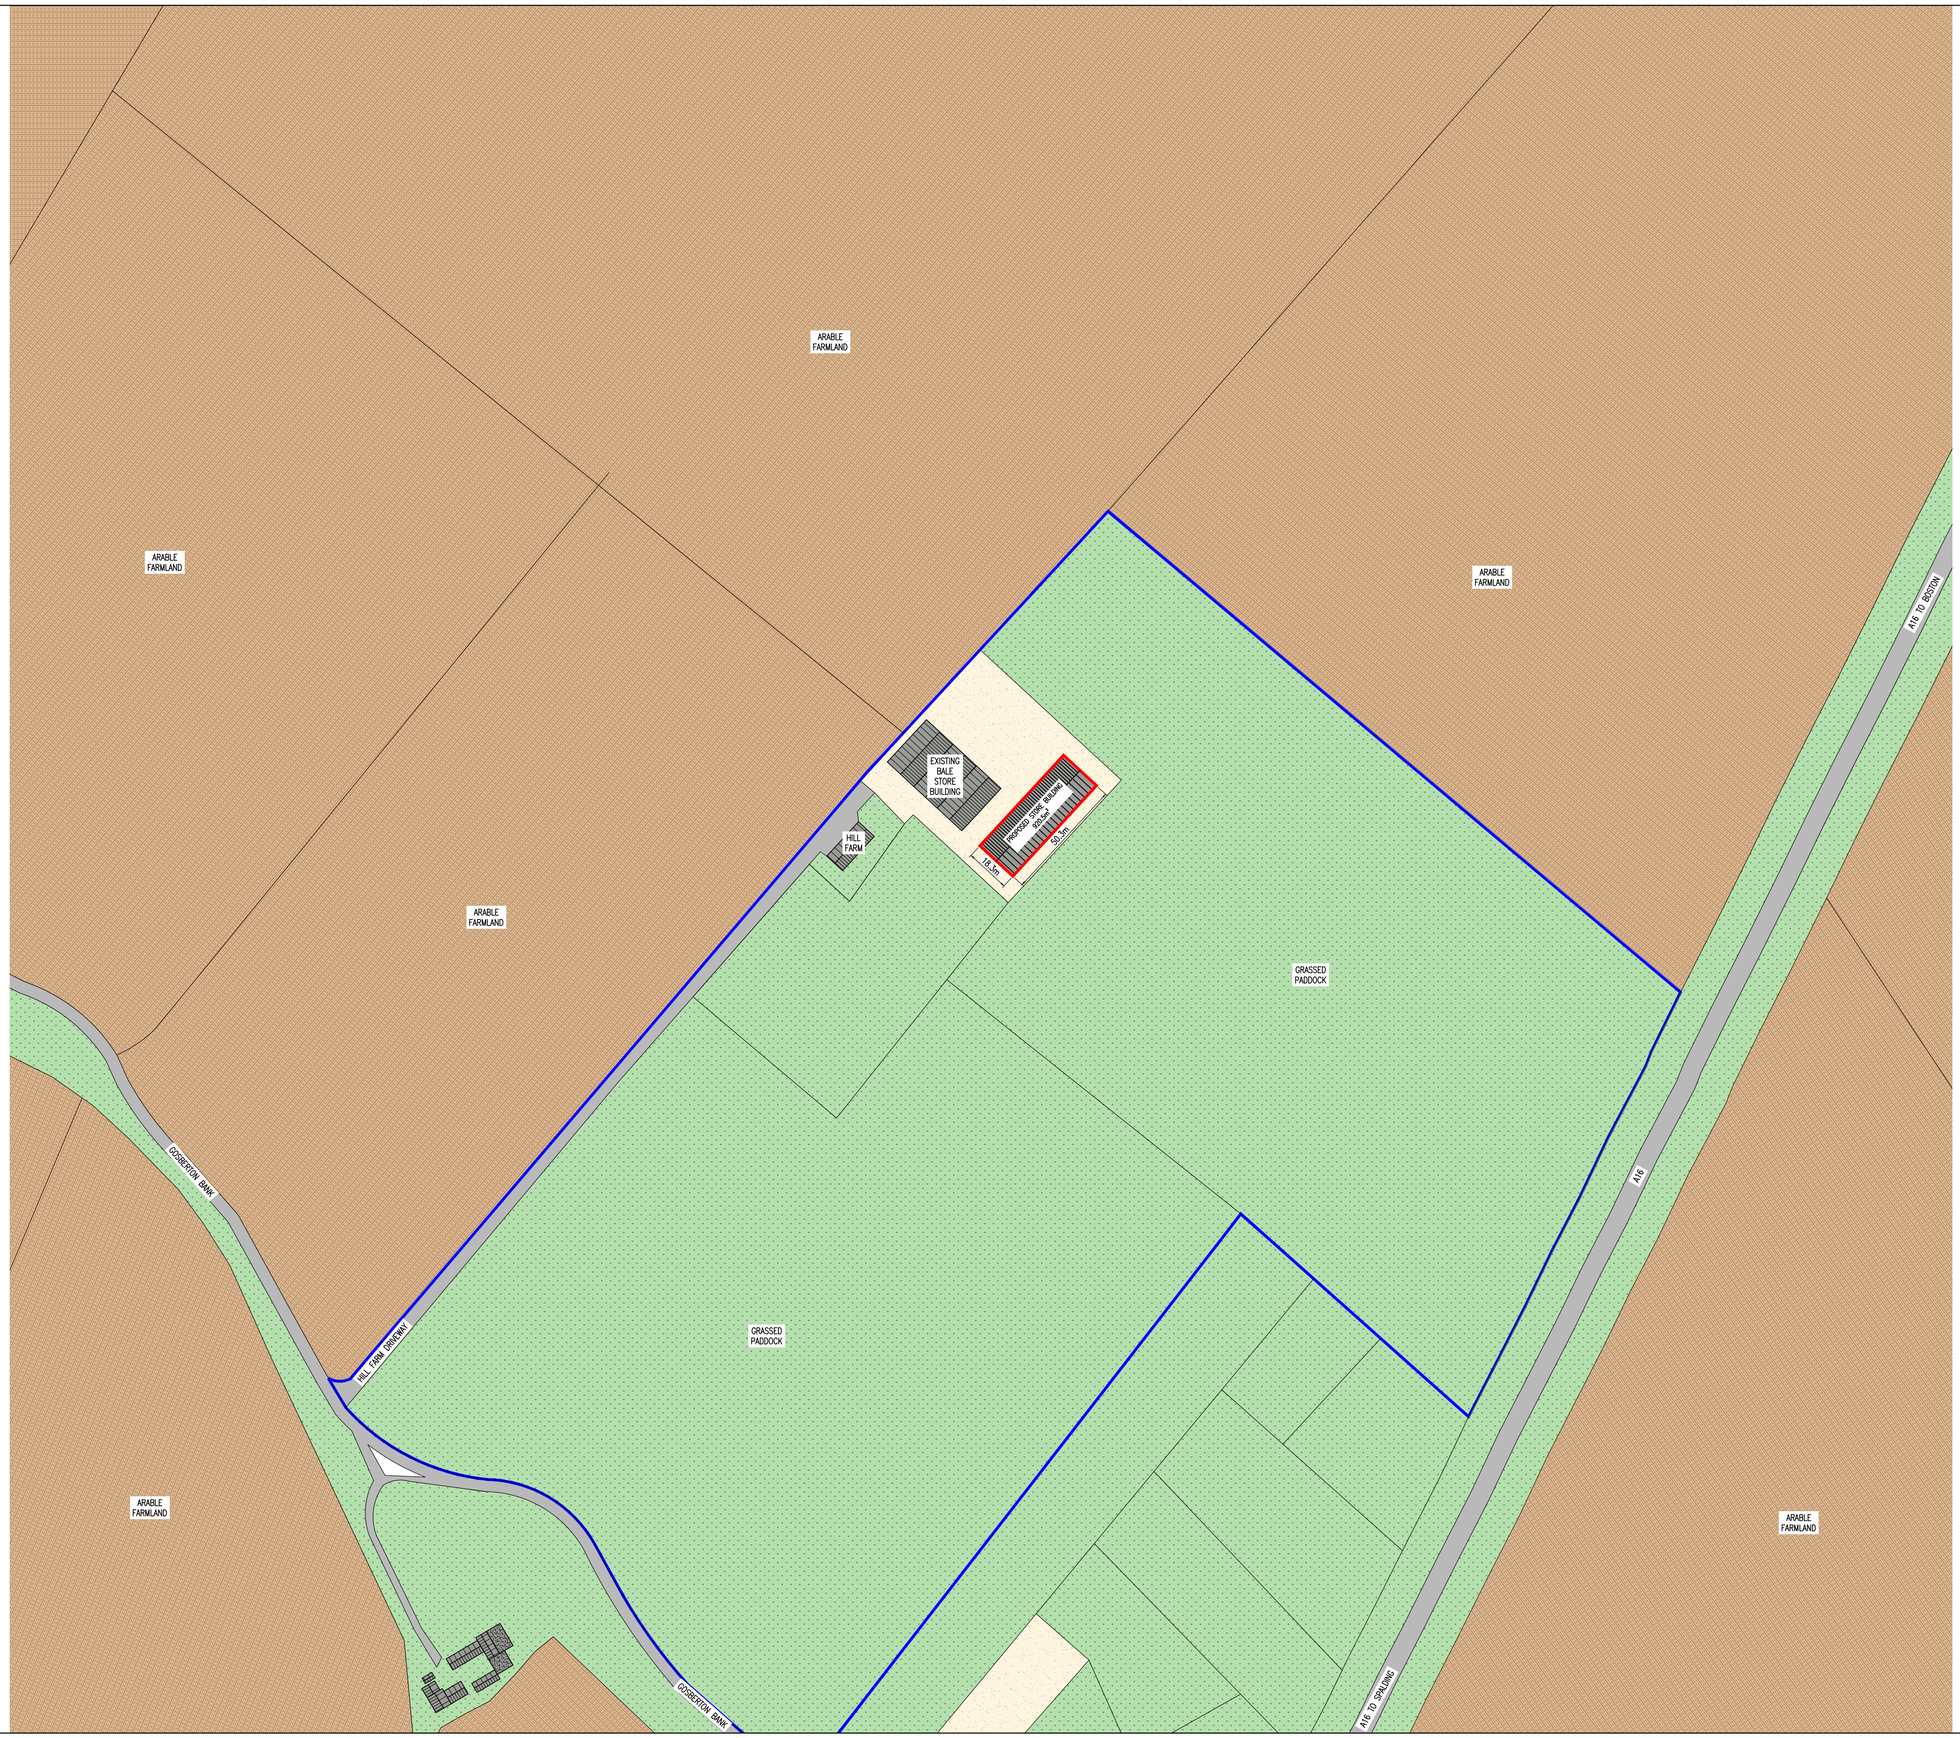

SCALE BAR 1:1250

0 25 50 100 200

N

Rev	Date	Remarks

Status

FOR PRIOR NOTIFICATAION

Project

Proposed Agricultural Store Building, Hills Farm, Gosberton Bank, PE11 4PB For Mr J East (Hills Farm)

Title

Proposed Store Building

Proposed Site Plan

Date	Apr. '24	Scale	1:1250 @A1
Drawn	JL	Checked	JE
Design	-	File Name	EAST-02

DRG No. EAST-02 | Rev -