

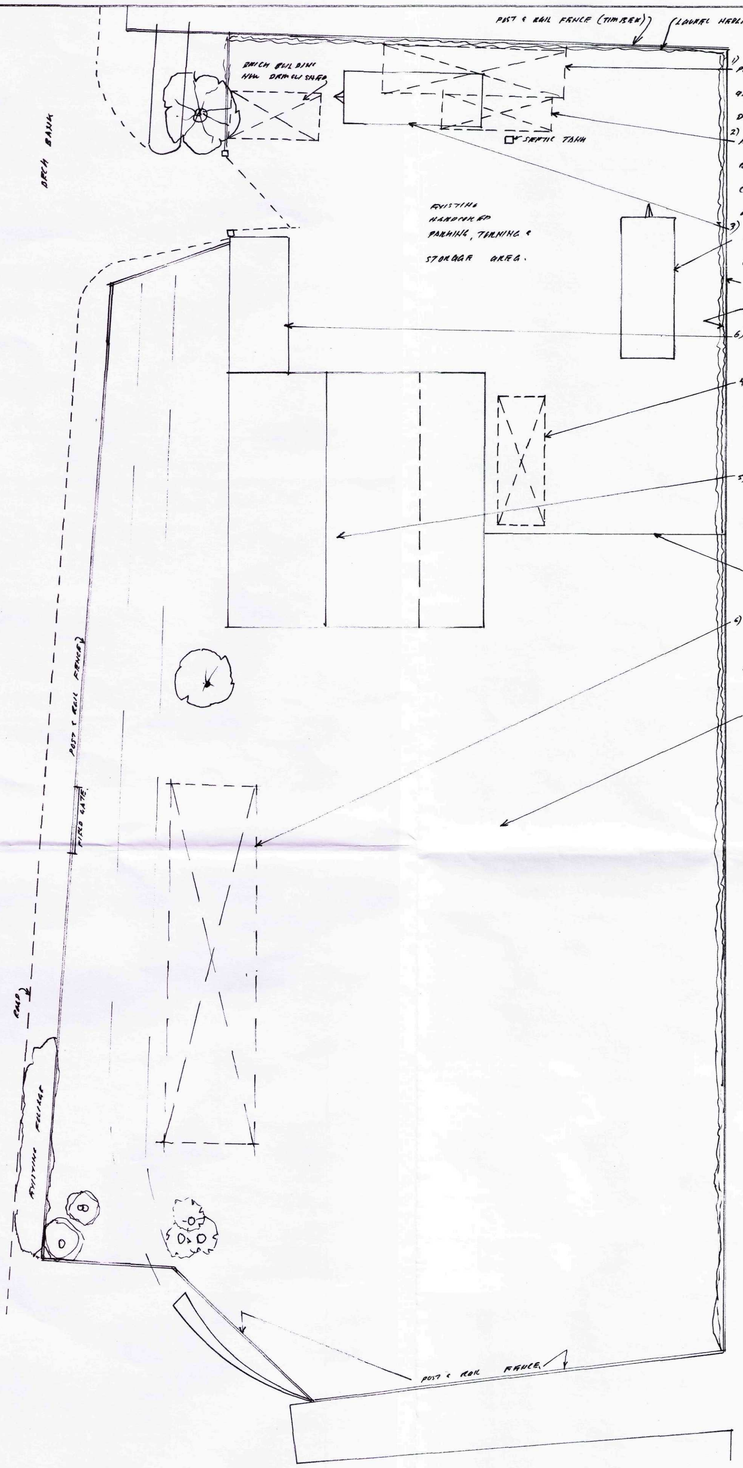


EXISTING PLAN 1:200

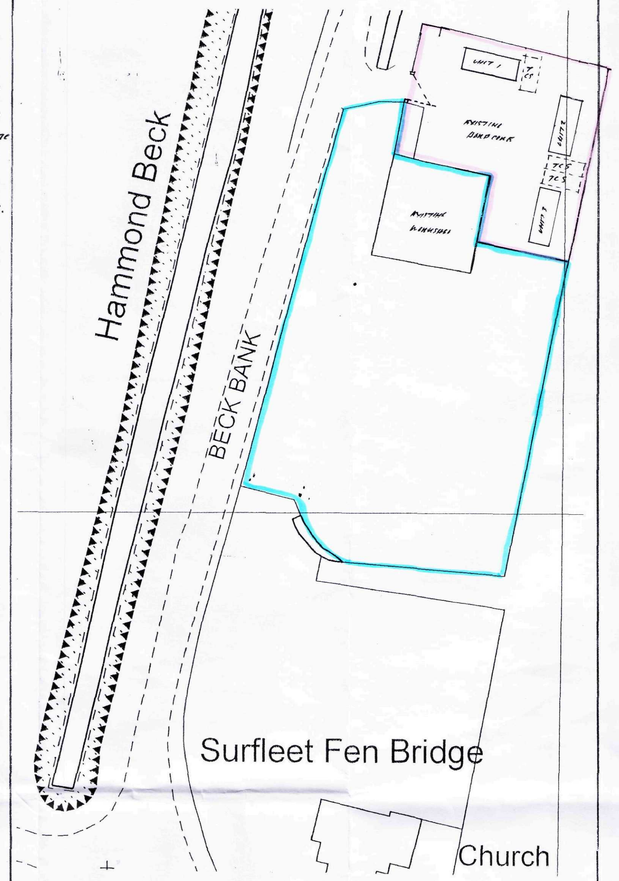

SITE PLAN 1:500

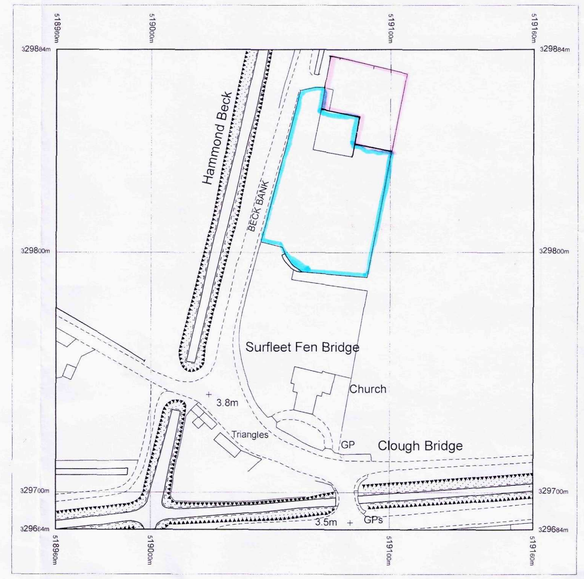

Produced 27.05.2011 from the Ordnance Survey National Geographic Database and incorporating surveyed revision available at this date. © Crown Copyright 2011.

Reproduction in whole or part is prohibited without the prior permission of Ordnance Survey.

Ordnance Survey, the OS Symbol and OS Sitemap are registered trademarks of Ordnance Survey, the national mapping agency of Great Britain.

The representation of a road, track or path is no evidence of a right of way.

The representation of features as lines is no evidence of a property boundary.

Part or all of this OS Sitemap is enlarged from mapping produced at one or more of the following scales: 1:1250, 1:2500, 1:10000.

Metres
0 20 40
Scale 1:1250

Supplied by: **Maps @ John E Wright**
Serial number: 01253000
Centre coordinates: 519060 329784.5

Further information can be found on the OS Sitemap Information leaflet or the Ordnance Survey web site: www.ordnancesurvey.co.uk

LOCATION PLAN 1:1250

70) GENERAL NOTES:

Position or boiler and number of radiators, thermostats, power points, lighting points, switches and television points to be decided by client.

All floor coverings, wall and ceiling coverings and finishes to be decided by client. This specification is neither a bill of quantities nor a schedule of works. Structural calculations override the above specification. Local authority and/or social services/health authority grant schedule to be read in conjunction with this drawing. If any changes are required to the above specification, same are to be notified in writing to the local authority building control and approved by them at least 48 hours before work begins. Such changes will not reduce the quality of the work described. This drawing is not to be scaled before or after reproduction.

All dimensions, quantities and levels to be taken from and checked on site before work begins. All work to conform with the current building regulations and to the approval of the local authority building control.

Reproduction of this drawing without authority is strictly prohibited. All rights are reserved.

© Mike Hardy, Fraser Dunchurch Ltd 2011

EXISTING DRAWING FOR CHANGE OF USE FROM INDUSTRIAL UNIT (GARAGE/MECHANICAL WORKSHOP AND VEHICLE STORAGE AREA, No 2 ACCOMMODATION UNITS, 40' CONTAINER & HARDCORED INDUSTRIAL YARD) TO PROPOSED MOBILE HOME SITE FOR BONA FIDE TRAVELLING FAMILY, COMPRISING 3 MOBILE HOMES & 3 TOURING CARAVAN PITCHES (ALL TO REMAIN ON GYPSY USE OF GARAGE/MECHANICAL & VEHICLE STORAGE AREA AND HARDCORED YARD TO REMAIN.

SITE AT COCHRANES YARD, BEACH BANK, GOSBERTON CLOUGH, LINCS.
DRG. M.E. FOR MRS H. BOWER. SCALES 1:1250 1500 1:200
DRAWING No. 1365/1.

AMENDED PLAN
Ref. A1

SHDC
Planning & Development
20 JUL 2011
Ref: 0467-11