

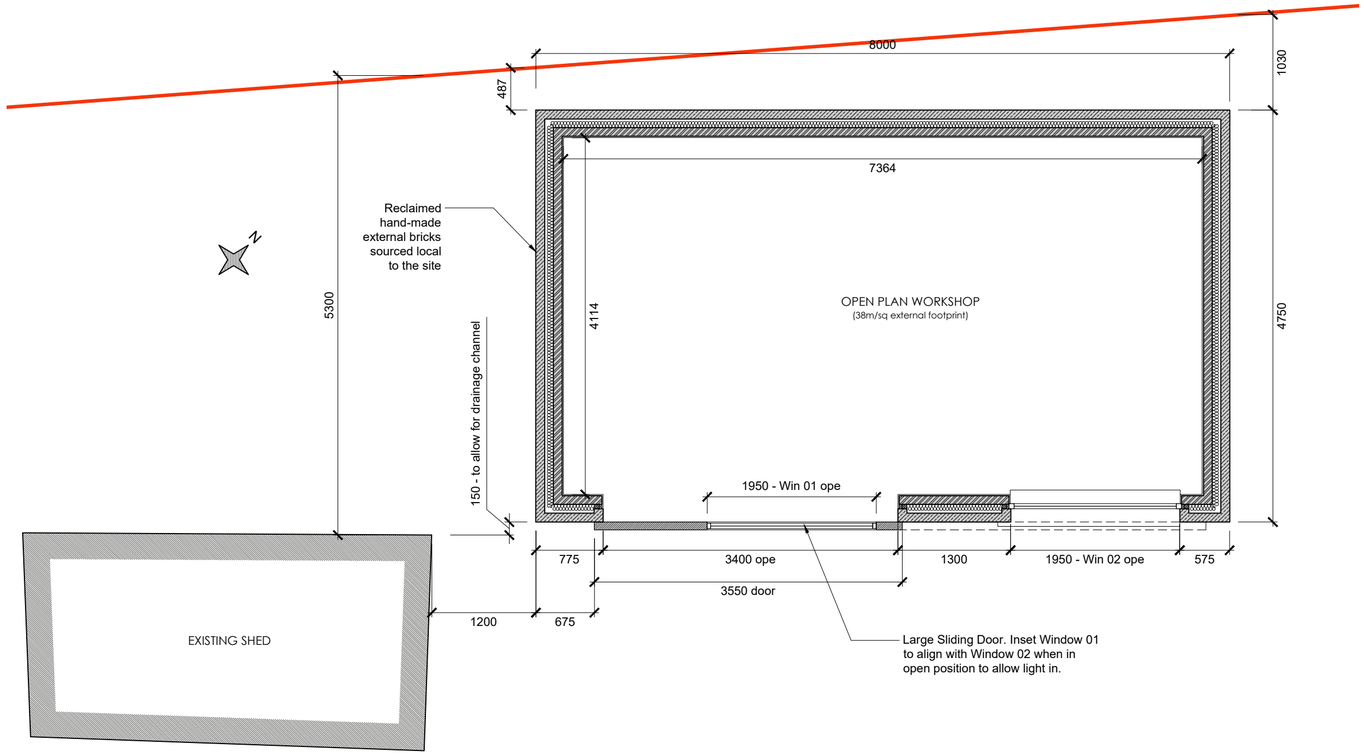


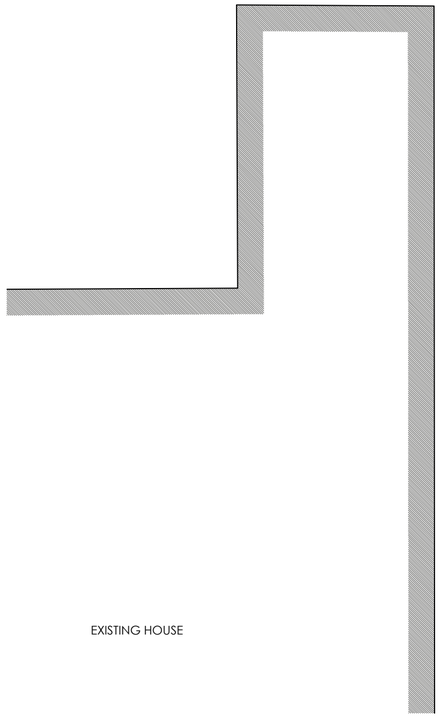


Proposed Ground Floor Plan
@SCALE 1:50


DRIVEWAY

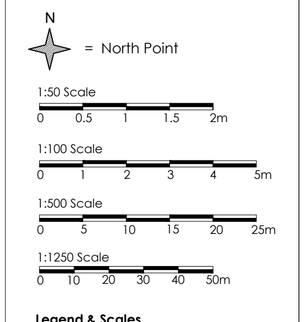


Legend & Scales

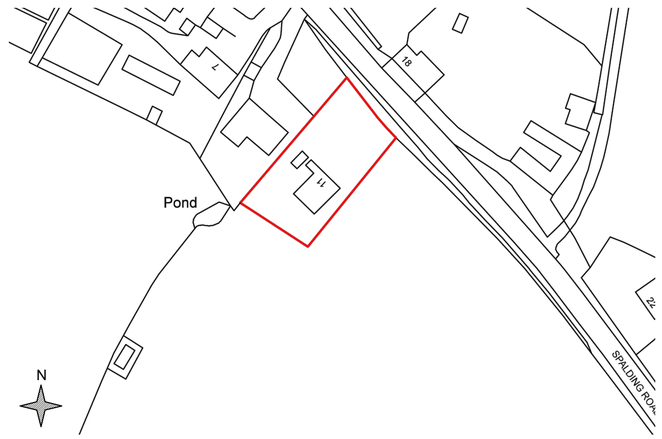

Site Location Plan
@SCALE 1:1250

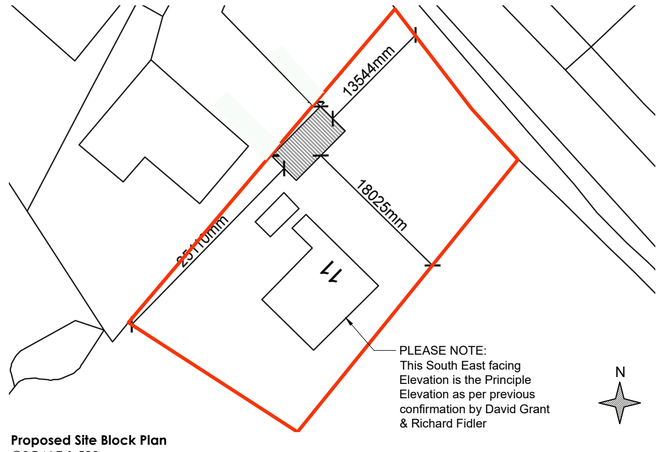

Proposed Site Block Plan
@SCALE 1:500

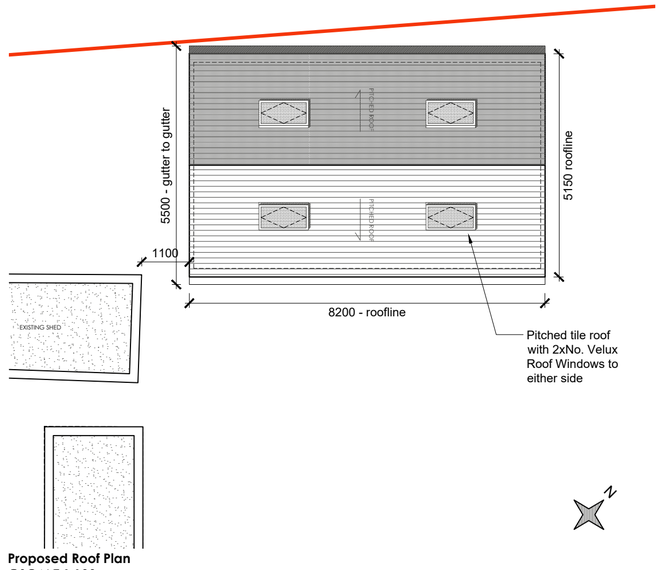

Proposed Roof Plan
@SCALE 1:100

PROJECT TITLE:
11 SPALDING ROAD,
SPALDING PE11 4NP

DRAWING TITLE:
PLANNING DRAWINGS -
Proposed Site & Floor Plans

DRAWING NO:	DATE:
BD-TB.PR.01	05.04.18

SCALE:
1:50, 1:100, 1:500 & 1:1250
on A3 LANDSCAPE

REVISION: -

REV	BY	DATE	DESCRIPTION
-	BD	--.--.18	----------

ORDNANCE SURVEY PLAN
NOT TO SCALE

NOTES:

- ALL DIMENSIONS ARE IN MILLIMETERS UNLESS OTHERWISE INDICATED.
- FIGURED DIMENSIONS TO BE TAKEN IN PREFERENCE TO SCALED MEASUREMENTS.
- DO NOT SCALE FROM THIS DRAWING.
- CONTRACTOR IS TO CHECK ALL DIMENSIONS ON THE BUILDING SITE & BEFORE COMMENCING WITH SHOP DRAWINGS OR INSTALLATION WORK.
-ALL BOUNDARIES DECIDED BY PARTY WALL SURVEYOR & TO BE CONFIRMED BY CONTRACTOR BEFORE WORKS COMMENCE
- LARGE SCALE DETAILS SUPERSEDE ALL OTHERS.
- PRIOR TO CONSTRUCTION, THE CONTRACTOR IS TO PROVIDE SHOP DRAWINGS FOR BROLLY DESIGN'S APPROVAL.
- THIS DRAWING IS TO BE READ IN CONJUNCTION WITH THE BROLLY DESIGN SPECIFICATIONS AND SCHEDULES.
- PLEASE NOTE, BROLLY DESIGN ONLY CARRIED OUT A SPOT CHECK ON A PREVIOUS SURVEY FOR THIS PROPERTY AND AMENDED ANY OBVIOUS DISCREPANCIES. AS BROLLY DESIGN WAS NOT ASSIGNED TO CARRY OUT A FULL SURVEY, BROLLY DESIGN CANNOT BE HELD ACCOUNTABLE FOR ANY INCORRECT MEASUREMENTS.

b.d
Tel: 0742 9488 817
E-mail: hello@brolly-design.com
Address: London SW9 7AB

THIS DRAWING HAS THE COPYRIGHT OF BROLLY DESIGN AND MUST NOT BE RETAINED, COPIED OR USED WITHOUT BROLLY DESIGN'S PERMISSION.