
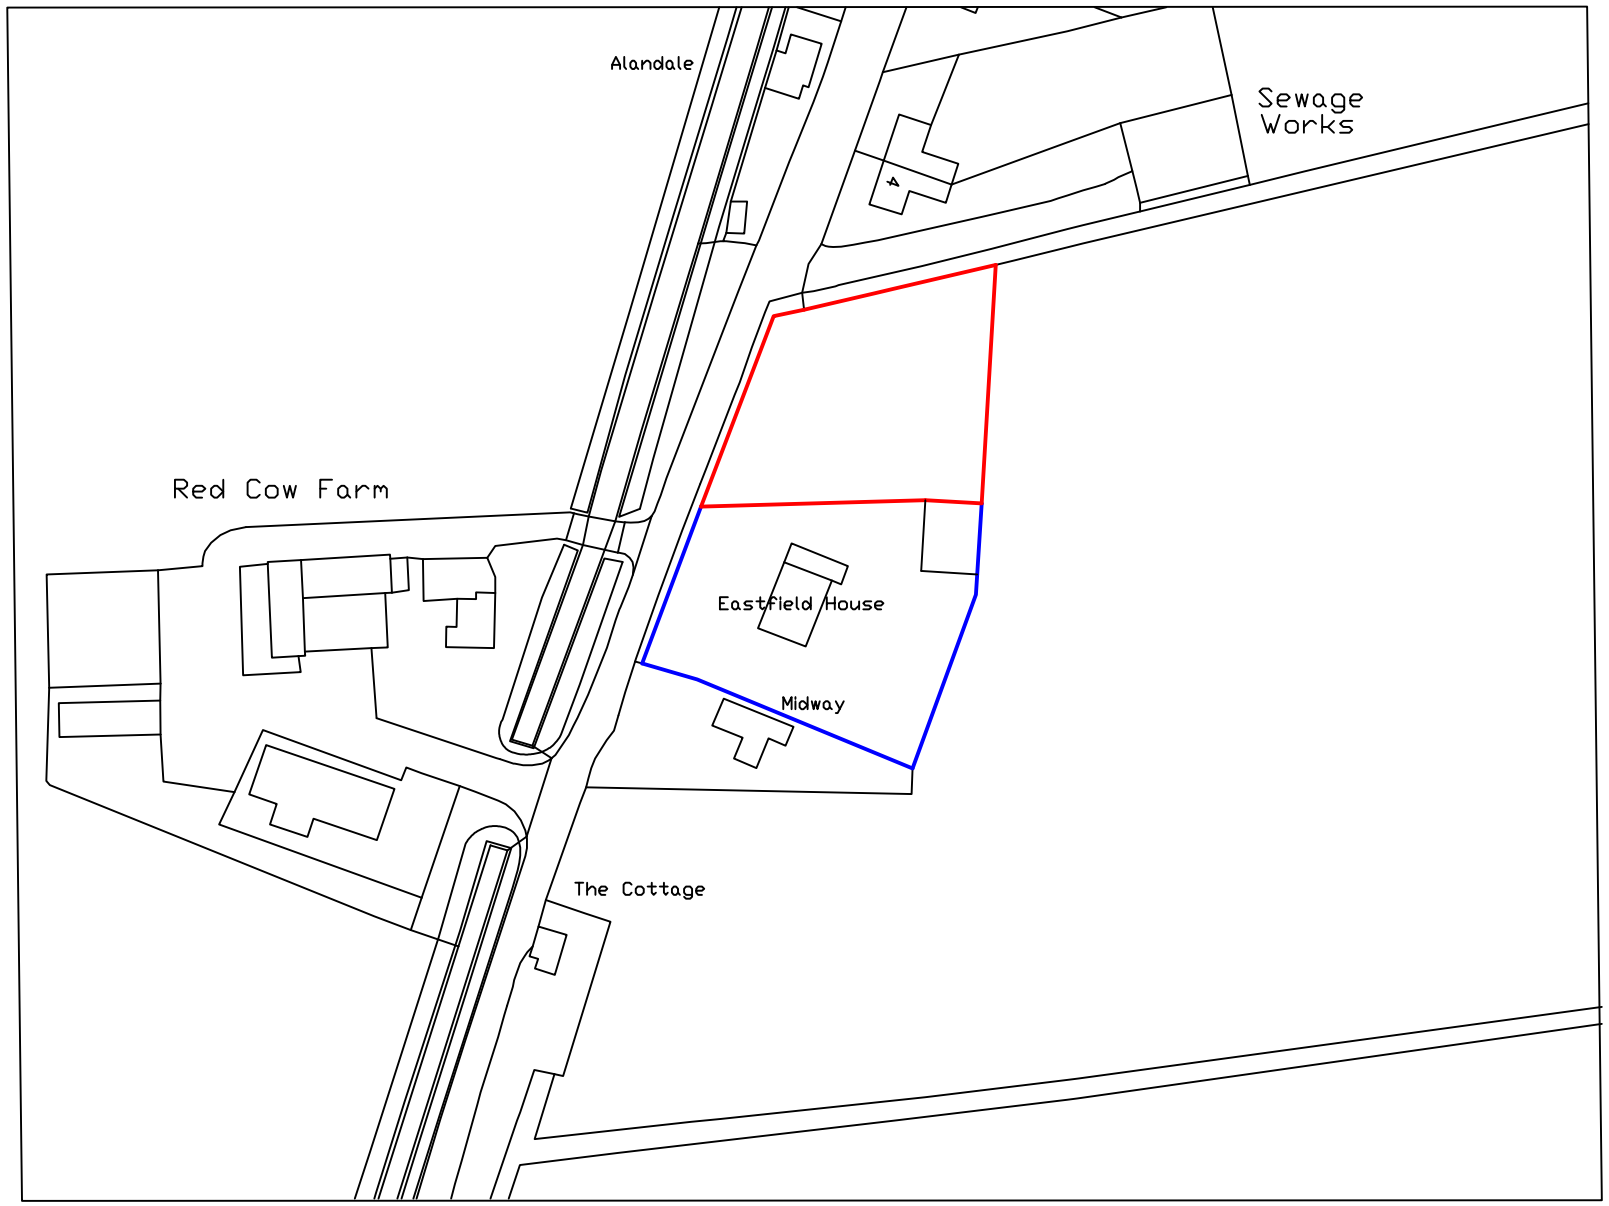


SITE PLAN 1:1250

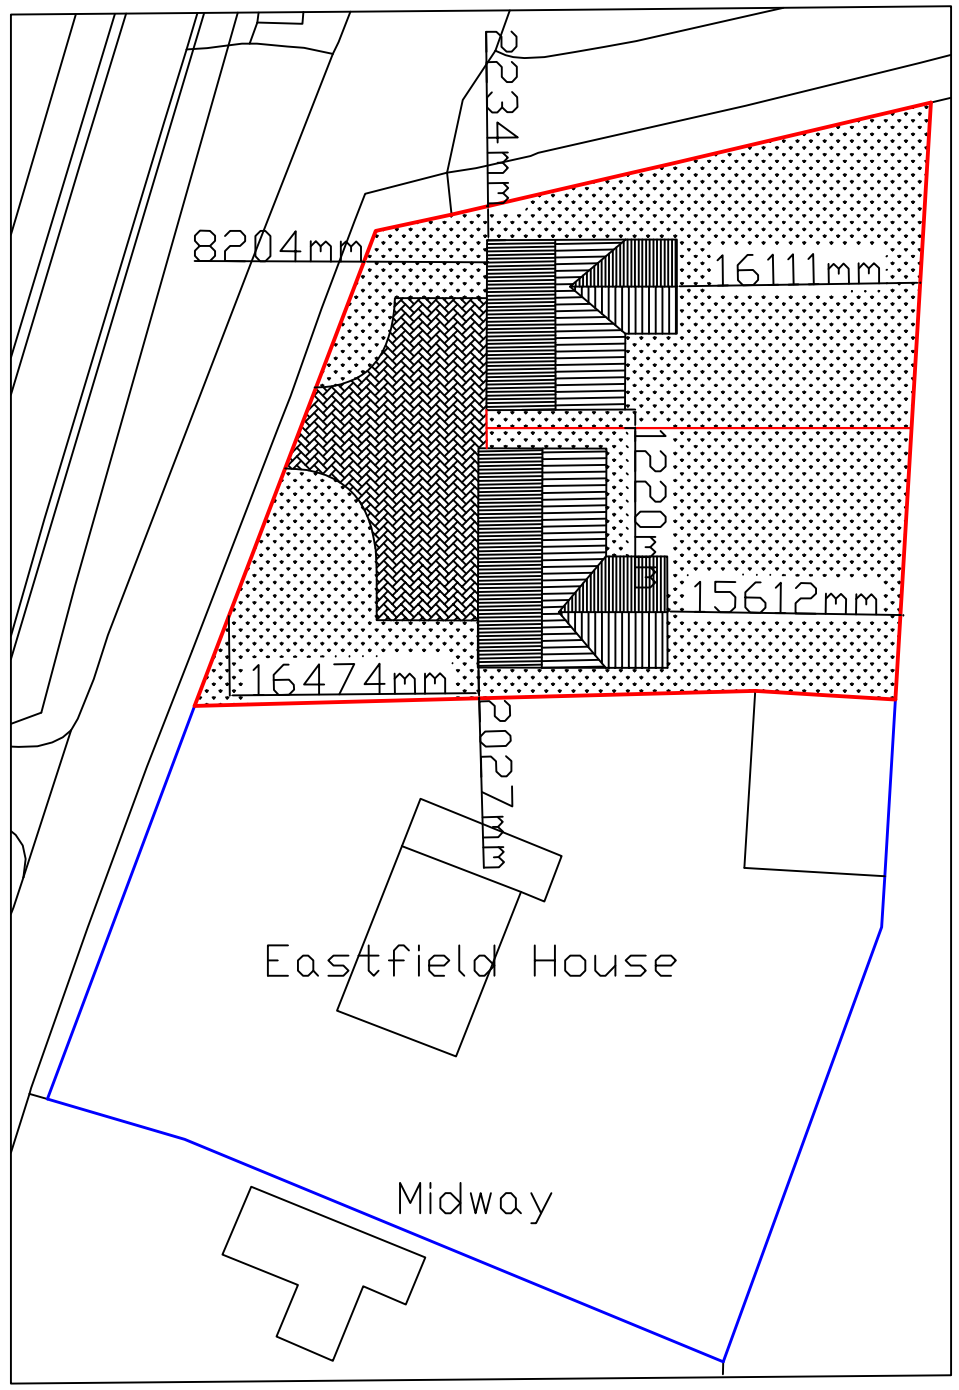

BLOCK PLAN 1:500

Ref:	Revision:	Date:

W2 ARCHITECTURAL LIMITED
UNIT 7 The Flaxmill, Flaxmill Lane, Pinchbeck,
Spalding, Lincolnshire, PE11 3YP
01775 712115
w2architectural@gmail.com

Project:
OUTLINE APPLICATION FOR TWO DWELLINGS

Client:
MR AND MRS HILL
EASTFIELD HOUSE,
BECK BANK
GOSBERTON, LINCS
PE11 4JL

DRAWING:
SITE PLAN
BLOCK PLAN

DRAWING N°:	DATE:
W2/020/16/00	AUGUST 2016
DRAWN BY:	SCALE:
MC	1:2500 1:500

COPIES OF THESE DRAWS. MUST NOT BE TAKEN, TRACED OR ALTERED FOR ANY PURPOSE, OTHER THAN THAT FOR WHICH THEY ARE ISSUED WITHOUT WRITTEN PERMISSION OF W2ARCH. JOINT DEVELOPMENTS LTD. THESE DRAWINGS ARE PRODUCED ONLY FOR THE PURPOSE OF OBTAINING PLANNING OR BUILDING REGULATIONS APPROVAL AND DO NOT CONTAIN A FULL SPECIFICATION FOR THE PROPOSED WORKS AND MUST NOT BE USED AS A CONTRACT DOCUMENT ALONE.
THE PROPOSED WORK WILL NOT BE SUPERVISED/INSPECTED BY W2 ARCHITECTURAL LTD (unless agreed otherwise in writing by the client), THEREFORE IT IS THE CLIENT OR THEIR APPOINTED BUILDER/CONTRACTOR'S RESPONSIBILITY TO CONTROL, ASSESS/SUPERVISE/INSPECT & CERTIFICATION AND ANY VARIATIONS TO THE CONSTRUCTION, IT IS HIGHLY PRACTICAL OF REASONABLE TO ASSUME ALL RELEVANT DETAILS ON THE DRAWINGS, THE FACT THAT DETAILS ARE NOT DISCUSSED DOES NOT ALLEVIATE THE BUILDER/CONTRACTOR FROM RESPONSIBILITY OF NON-COMPLIANCE IN CONFORMING WITH THE WORK. ALL WORKS AND MATERIALS TO BE FIXED AND INSTALLED TO THE MANUFACTURERS INSTRUCTIONS AND CODES OF PRACTICE AND APPROVED DOCUMENTS OF THE BUILDING REGULATIONS. ALL DIMENSIONS ARE TO BE CHECKED ON SITE BY THE BUILDER/CONTRACTOR BEFORE ANY WORK OR SHOP DRAWINGS ARE PREPARED. ALL MEASUREMENTS ARE IN MILLIMETRES UNLESS OTHERWISE STATED. ALL DIMENSIONS ARE TO BE CHECKED ON SITE BY THE BUILDER/CONTRACTOR PRIOR TO THE ORDERING OUT OF THE WORKS AS SHOWN ON THE DRAWING TO BE CHECKED BY THE BUILDER/CONTRACTOR PRIOR TO THE COMMENCEMENT OF WORK AND ANY DISCREPANCIES REPORTED IMMEDIATELY. WHERE APPLICABLE EXISTING DRAINS ARE SHOWN THE CONTRACTOR OF ALL OF PROPOSED AND NOT PROVED PLANTED. IT IS RECOMMENDED THAT A SITE SURVEY IS UNDERTAKEN PRIOR TO COMMENCEMENT OF WORKS, THE LOCATION, PROVISIONS OF EXISTING SERVICES PIPES, ELECTRICAL CABLES etc. ARE NOT GENERALLY SHOWN. THE ACTUAL PROVISIONS OF APPROPRIATE MUST BE ESTABLISHED BY THE BUILDER/CONTRACTOR PRIOR TO COMMENCEMENT OF WORK AND RESPONSIBLE TO SUIT THE DRAWINGS, DOMESTIC SUPPLIERS INSTALLATION RECOMMENDATIONS.
HEALTH & SAFETY
The client is to be aware that the appointed contractor is familiar with and complies with Health & Safety for Building Sites and Work Places.