
Colours :
Texture - SPL 234 Grey
Fascia - Raven
Corners - Raven
Legs - Raven
Door - Hollybush

Ceiling Height - 2235mm
External - Textured paint on H.W. faced plywood.
Internal - Vinyl faced plasterboard
cotton to walls, white dolomite to ceilings.
Roof - Guttered with uPVC fallpipes.
Windows - Aluminium framed radius corners
BOV - 762 x 1066mm
FXD - 990 x 1066mm
Framing - Monoframe.
Insulation - 80mm glassfibre throughout.

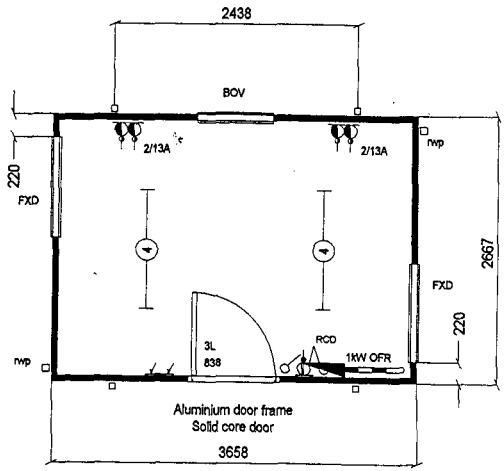

SOCKETS 1067mm
ABOVE FFL.
WINDOW CILL 960mm
ABOVE FFL.

Floor covering - sheet vinyl
1.5mm Polyfloor , Black
Skirting & cove - brown plastic.

Ravenstock Tam

Client


Title STANDARD 12' x 9' HIRE SPECIFICATION
JACKLEG CABIN - PLAN LAYOUT

Revisions
A: CILL HEIGHT ALTERED 26/1/99

Drawn	PJB
Scale	1 : 50
Date	NOV 98'
Drg No	RT129

Colours :
Texture - SPL 234 Grey
Fascia - Raven
Corners - Raven
Legs - Raven
Door - Hollybush

Ceiling Height - 2235mm
External - Textured paint on H.W. faced plywood.
Internal - Vinyl faced plasterboard
cotton to walls, white dolomite to ceilings.
Roof - Guttered with uPVC fallpipes.
Windows - Aluminium framed radius corners
BOV - 762 x 1066mm
FXD - 990 x 1066mm
Framing - Monoframe.
Insulation - 60mm glassfibre throughout.

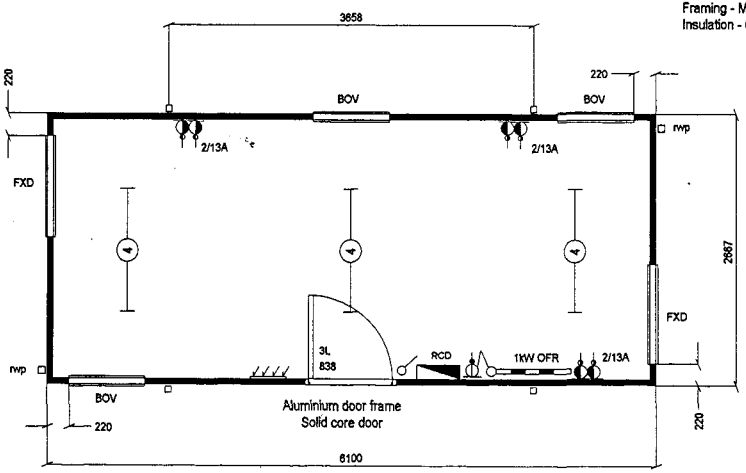

SOCKETS 1067mm
ABOVE FFL.
WINDOW CILL 960mm
ABOVE FFL.


PLAN LAYOUT

Floor covering - sheet vinyl
1.5mm Polyfloor , Black
Skirting & cove - brown plastic.

Ravenstock Tam	Client	Revisions A CILL HEIGHT ALTERED 29/1/99	Drawn PJB
	Title STANDARD 20' x 9' HIRE SPECIFICATION JACLEG CABIN - PLAN LAYOUT		Scale 1 : 50
			Date NOV 98'
			Drg No RT209

Colours :
Texture - SPL 234 Grey
Fascia - Raven
Corners - Raven
Legs - Raven
Door - Hollybush

Ceiling Height - 2235mm
External - Textured paint on H.W. faced plywood.
Internal - Vinyl faced plasterboard
cotton to walls, white dolomite to ceilings.
Roof - Guttered with uPVC fallpipes.
Windows - Aluminium framed radius corners
BOV - 762 x 1066mm
FXD - 990 x 1066mm
Framing - Monoframe.
Insulation - 60mm glassfibre throughout.

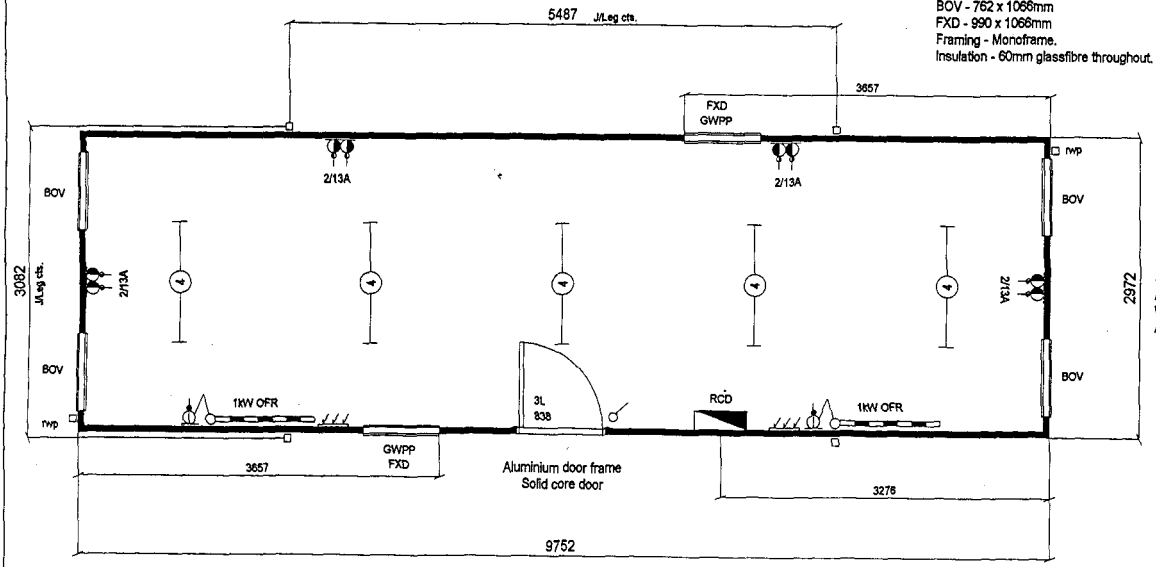

SOCKETS 1067mm
ABOVE FFL.
WINDOW CILL 960mm
ABOVE FFL.

Floor covering - sheet vinyl
1.5mm Polyfloor , Black
Skirting & cove - brown plastic.

Ravenstock Tam

Client


Title STANDARD 32' x 10' HIRE SPECIFICATION
JACKLEG CABIN - PLAN LAYOUT

Revisions
A: CILL HEIGHT ALTERED 26/1/99

Drawn	PJB
Scale	1 : 50
Date	JAN 98'
Drg No	RT3210

Colours :
Texture - SPL 234 Grey
Fascia - Raven
Corners - Raven
Legs - Raven
Door - Hollybush

Ceiling Height - 2235mm
External - Textured paint on H.W. faced plywood.
Internal - Vinyl faced plasterboard
cotton to walls, white dolomite to ceilings.
Roof - Guttered with uPVC fallpipes.
Windows - Aluminium framed radius corners
BOV - 762 x 1066mm
Framing - Monoframe.
Insulation - 60mm glassfibre throughout.

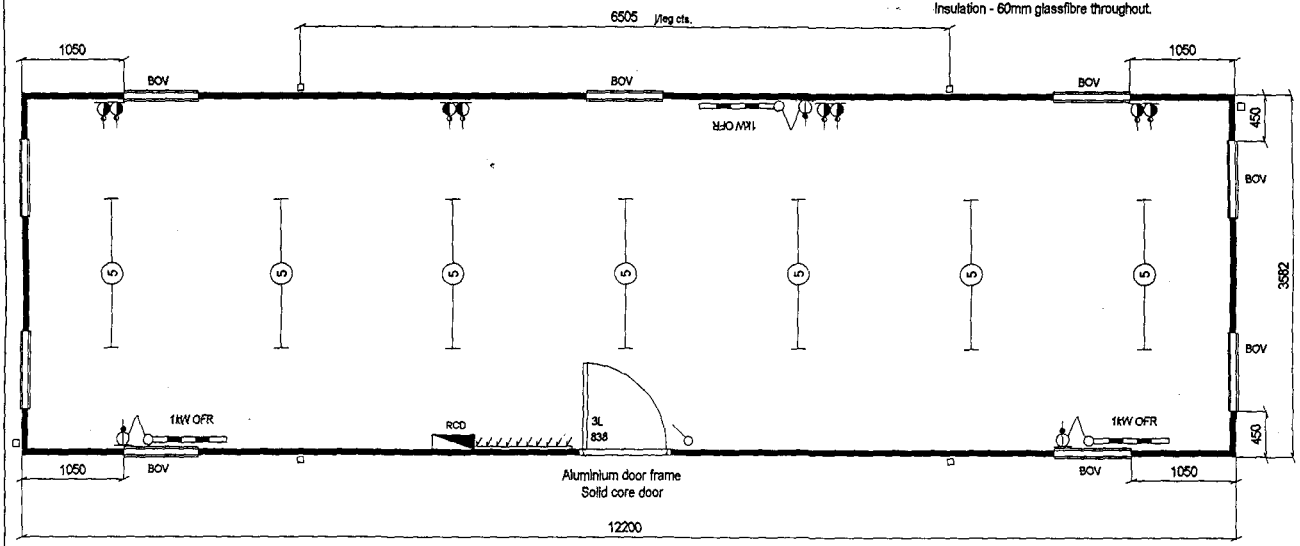

Floor covering - sheet vinyl
1.5mm Polyfloor , Black
Skirting & cove - brown plastic.

SOCKETS 1067mm
ABOVE FFL.
WINDOW CILL 960mm
ABOVE FFL.


Ravenstock Tam

Client

Title STANDARD 40' x 12' HIRE SPECIFICATION
JACLEG CABIN - PLAN LAYOUT

Revisions
A: CILL HEIGHT ALTERED 26/1/99

Drawn	PJB
Scale	1 : 50
Date	NOV 98'
Drg No	RT4012

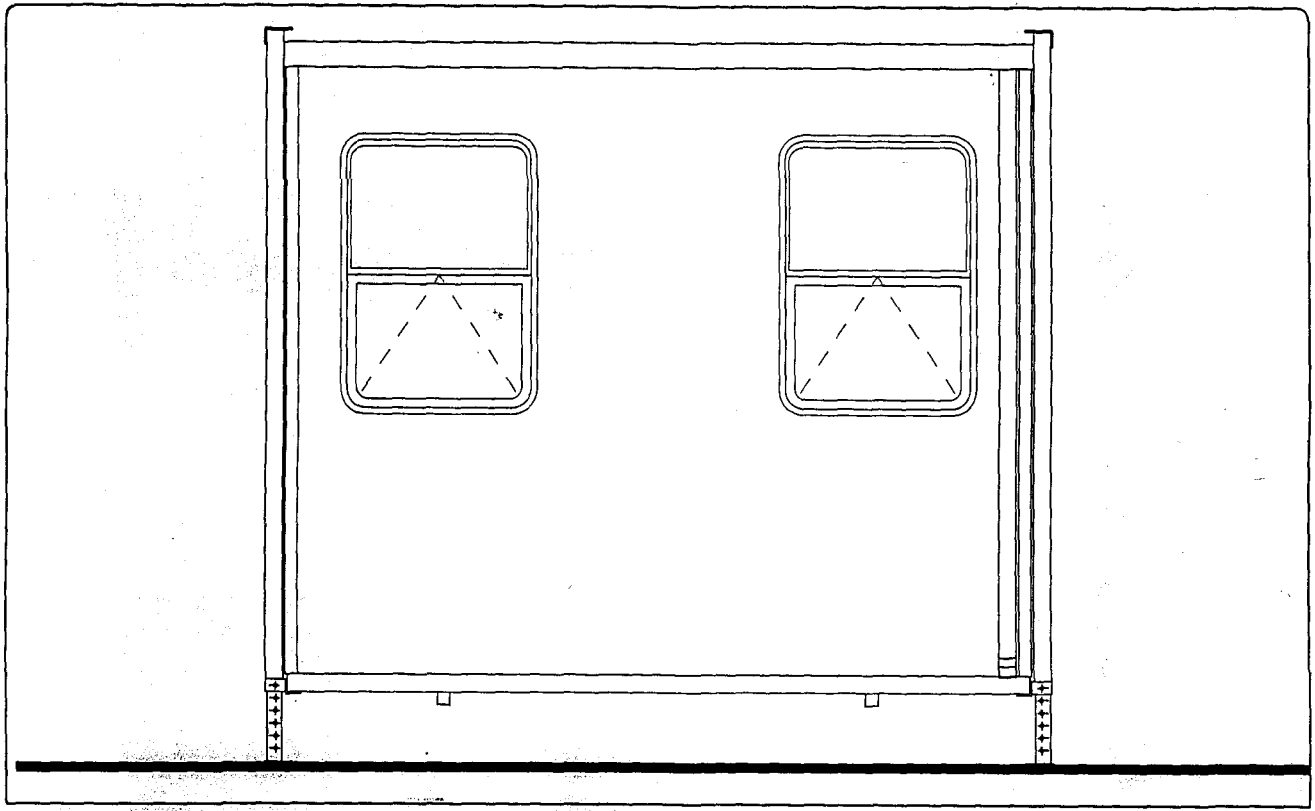


Ravenstock Tam

Client

Title 32' x 10' HIRE SPECIFICATION JACKLEG UNIT - END ELEVATION

Revisions

Drawn	PJB
Scale	1:20
Date	JULY 98'
Drg No	32 - END

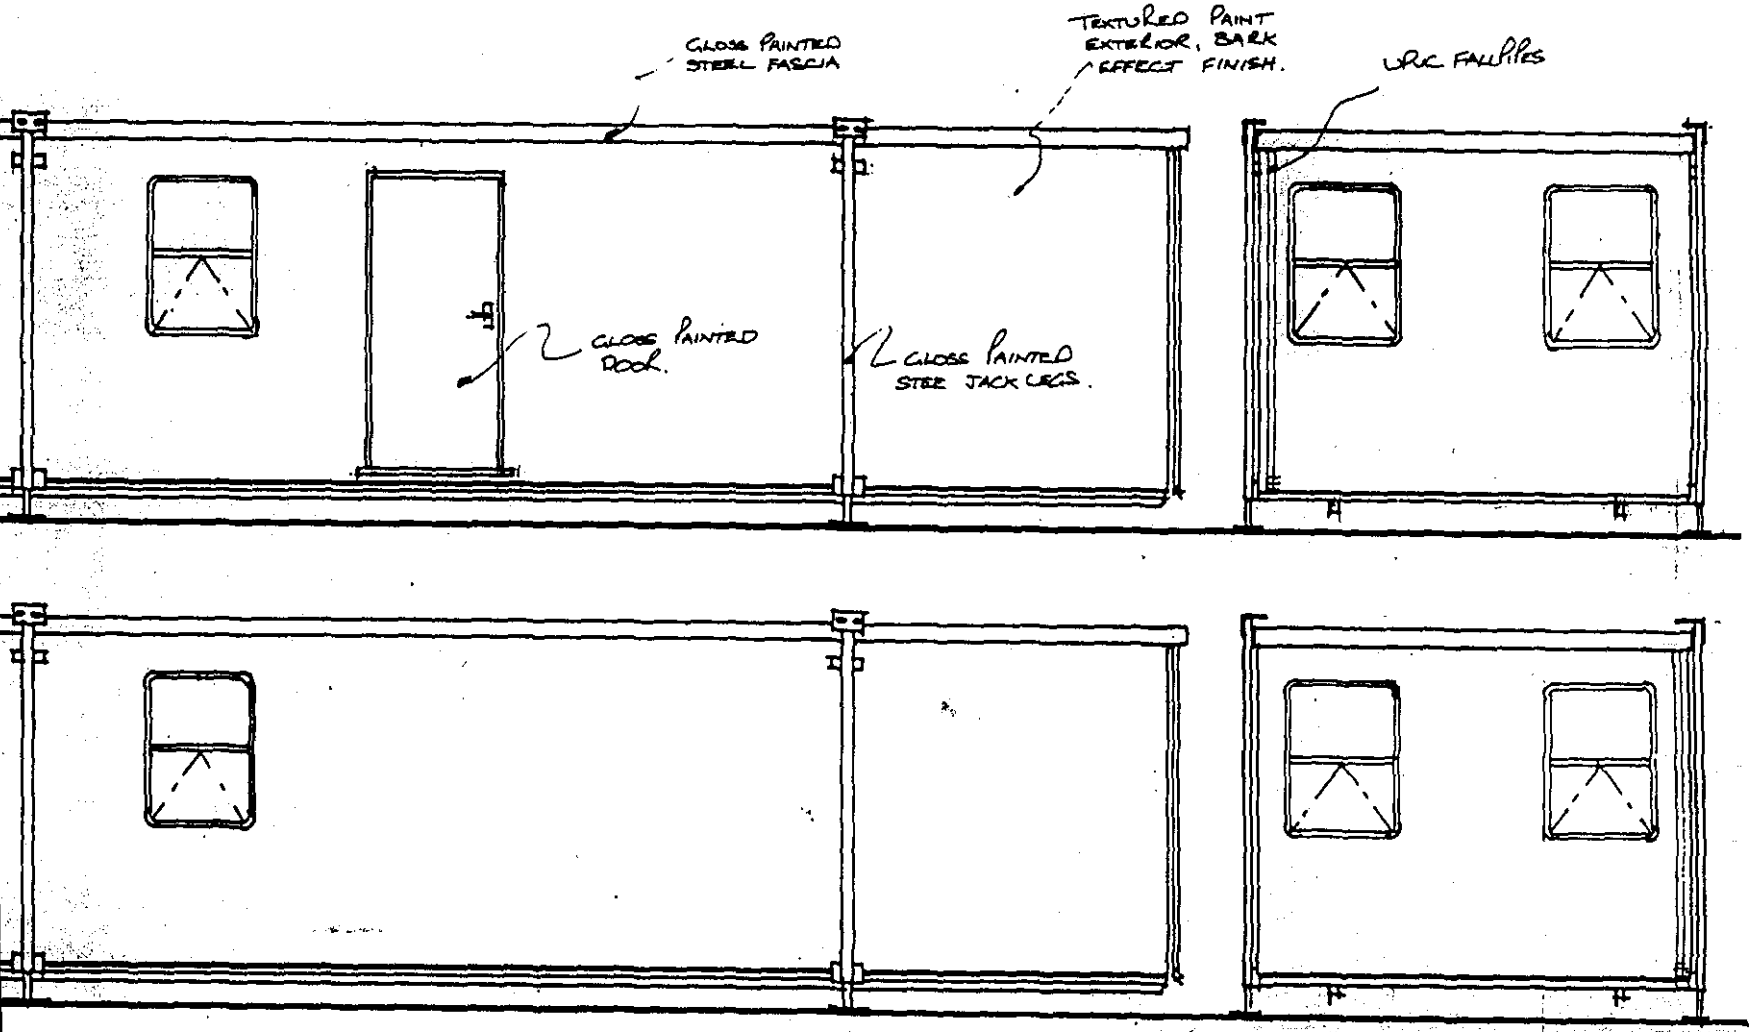


PROJECT:
32'x10' J/LEG
R-JAH STD.
HIRE FLEET
TYPICAL ELEVS.

SCALE: 1/50

DATE: 3/9/96

DWG No
MD2

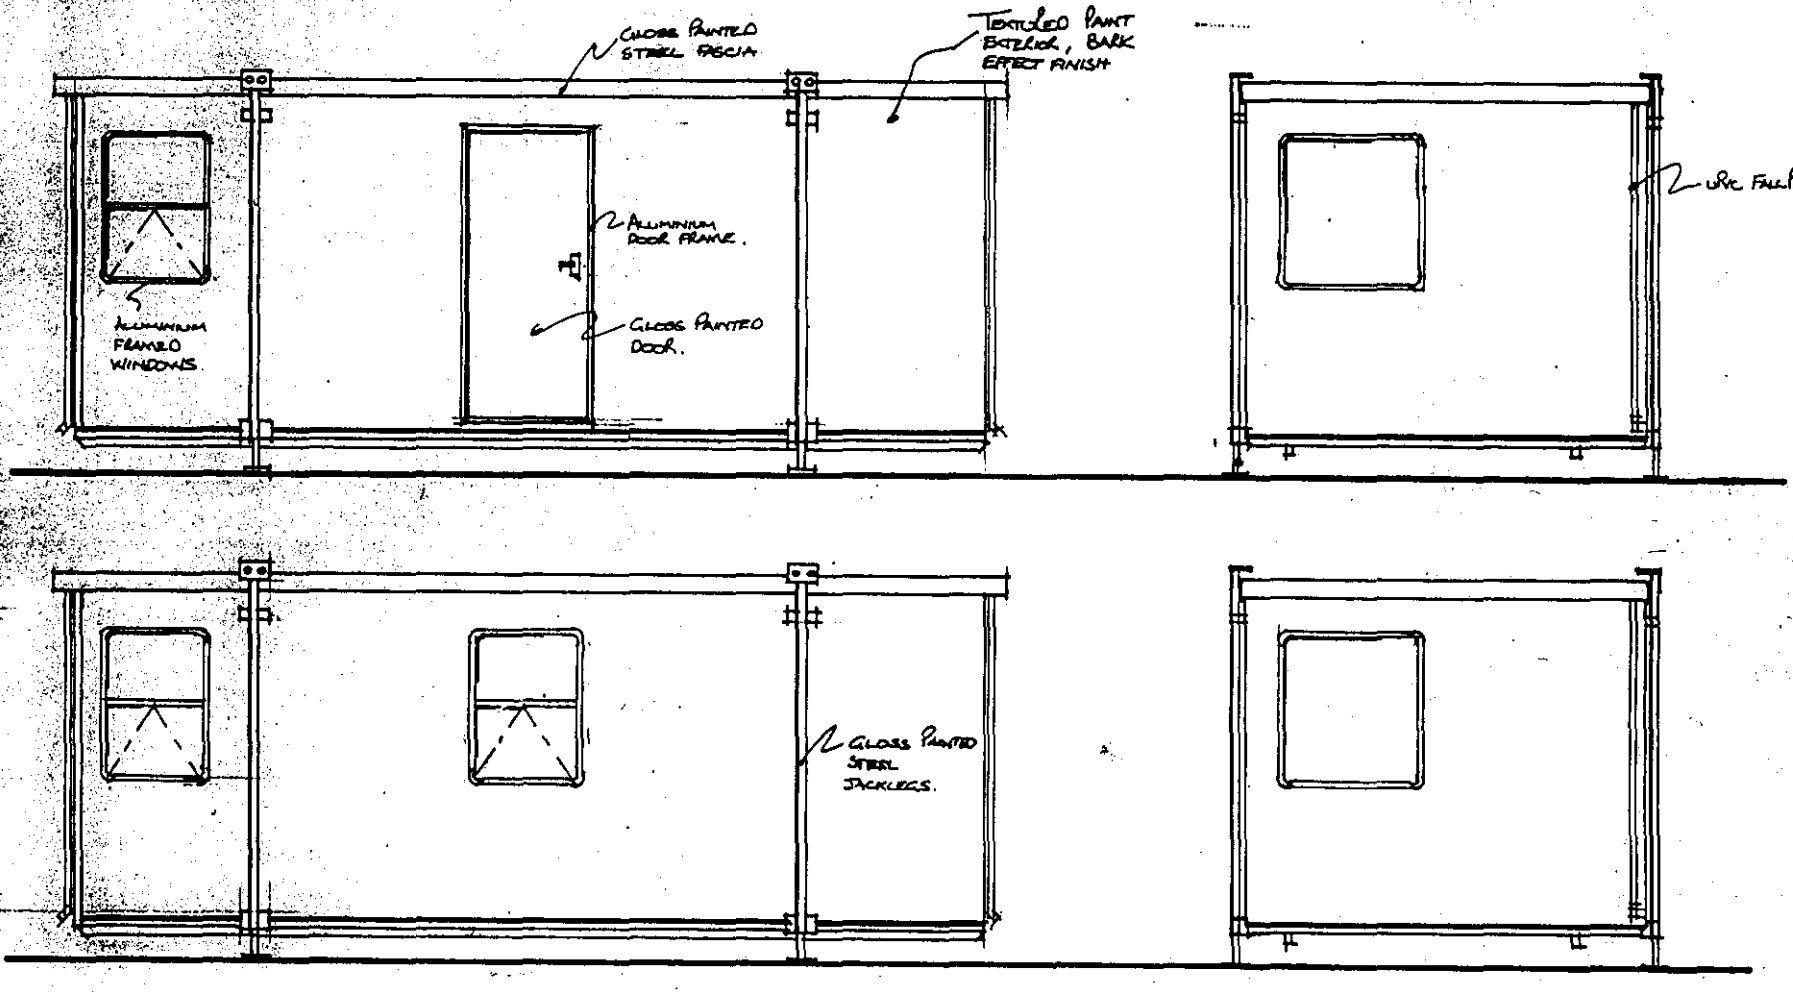

Ravenstock Tam

Client

Title : STD. HIRE UNIT 20' x 9'
ELEVATIONS.

REVISIONS

DRAWN RJB
SCALE 1:50
DATE 28/11/06
DRG No. T69 - ELEVS

NO DIMENSIONS TO BE SCALED FROM THIS DRAWING, ALL DIMENSIONS TO BE CHECKED ON SITE. ANY DISCREPANCIES WITH THE DRAWINGS TO BE REPORTED AND CLARIFIED PRIOR TO COMMENCING WORKS ON SITE, IF IN DOUBT - ASK. THIS DRAWING IS COPYRIGHT.

N

EXISTING BUND

CAR PARK
84 SPACES

Boundary

Existing House

QUADRING ROAD - A152

effluent
treatment
plant

SITE
ENTRANCE

Smoking room

plant room

canteen

changing room

Pedestrian access route

new fencing

VISITORS
CAR PARK

EXISTING FACTORY

Portakabin offices

DRAIN

plant area

proposed acoustic screen

9m EASEMENT
FOR DRAIN ACCESS

EXISTING BUND

COLL DRAIN

SOUTH KESTEVEN DC
HOUSING & PLANNING
18 MAY 1999
Ref: 0484/99

DETERMINED
PLAN

Rev.	Description
A	Additional ducts to effluent treatment plant
Date 19.04.99	

corporate a Ltd
ARCHITECTURE

CLIENT
Greencore UK
West Marsh Road
Spalding
Lincs.
PE11 2AB

TITLE
Project Eagle
Project No 1488
Gosberton Food Park

Site Plan

DATE 05.04.99
SCALE 1:500
DRAWING NO. 018
ISSUE NO. A

CORPORATE ARCHITECTURE LIMITED
CHARTERED ARCHITECTS
St George's House, St George's Way, Leicester LE1 1SH
Tel: 0116 255 2323 Fax: 0116 254 6710

NO DIMENSIONS TO BE SCALED FROM THIS DRAWING. ALL DIMENSIONS TO BE CHECKED ON SITE. ANY DISCREPANCIES WITH THE DRAWINGS TO BE REPORTED AND CLARIFIED PRIOR TO COMMENCING WORKS ON SITE. IF IN DOUBT – ASK. THIS DRAWING IS COPYRIGHT.



Location Plan

PLANNING & BUILDING CONTROL
27 MAY 1999
Ref. 484/99

CORPORATE a Ltd ARCHITECTURE

CLIENT
Freest Prepared Foods
West Marsh Road
Spalding
Lincs,PE11-2AB
(Gosberton Food Park)

TITLE
Project Eagle Phase 1
Project No 1488

DETERMINED PLAN

Location Plan

DATE 18.01.99
SCALE 1:1,250
DRAWING NO. 1488, 01 A, 28, 015
ISSUE NO.

CORPORATE ARCHITECTURE LIMITED
CHARTERED ARCHITECTS
tel 0116 255 2323 fax 0116 254 6278