
DO NOT SCALE FROM THIS DRAWING. DIMENSIONS AND LEVELS TO BE CHECKED ON SITE BY THE CONTRACTOR. ALL DIMENSIONS IN MILLIMETRES UNLESS OTHERWISE NOTED. ALL LEVELS IN METRES UNLESS OTHERWISE NOTED.

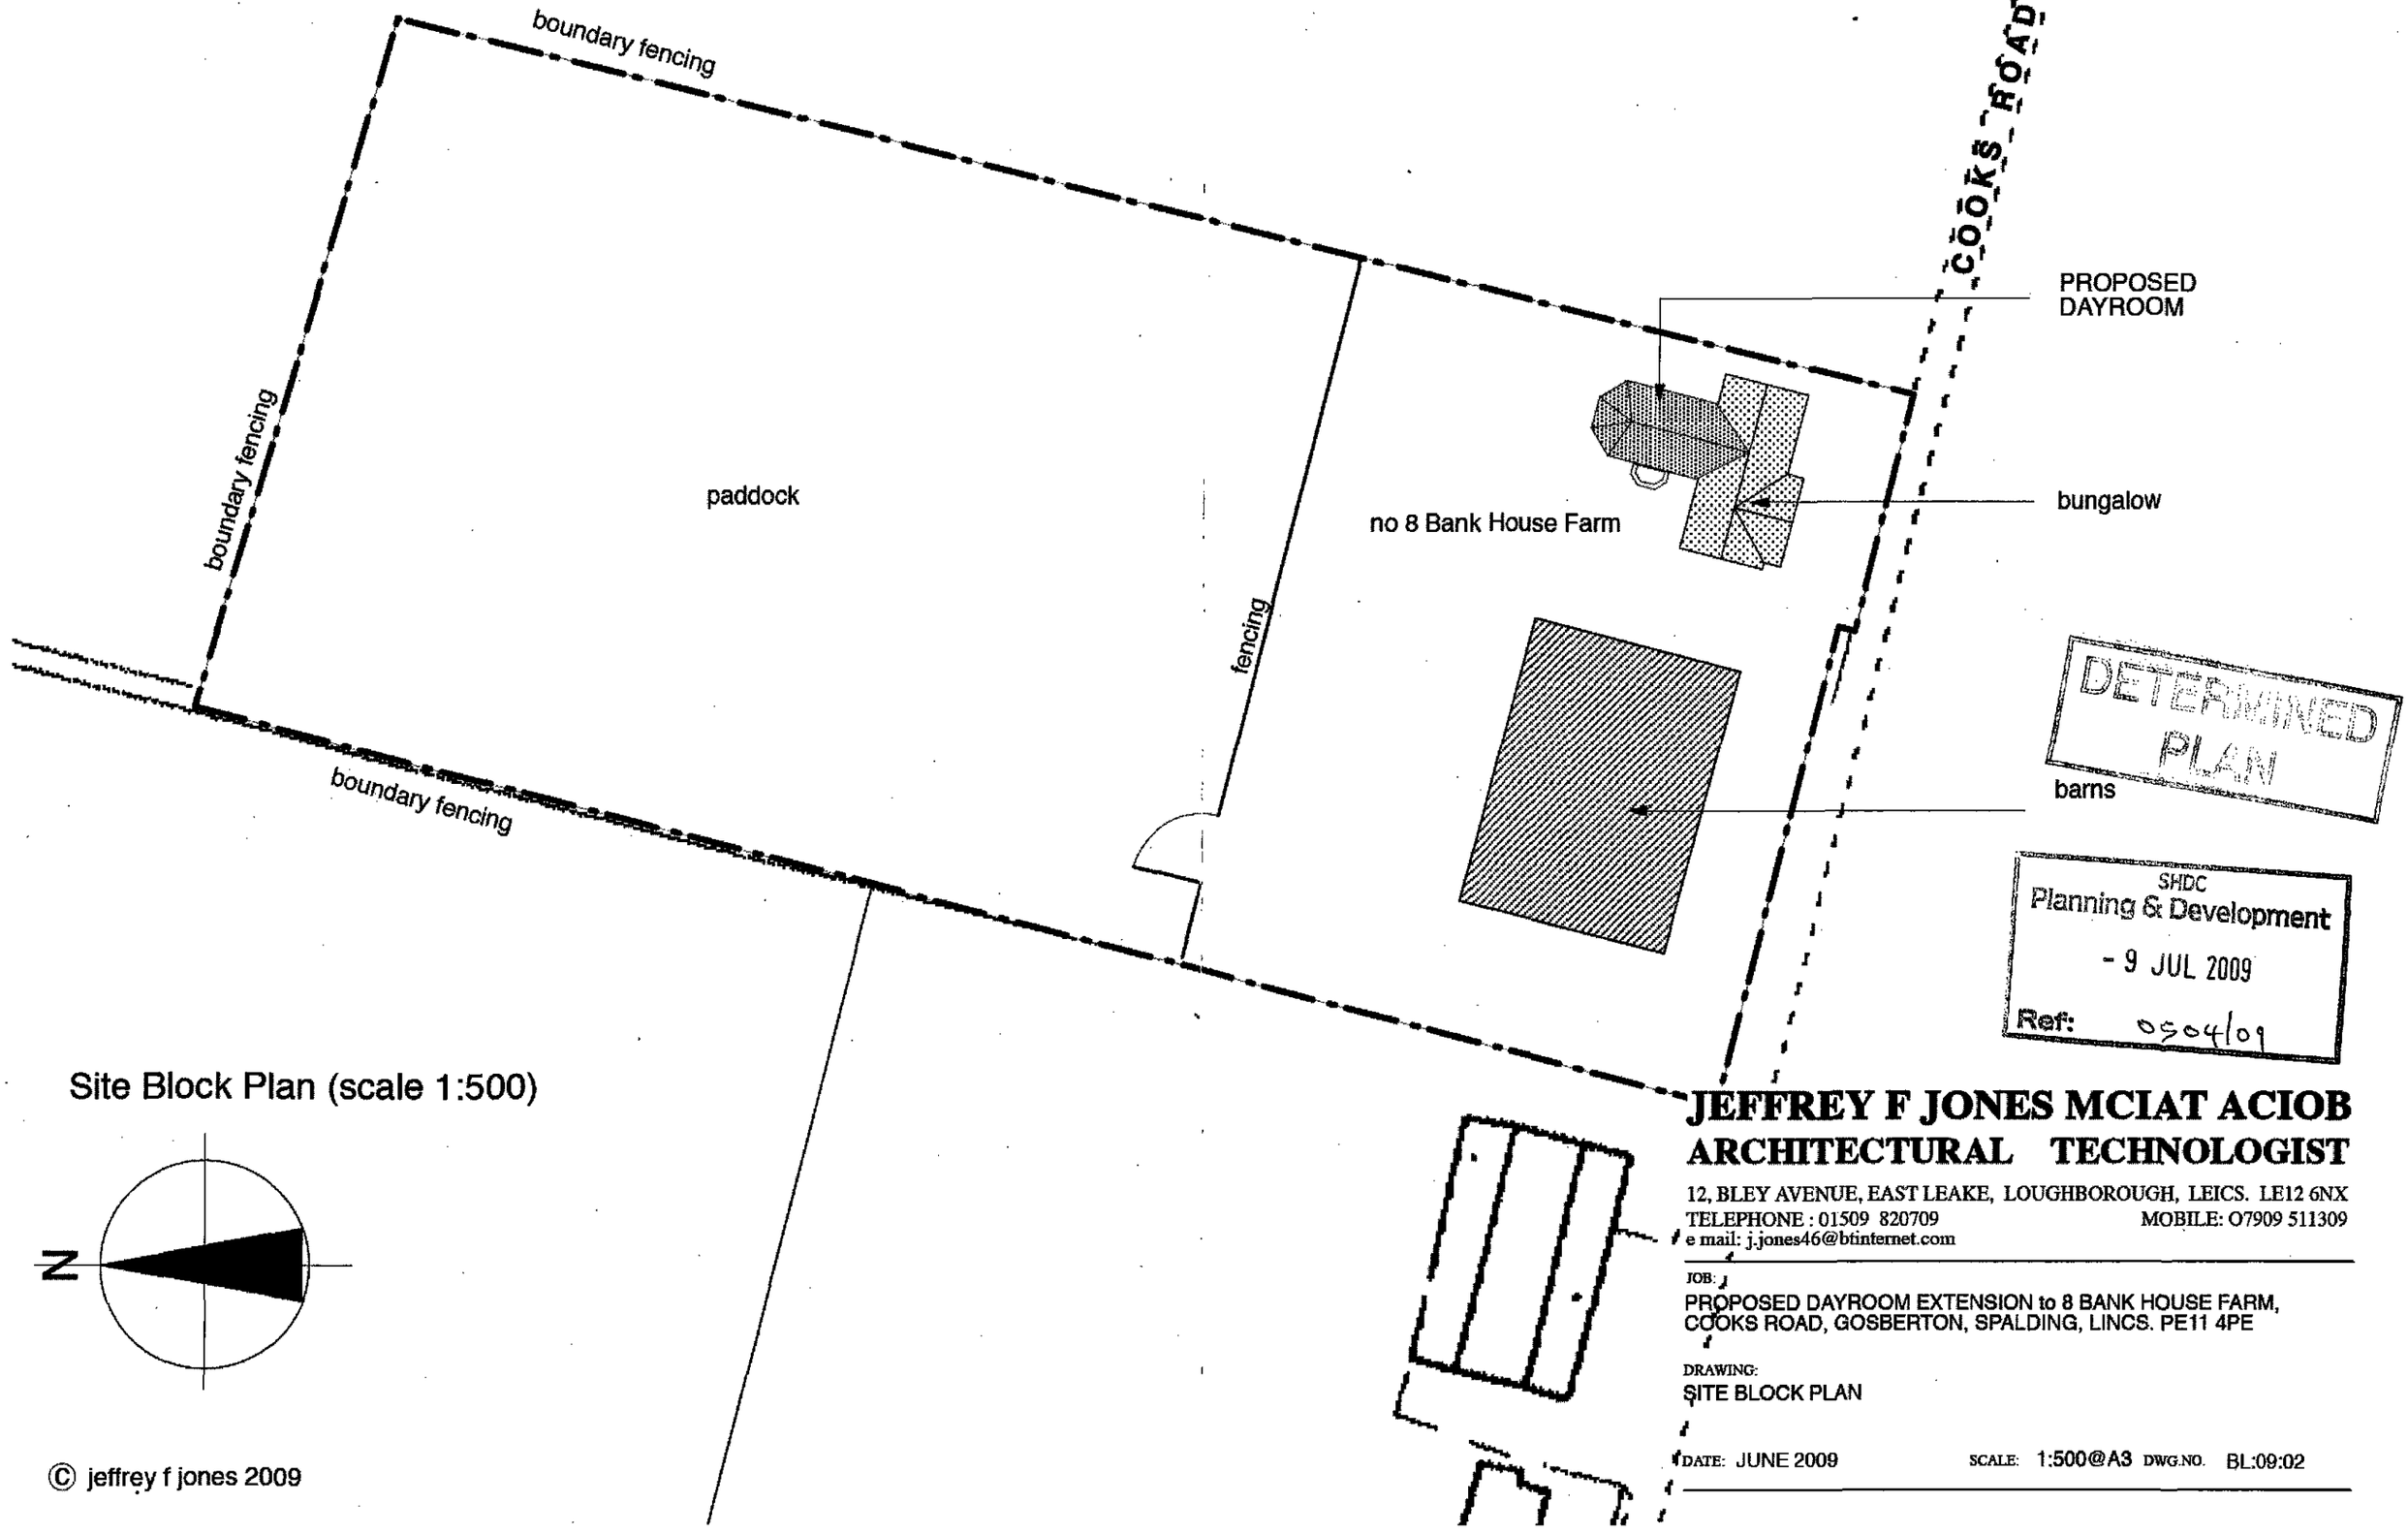

DETERMINED PLAN

SHDC Planning & Development - 9 JUL 2009 Ref: 0504/09

Site Block Plan (scale 1:500)

N

© jeffrey f jones 2009


JEFFREY F JONES MCIAT ACIOB
ARCHITECTURAL TECHNOLOGIST
12, BLEY AVENUE, EAST LEAKE, LOUGHBOROUGH, LEICS. LE12 6NX
TELEPHONE : 01509 820709 MOBILE: 07909 511309
e mail: j.jones46@btinternet.com

JOB:
PROPOSED DAYROOM EXTENSION to 8 BANK HOUSE FARM, COOKS ROAD, GOSBERTON, SPALDING, LINCS. PE11 4PE


DRAWING:
SITE BLOCK PLAN

DATE: JUNE 2009 SCALE: 1:500@A3 DWG.NO. BL:09:02


DO NOT SCALE FROM THIS DRAWING. DIMENSIONS AND LEVELS TO BE CHECKED ON SITE BY THE CONTRACTOR. ALL DIMENSIONS IN MILLIMETRES UNLESS OTHERWISE NOTED. ALL LEVELS IN METRES UNLESS OTHERWISE NOTED.

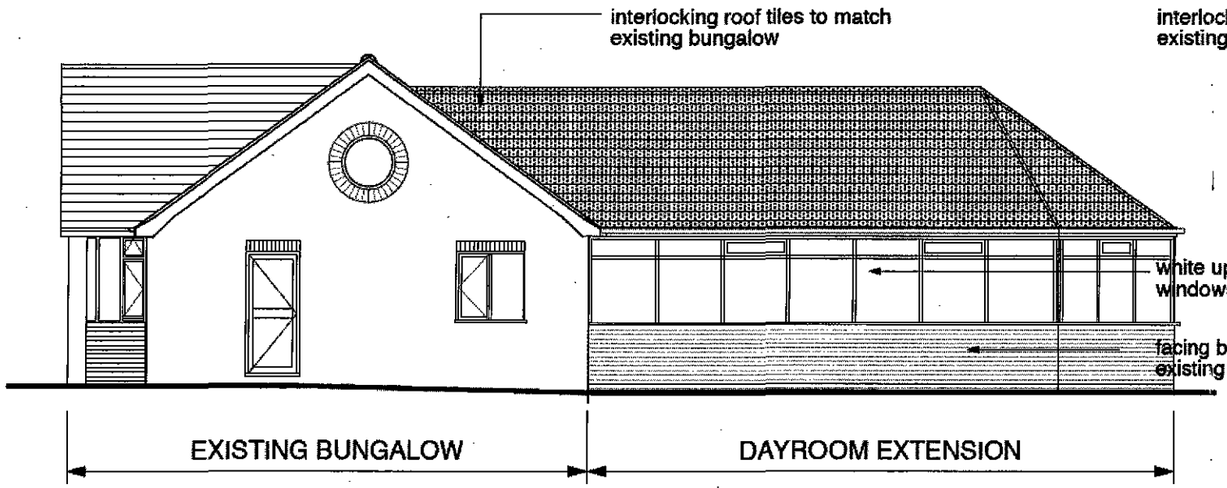

Side Elevation proposed

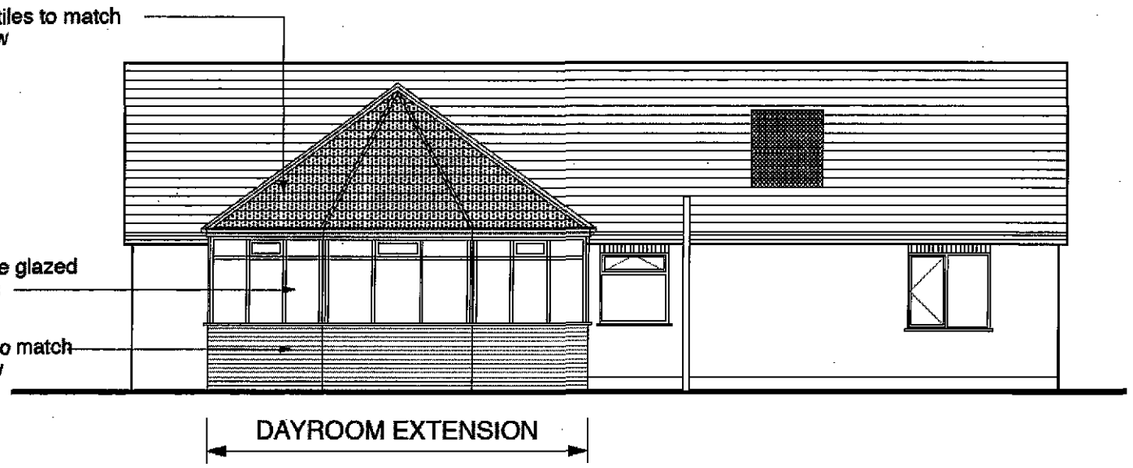

Rear Elevation proposed

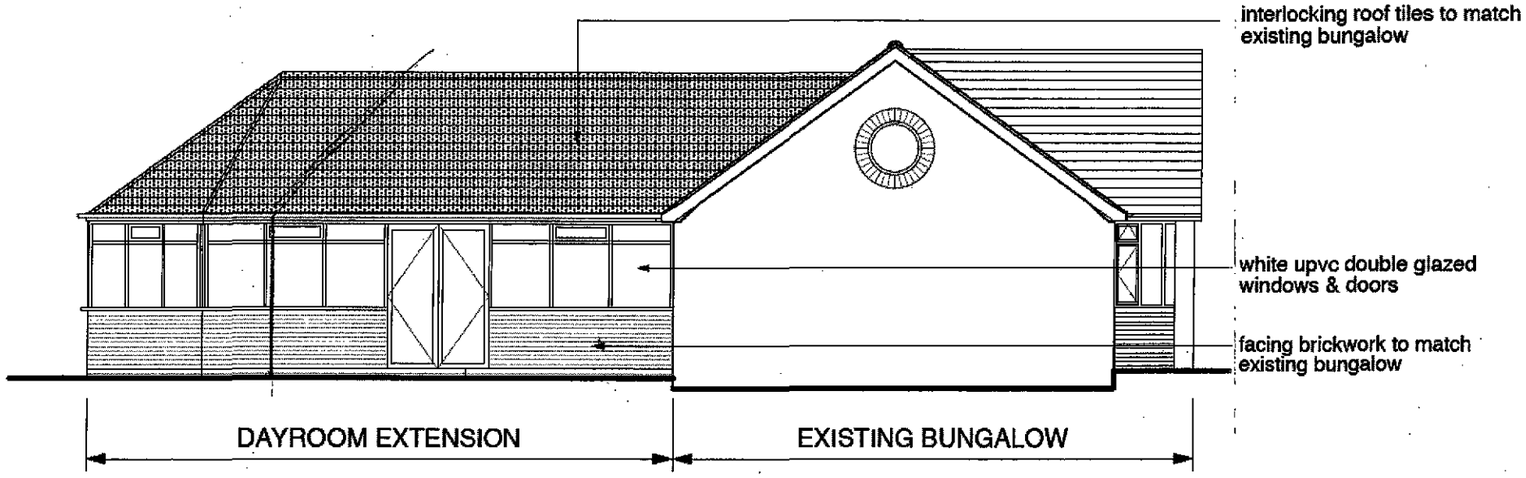

Side Elevation proposed

© jeffrey f jones 2009

DETERMINED PLAN

SHDC
Planning & Development
- 9 JUL 2009
Ref: 0504/09

JEFFREY F JONES MCIAT ACIOB
ARCHITECTURAL TECHNOLOGIST
12, BLEY AVENUE, EAST LEAKE, LOUGHBOROUGH, LEICS. LE12 6NX
TELEPHONE : 01509 820709 MOBILE: 07909 511309
e mail: j.jones46@btinternet.com


JOB:

PROPOSED DAYROOM EXTENSION to 8 BANK HOUSE FARM COOKS ROAD GOSBERTON SPALDING LINCS PE11 4PE


DRAWING:

PROPOSED ELEVATIONS

DATE: JUNE 2009 SCALE: 1:100@A3 DWG.NO. BJL:09:04

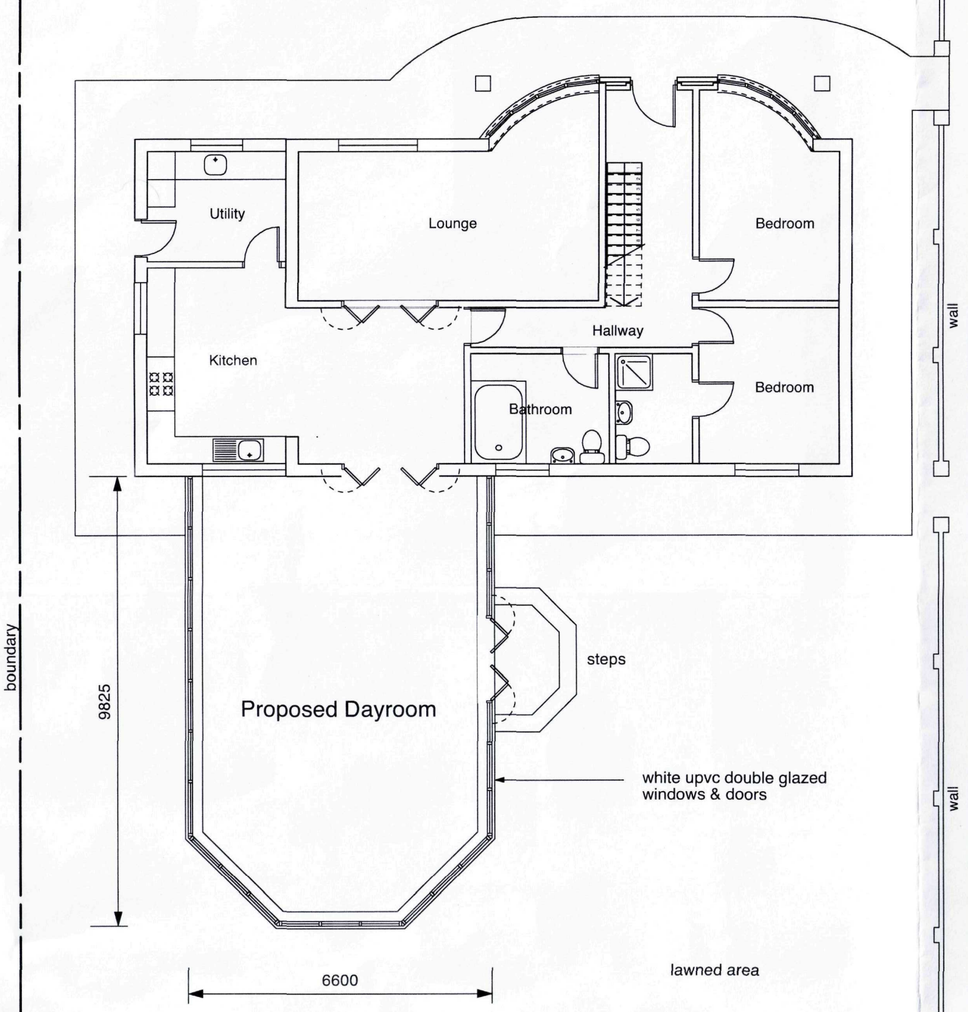

Ground Floor Plan proposed

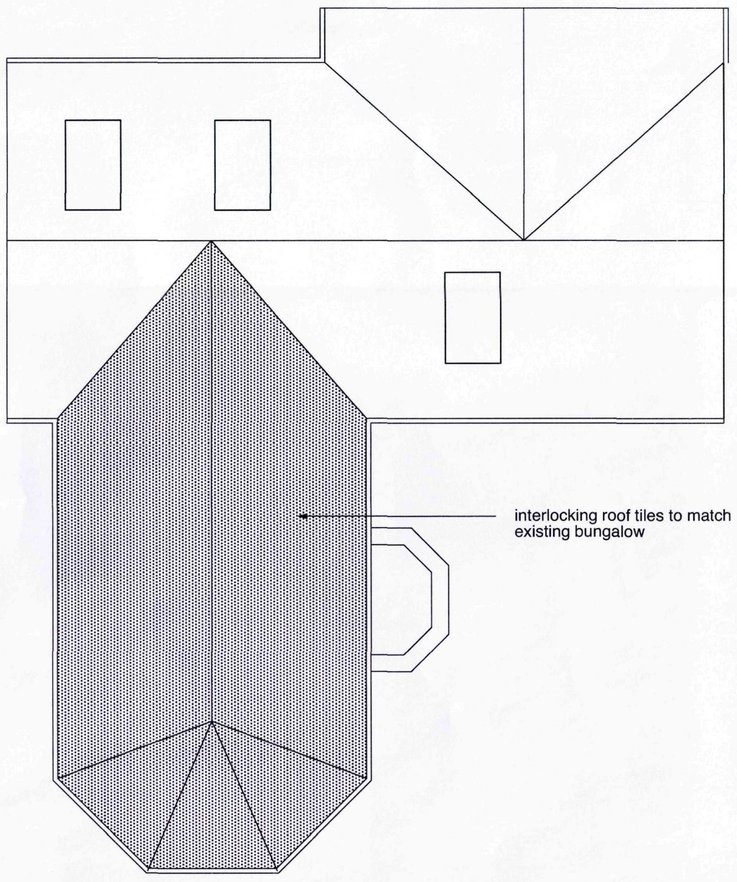

Roof Plan proposed

© jeffrey f jones 2009

DETERMINED PLAN

SHDC
Planning & Development
- 9 JUL 2009
Ref: 0504/09

JEFFREY F JONES MCIAT ACIOB
ARCHITECTURAL TECHNOLOGIST

12, BLEY AVENUE, EAST LEAKE, LOUGHBOROUGH, LEICS. LE12 6NX
TELEPHONE : 01509 820709 MOBILE: O7909 511309
e mail: j.jones46@btinternet.com


JOB:

PROPOSED DAYROOM EXTENSION to 8 BANK HOUSE FARM COOKS ROAD GOSBERTON SPALDING LINCS PE11 4PE

DRAWING:


GROUND FLOOR & ROOF PLANS

DATE: JUNE 2009 SCALE: 1:100@A2 DWG.NO. BJL:09:03

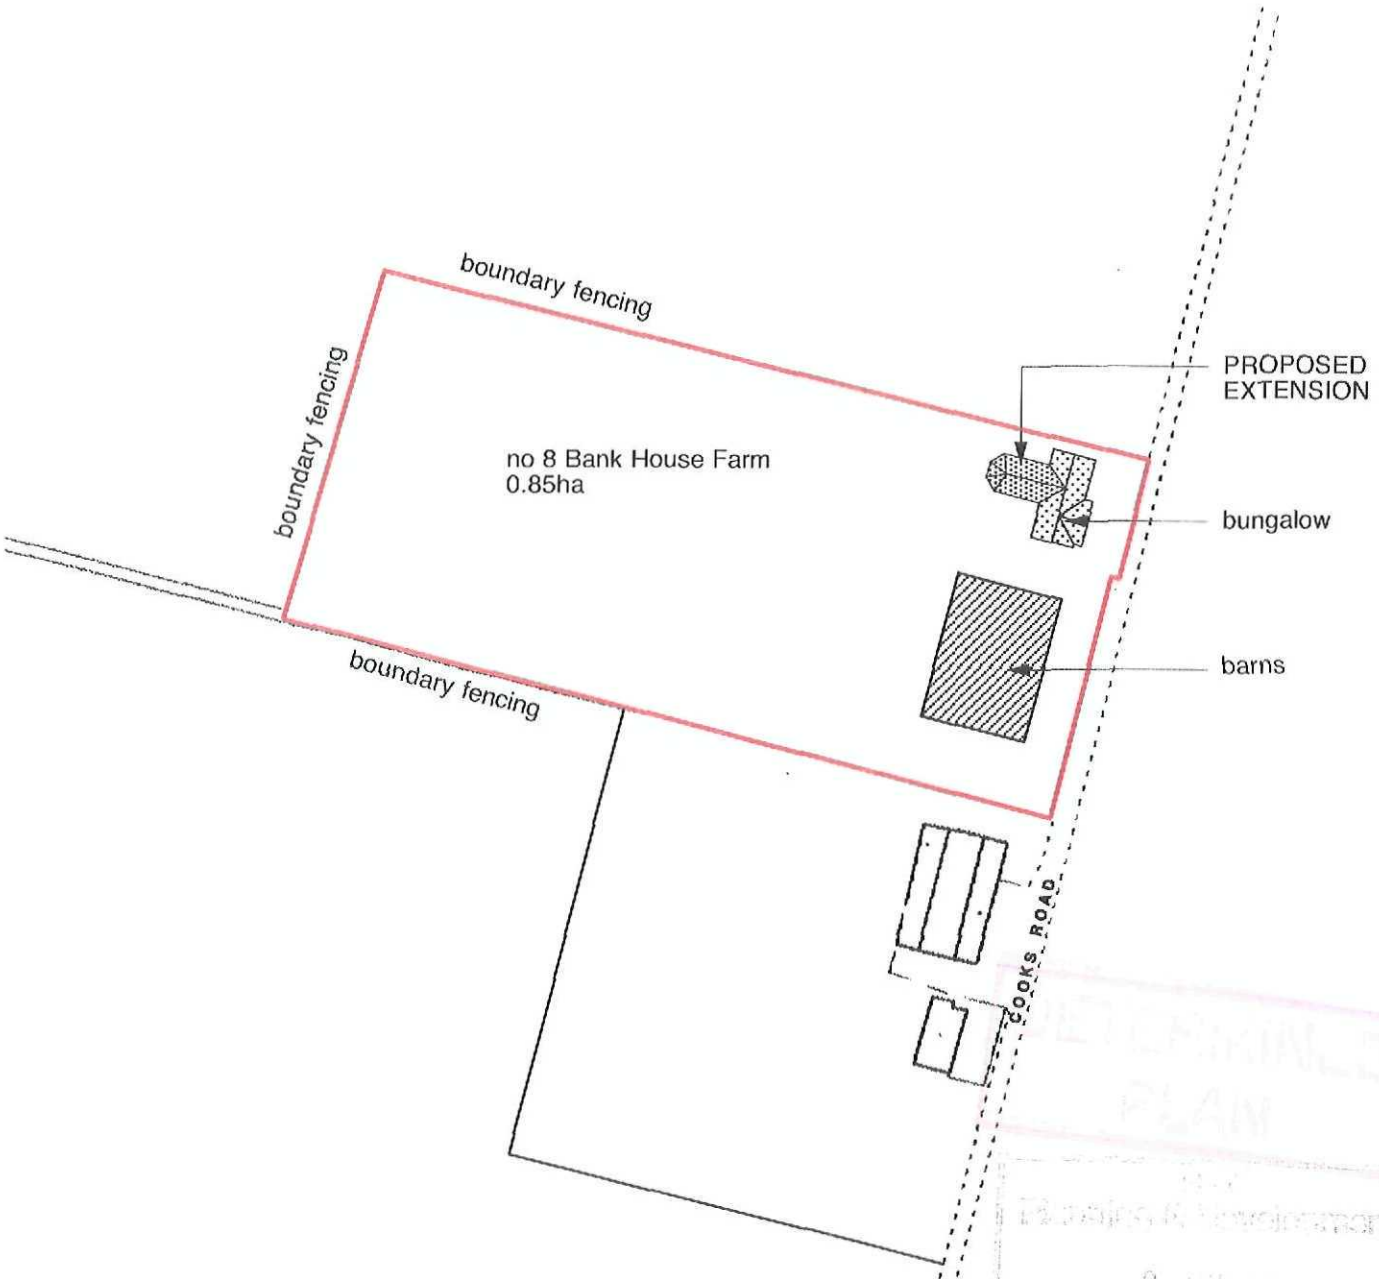

RECEIVED
PLAN
Planning & Development
- 9 JUL 2009
Ref: 0504/09

Site Location Plan

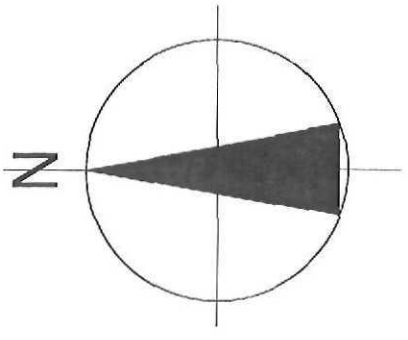

© jeffrey f jones 2009

JEFFREY F JONES MCIAT ACIOB
ARCHITECTURAL TECHNOLOGIST
12, BLEY AVENUE, EAST LEAKE, LOUGHBOROUGH, LEICS. LE12 6NX
TELEPHONE : 01509 820709 MOBILE: 07909 511309
e mail: j.jones46@btinternet.com

JOB:

PROPOSED DAYROOM EXTENSION to
8 BANK HOUSE FARM, COOKS ROAD, GOSBERTON, SPALDING, LINCS

DRAWING:

SITE LOCATION PLAN

DATE: JUNE 2009 SCALE: 1:1250@A4 DWG.NO. BL:09:01