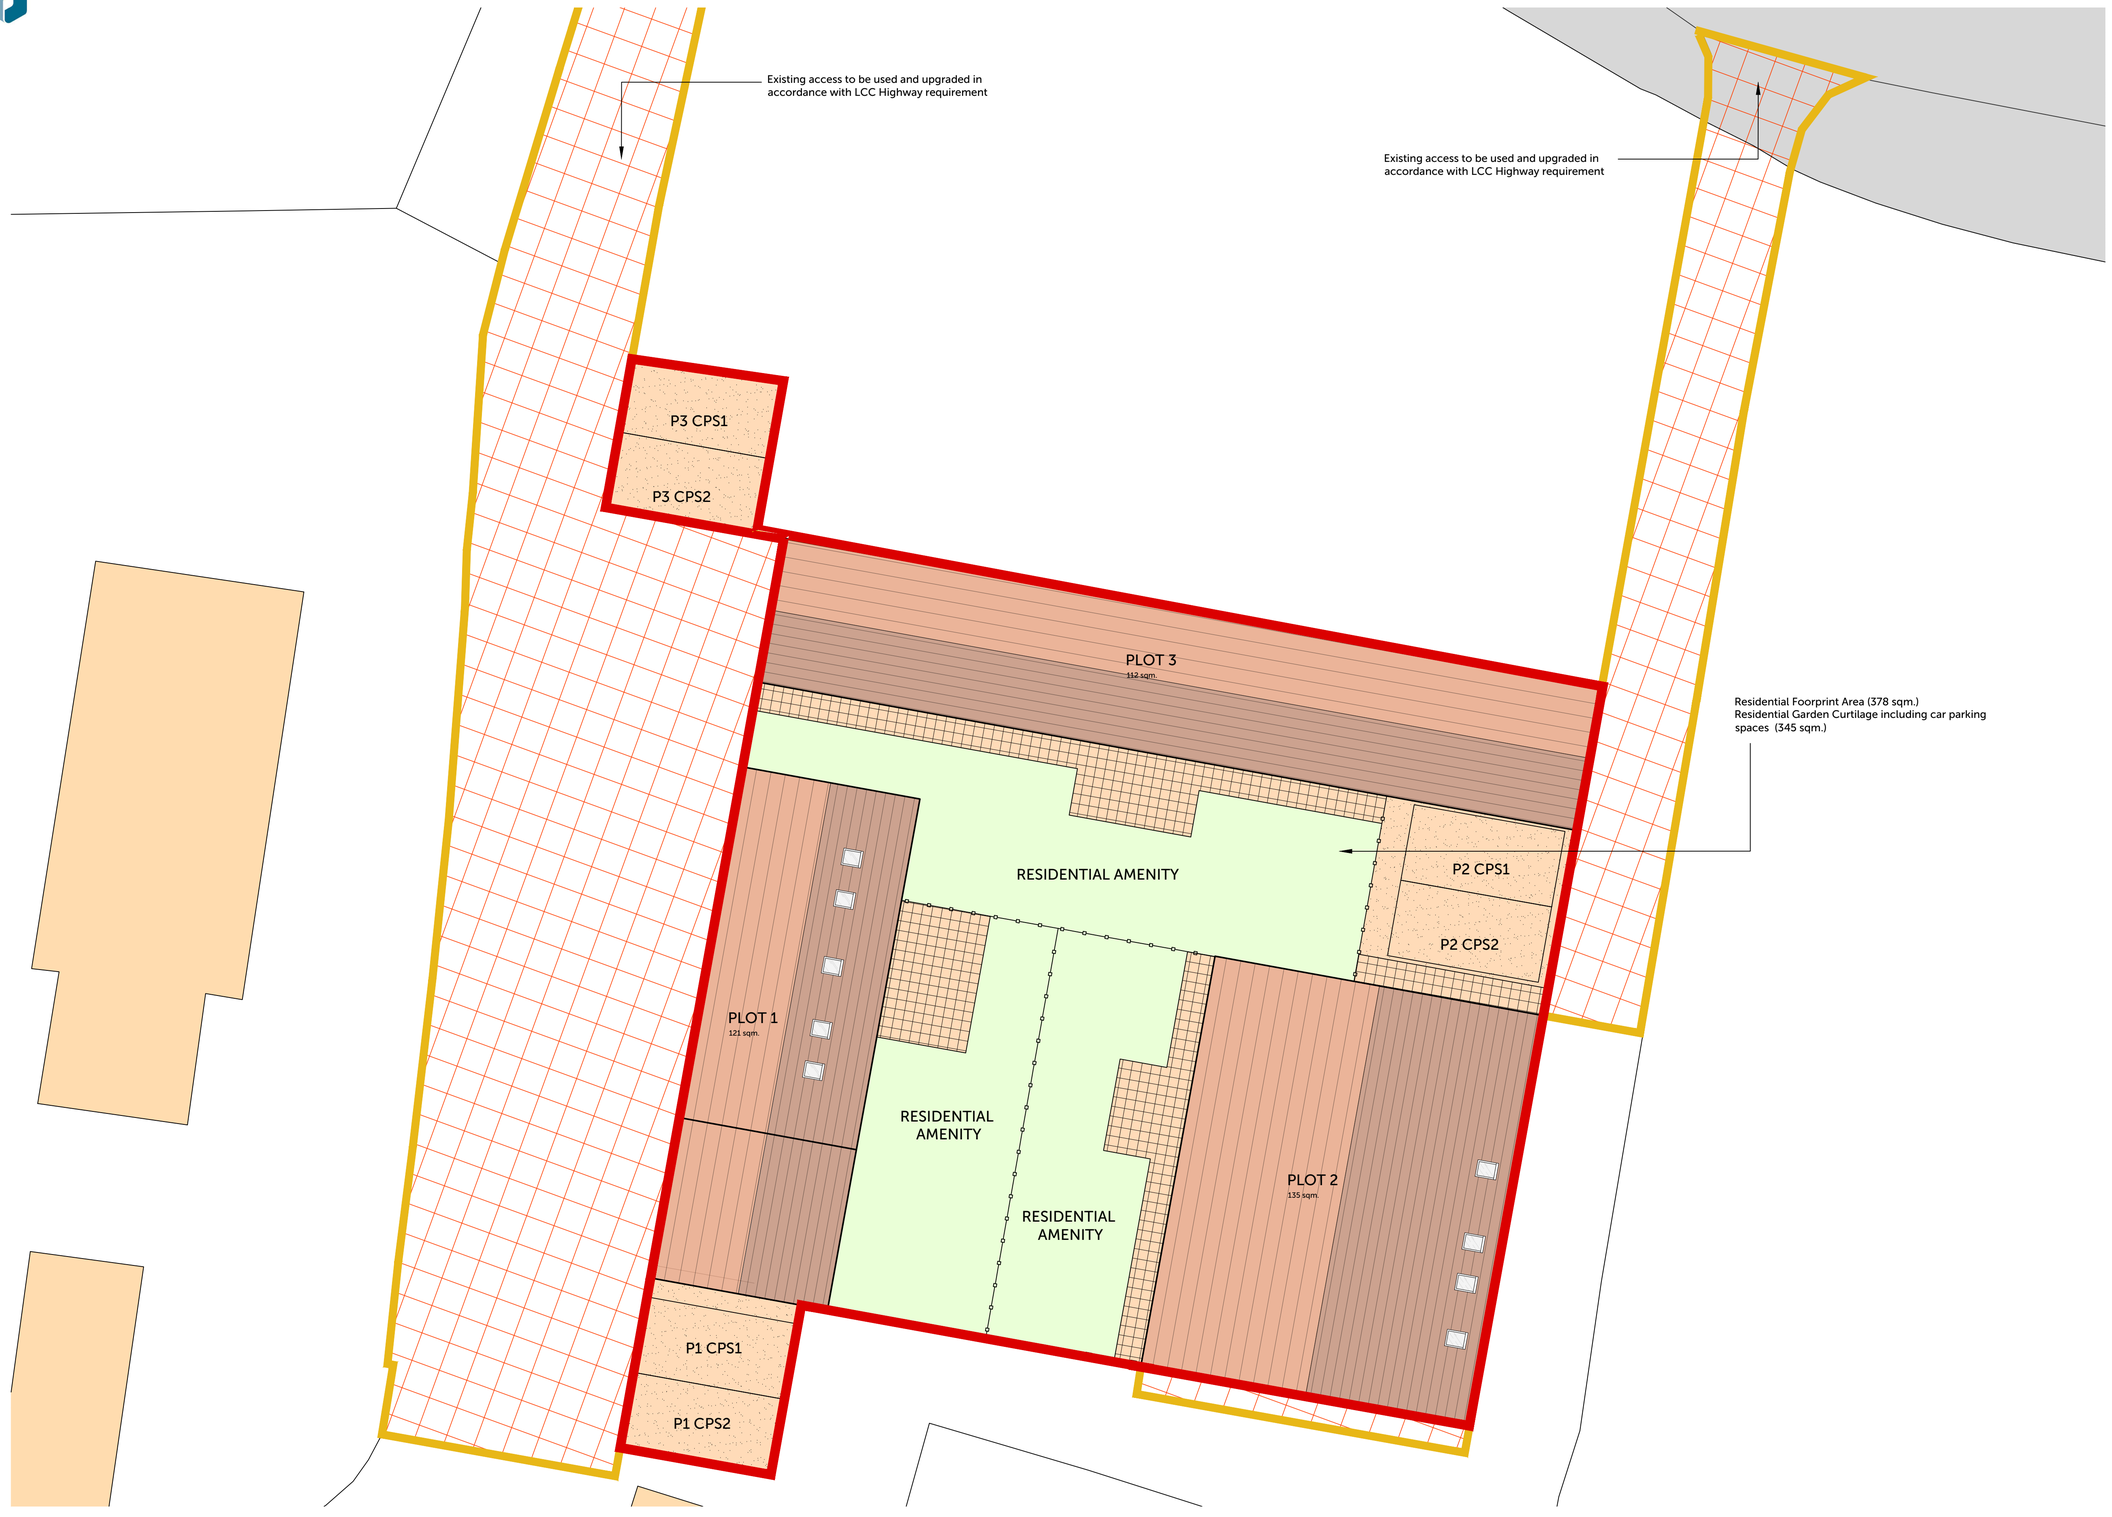


PROPOSED SITE PLAN
1 : 100

0 5 10

Accommodation Schedule

Ref.	Style	Floor Area	Beds	Parking	Rear Garden Area
Plot 1	1.5 Storey	121m²	3	Double Car Parking Space	70m²
Plot 2	1 Storey	135m²	3	Double Car Parking Space	70m²
Plot 3	1 Storey	112m²	3	Double Car Parking Space	108m²

COPYRIGHT
Origin Design Studio has prepared and issued this document to the named client and associated professionals related to this project. Origin Design Studio retains ownership. We do not give permission for reproduction and editing without consultation and our approval.

GENERAL NOTES
This drawing is to be read in conjunction with all relevant Engineers, Architect's and specialists' drawings. Do not scale from this or any other Origin Design Studio drawing. All dimensions to be checked on site prior to construction or fabrication. Changes to specification are to contractors risk. All changes should be brought to the attention of the client/Building Control for approval. Please report any errors immediately.

Rev.	Description	Date	Checked / Rev. by
P01	Issued for planning	28/05/2024	RWDC / KK

Client
Mr David Charlton

Project Title
Barn Conversion

Site Details
Risegate House Farm
Hedgefield Hurn, Gosberton Risegate
PE11 4JE

Title
Proposed Site Plan

Drawing Number
J2053-PL-02

Print Size
A1

origin design studio
Origin Design Studio Ltd
Brunel House,
Deepdale Enterprise Park, Nettleham
Lincoln LN2 2LL
T. 01522 405100
E. info@origindesignstudio.co.uk
www.origindesignstudio.co.uk
RIBA Chartered Practice