

COPYRIGHT
Origin Design Studio has prepared and issued this document to the named client and associated professionals related to this project. Origin Design Studio retains ownership. We do not give permission for reproduction and editing without consultation and our approval.

GENERAL NOTES
This drawing is to be read in conjunction with all relevant Engineers, Architect's and specialists' drawings. Do not scale from this or any other Origin Design Studio drawing. All dimensions to be checked on site prior to construction or fabrication. Changes to specification are to contractors risk. All changes should be brought to the attention of the client/Building Control for approval. Please report any errors immediately.


Key	
Ref.	Description
1	Timber Doors and Windows
2	Red Pantile
3	Traditional Red Brick
4	Black UPVC Rainwater Gutter
5	Pinned Back Timber Shutter

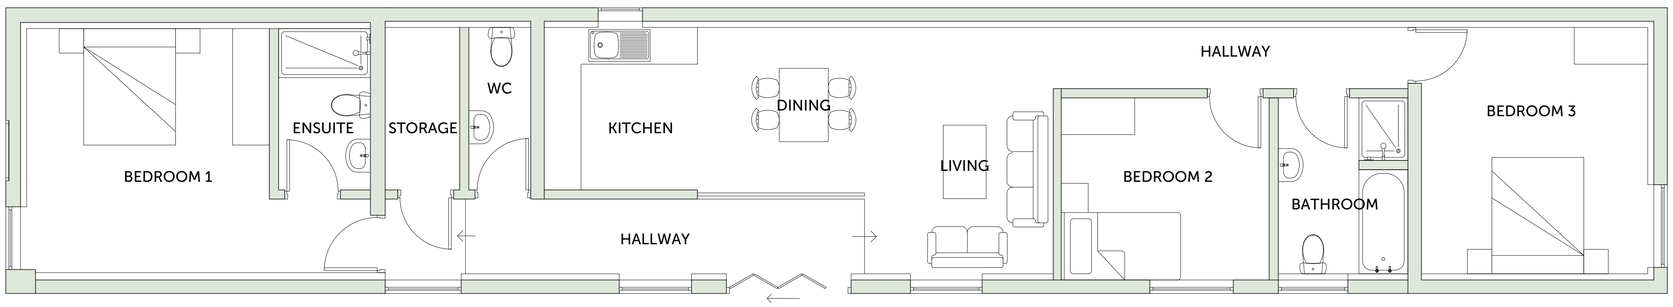


PROPOSED GROUND FLOOR PLAN
1 : 50

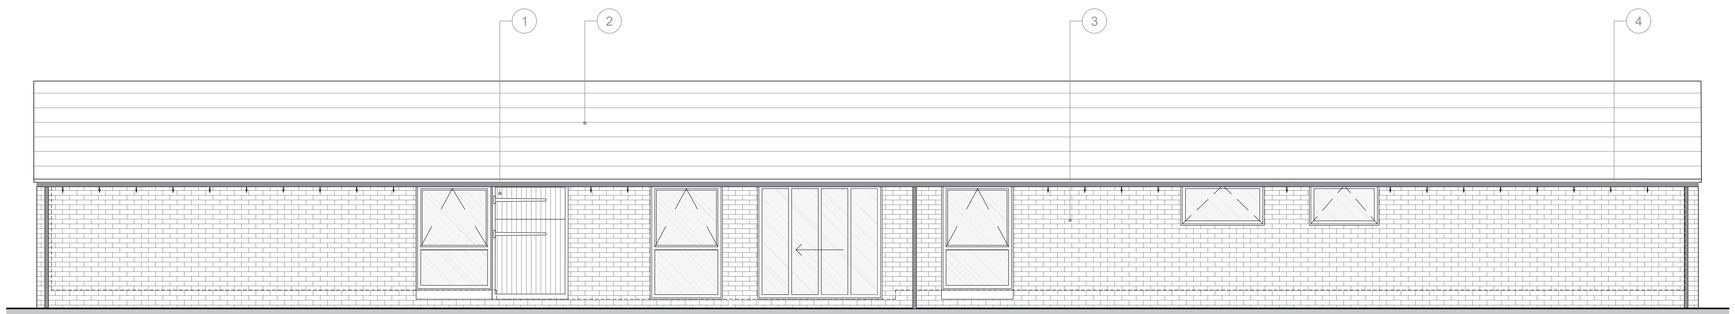


PROPOSED SOUTH ELEVATION
1 : 50

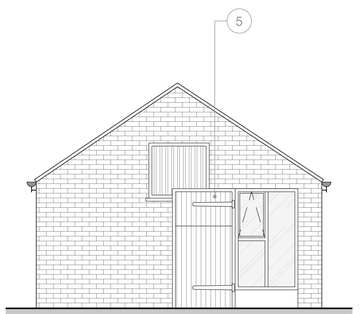

PROPOSED WEST ELEVATION
1 : 50

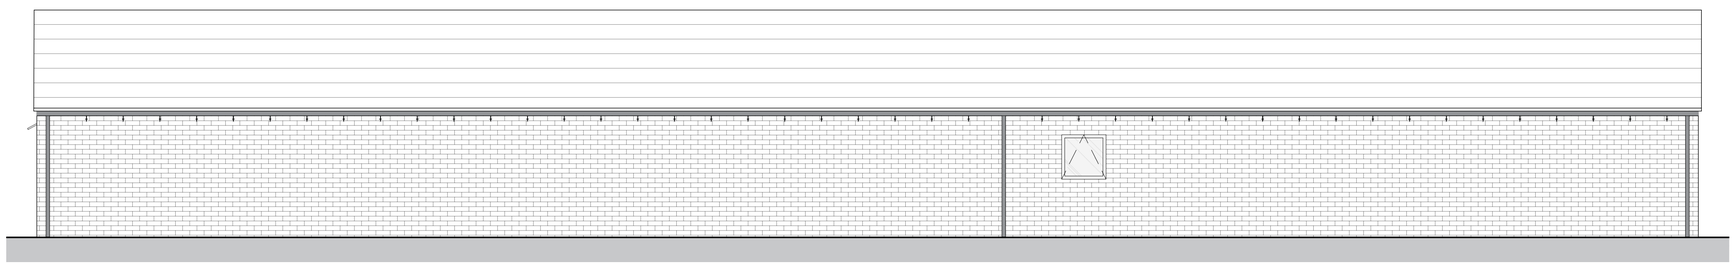

PROPOSED NORTH ELEVATION
1 : 50

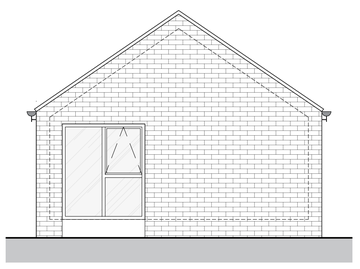

PROPOSED EAST ELEVATION
1 : 50



Rev.	Description	Date	Checked
P02	Drawing labels amended. Floor plan amended to reflect North Elevation.	23/07/2024	MJO
P01	Issued for planning	28/05/2024	RWDC
			Rev. by

Client
Mr David Charlton

Project Title
Barn Conversion

Site Details
Risegate House Farm
Hedgefield Hurn, Gosberton Risegate
PE11 4JE

Title
Plot 3 - Proposed Plans & Elevations

Drawing Number
J2053-PL-22

Print Size
A1

Origin Design Studio Ltd
Brunel House,
Deepdale Enterprise Park, Nettleham
Lincoln LN2 2LL

T. 01522 405100
E. info@origindesignstudio.co.uk
www.origindesignstudio.co.uk

RIBA Chartered Practice