
Do not scale directly from this drawing. All discrepancies are to be brought to the attention of the Practice.
The copyright to this drawing is owned by Trevor A Clay RIBA Ltd.






PROPOSED ELEVATIONS

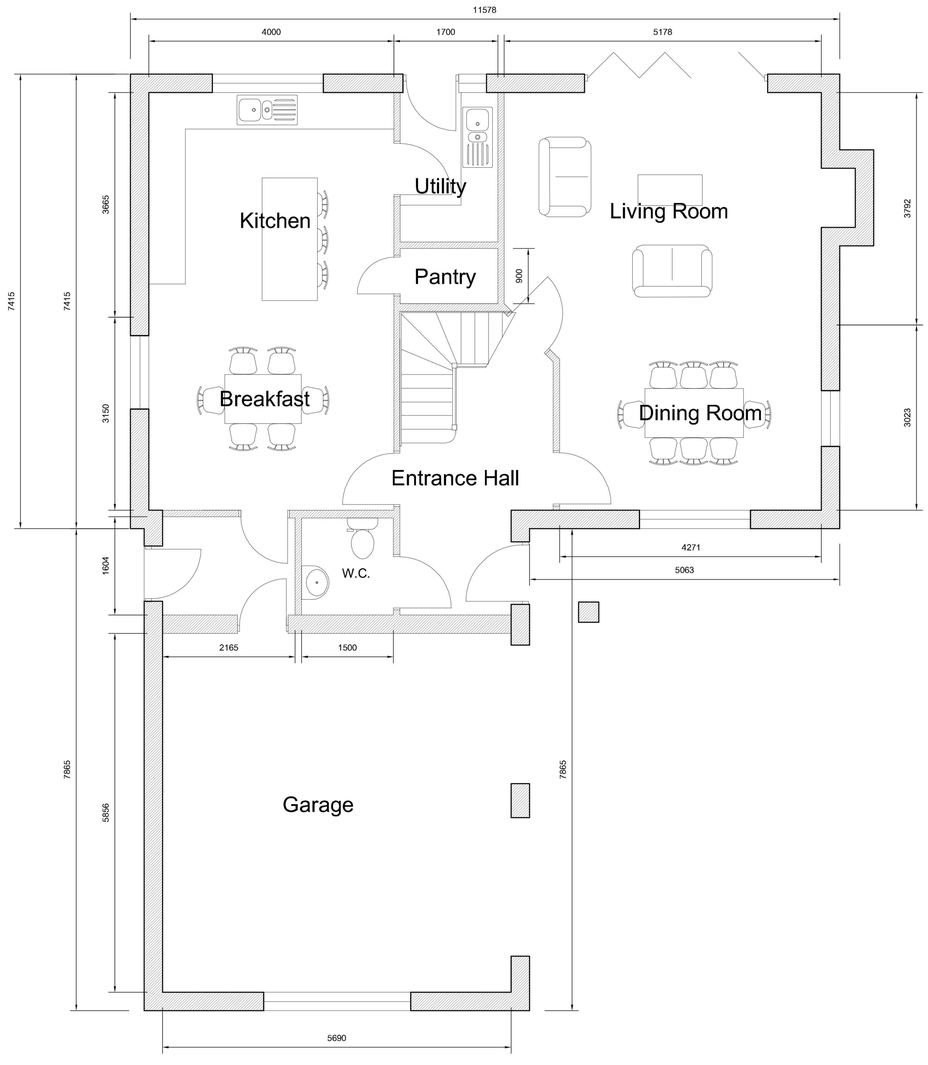

PROPOSED GROUND FLOOR PLAN

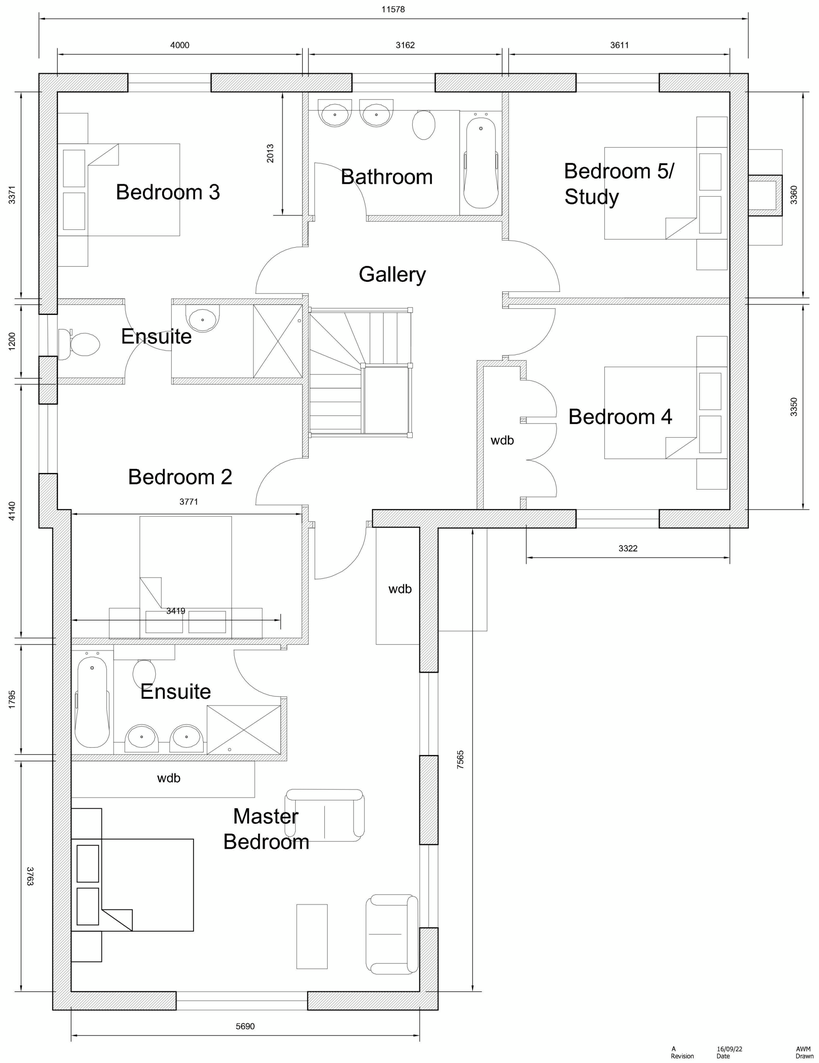

PROPOSED FIRST FLOOR PLAN

A Revision	16/09/22 Date	AWM Drawn	Reduction of development to a single plot. Description

Client Mr Pete Waudby

Project Residential development at Riseholme Farm, Gosberton Risegate, PE11 4ET

Drawing Planning

Scale 1:50, 1:100 @ A1 Drawn AWM Checked TAC Date 11/05/2022

Drawing No. 22/611/PA/007A

Trevor A Clay RIBA Ltd, 14 Old Fendike Road, Weston Hills, Spalding, Lincs. PE126DD
01406 380027 07778 597975 trevor@tacarchitects.co.uk www.tacarchitects.co.uk