

Do not scale directly from this drawing. All discrepancies are to be brought to the attention of the Practice.


The copyright to this drawing is owned by Trevor A Clay RIBA Ltd.

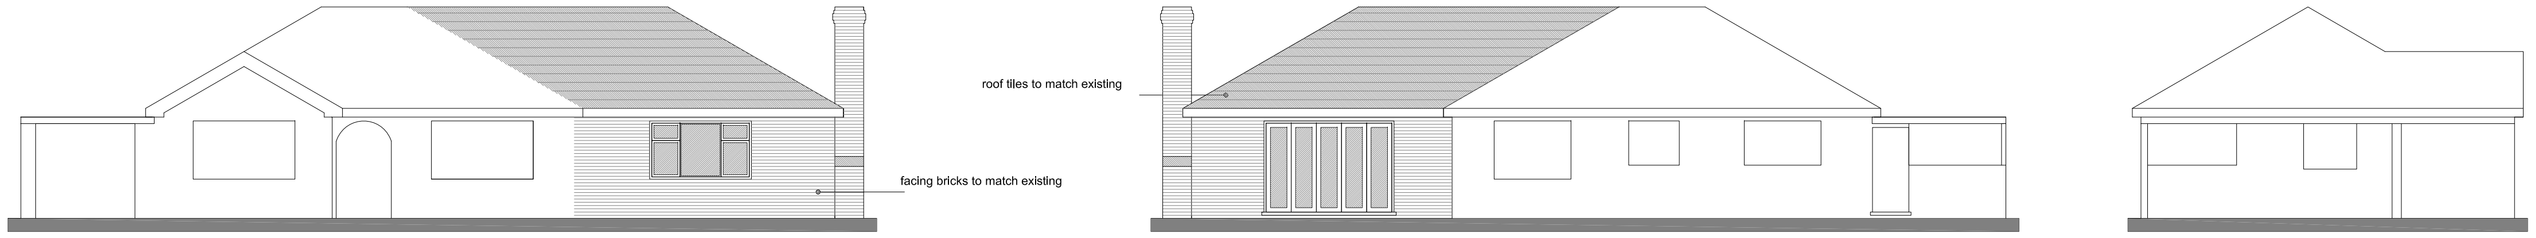


PROPOSED ELEVATIONS

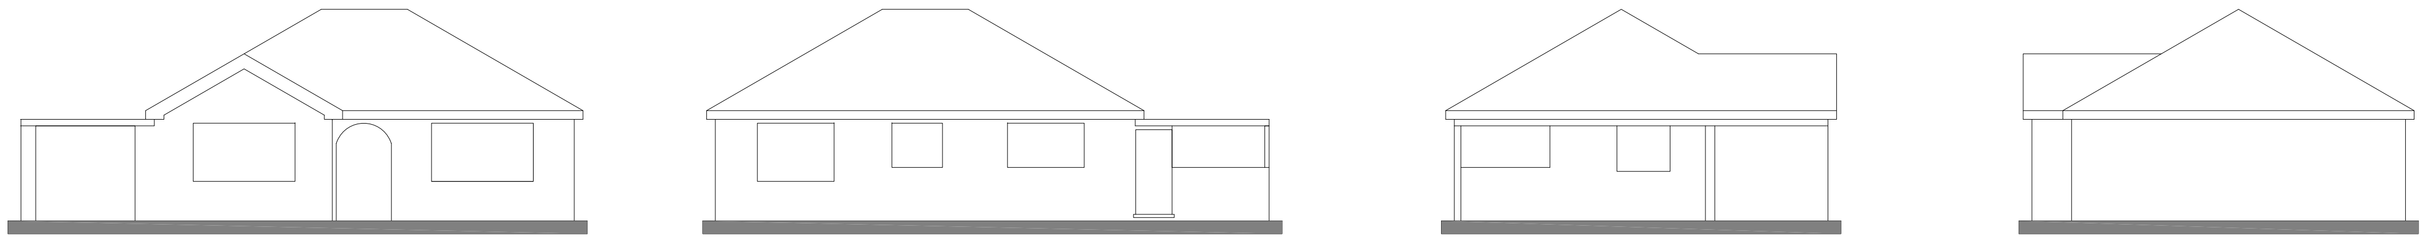


EXISTING ELEVATIONS

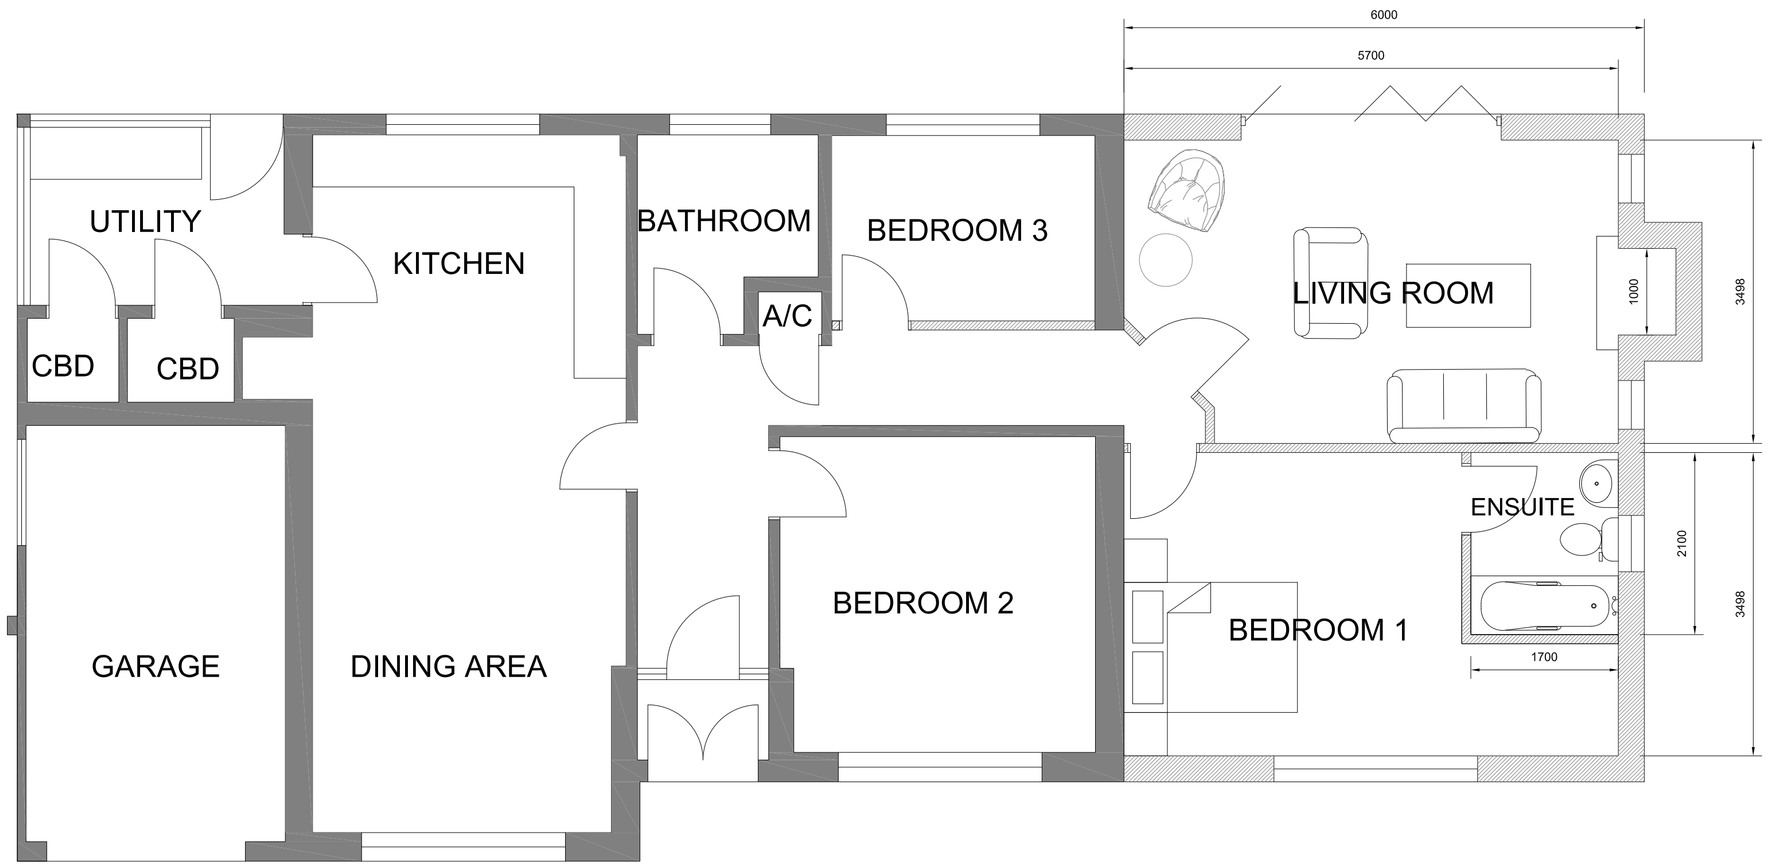


PROPOSED FLOOR PLANS

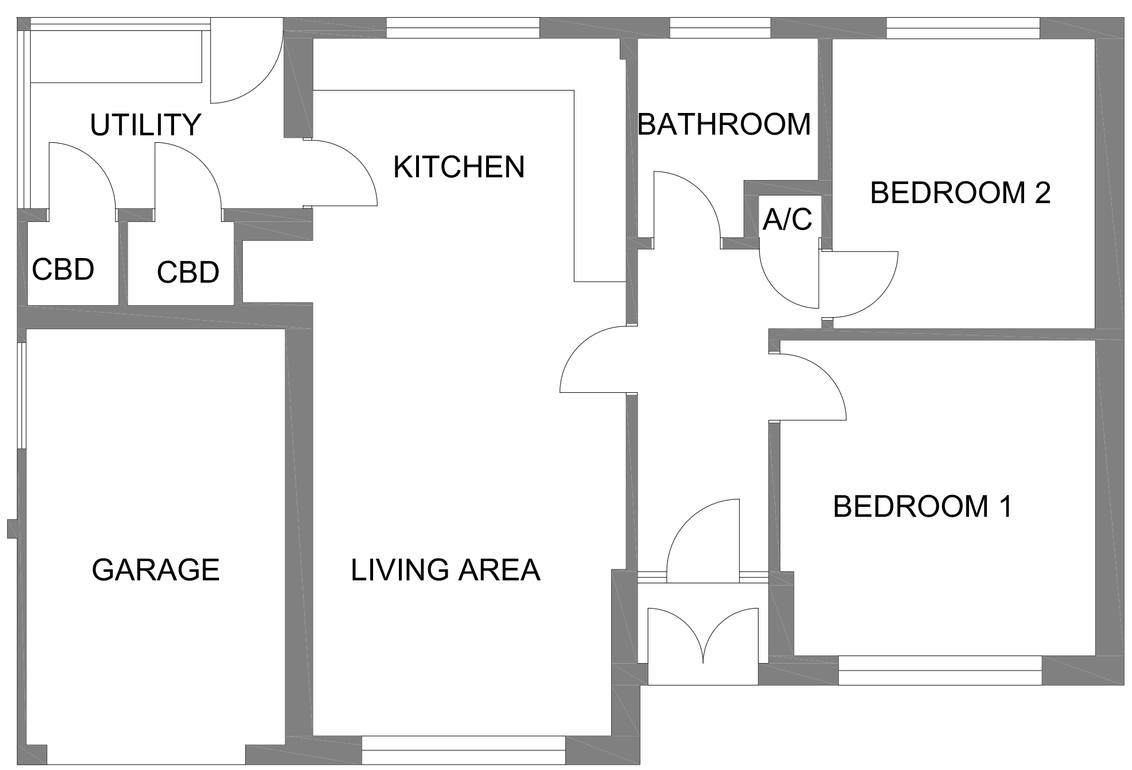

EXISTING FLOOR PLAN

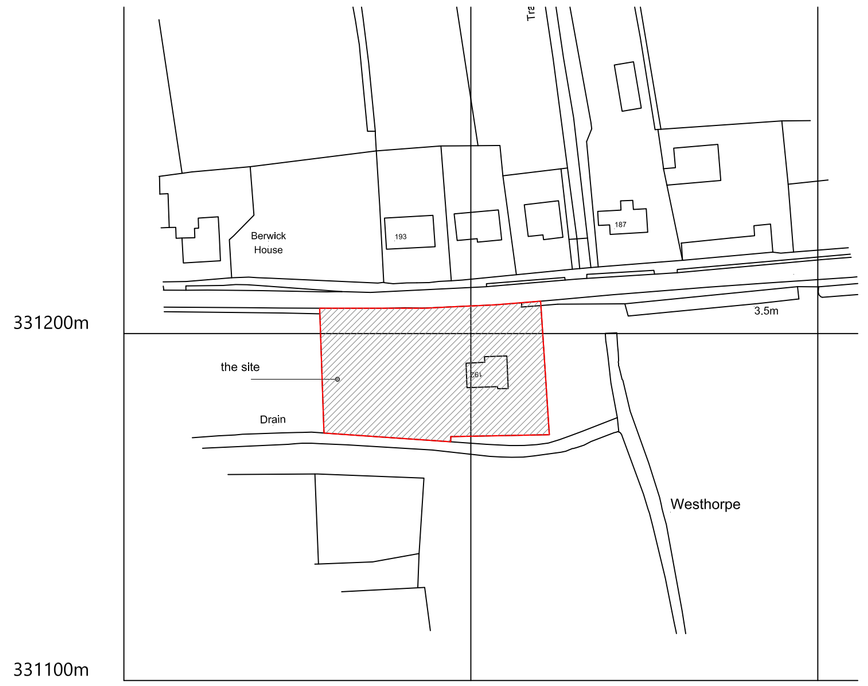

©Crown Copyright and database rights 2018 OS 100019980

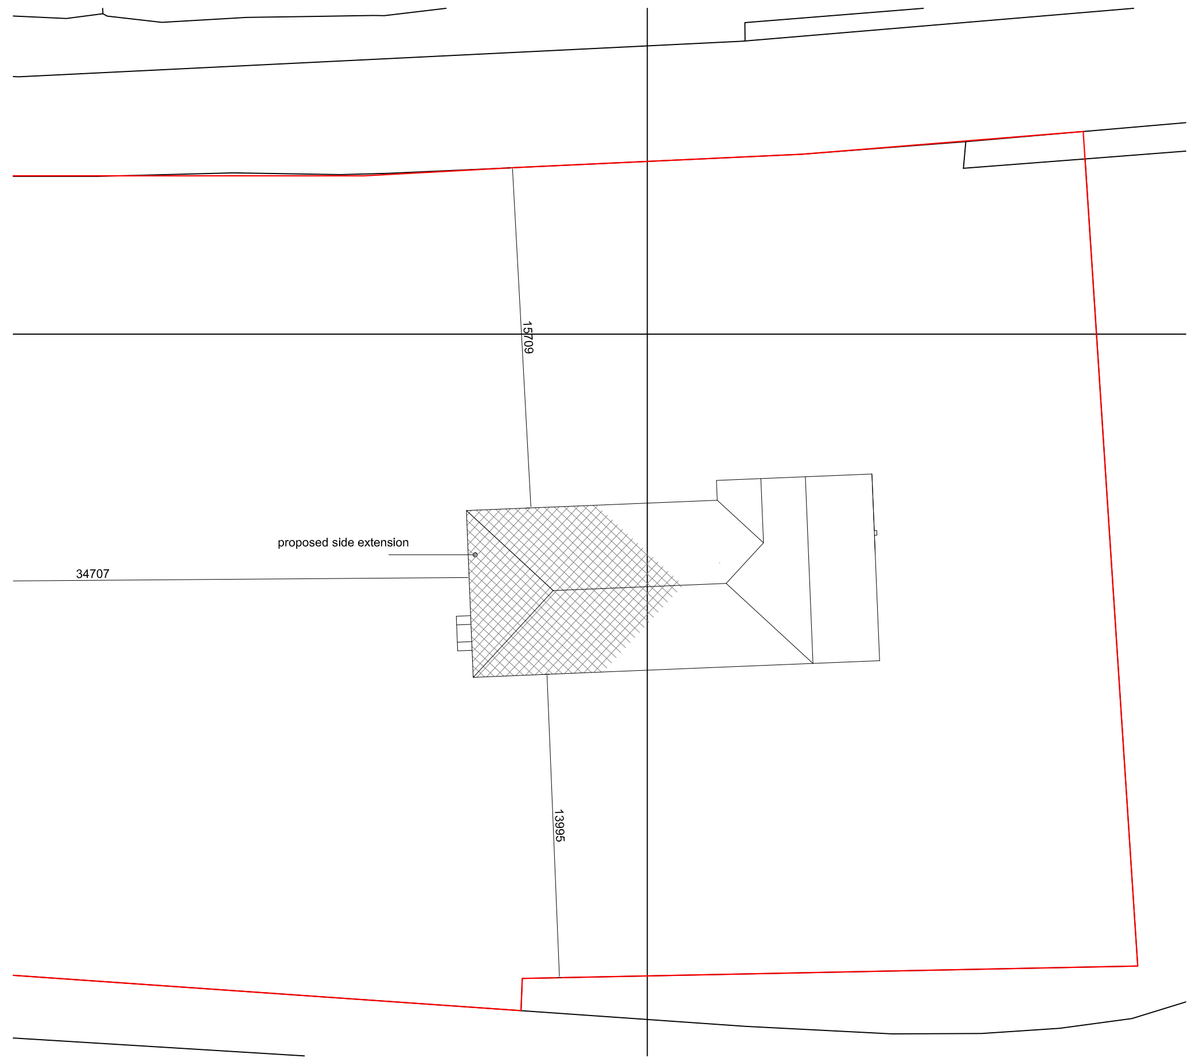

Revision	Date	Drawn	Description

Client Mr & Mrs M Holden

Project Proposed extension @ 192 Westhorpe Road, Gosberton

Drawing Planning

Scale 1:50, 1:100, 1:200 1:1250 @ A1 Drawn AWM Checked TAC Date 17/05/2019

Drawing No. 19/540/PA/002

Trevor A Clay RIBA Ltd, 14 Old Fendike Road, Weston Hills, Spalding, Lincs. PE126DD
01406 380027 07778 597975 trevor@tacarchitects.co.uk www.tacarchitects.co.uk