

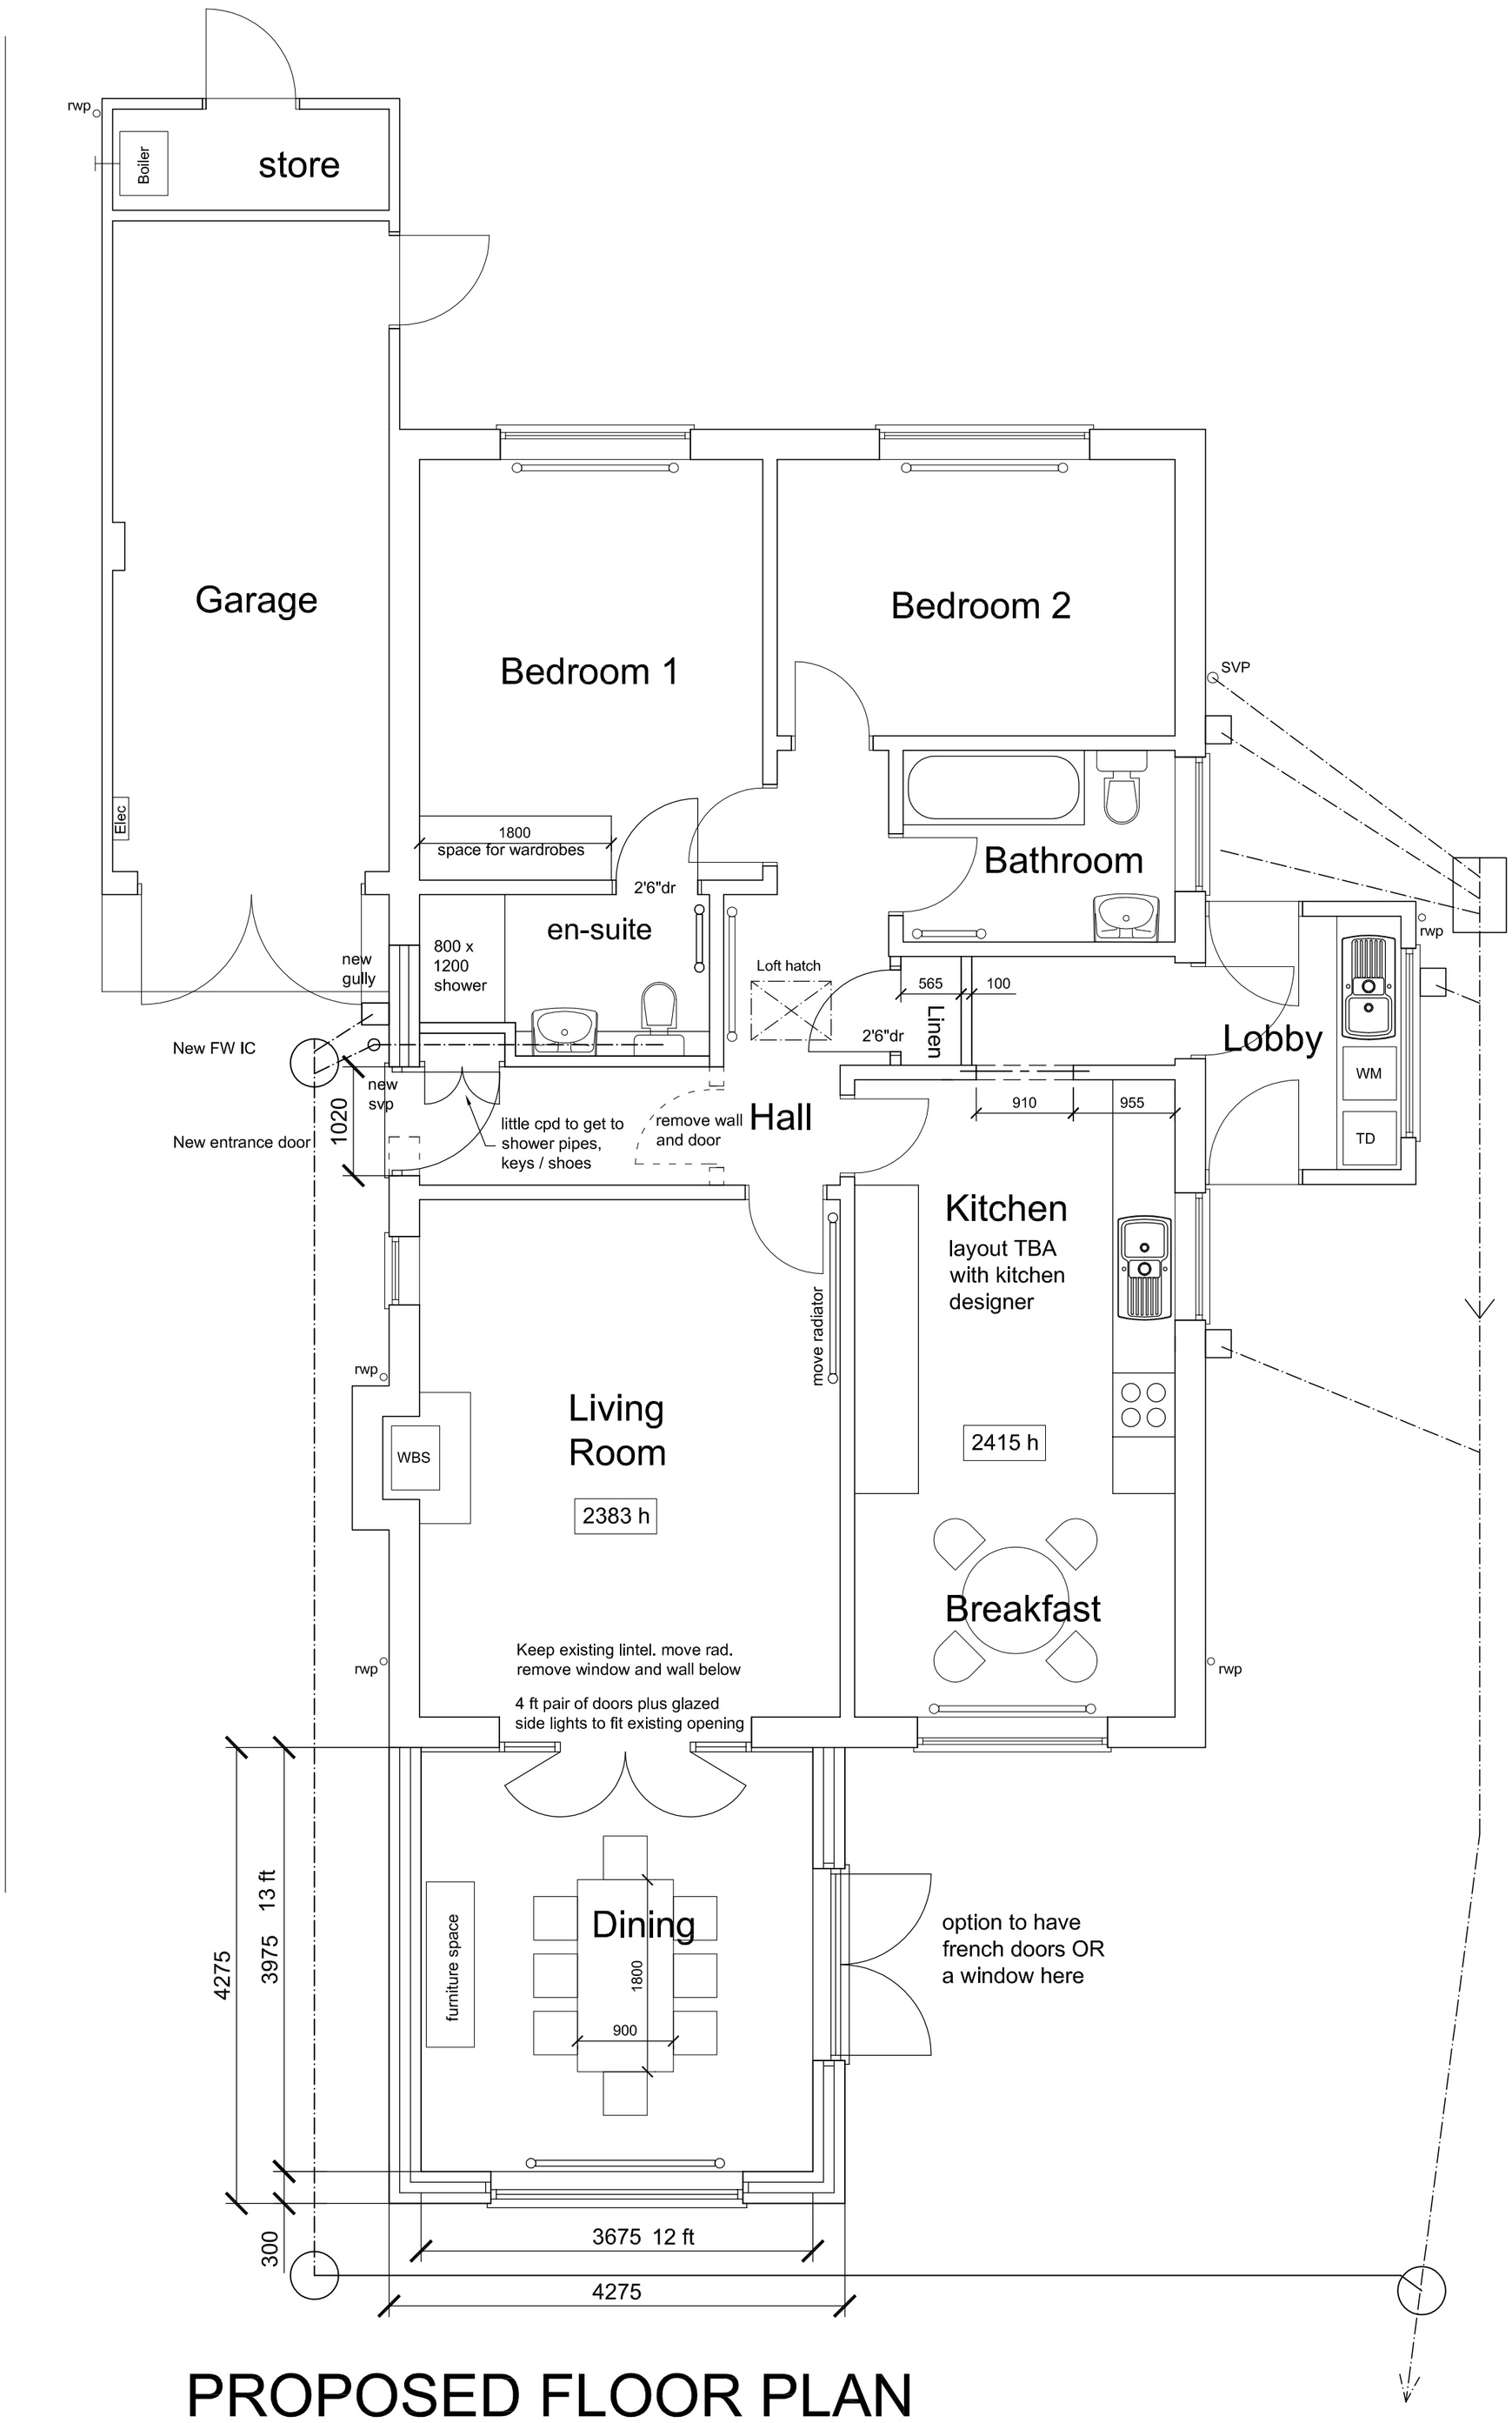


PROPOSED FLOOR PLAN

14.6 sq metre front extension

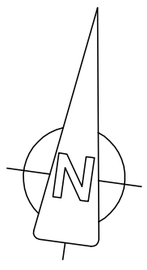

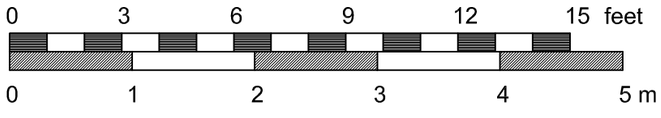

Jenny McIntee Architectural Design

www.jennymcintee.co.uk info@jennymcintee.co.uk Tel 07921 003153

Project:	Extension & Alterations	Date:	June 2014
Address:	132 Siltside, Gosberton Risegate, Spalding PE11 4JR	Scale:	1:50 on A2
Cllent:	Mr & Mrs Chester	Job No:	1452
Drawing Title:	Proposed Floor Plan	Dwg No:	04 A