

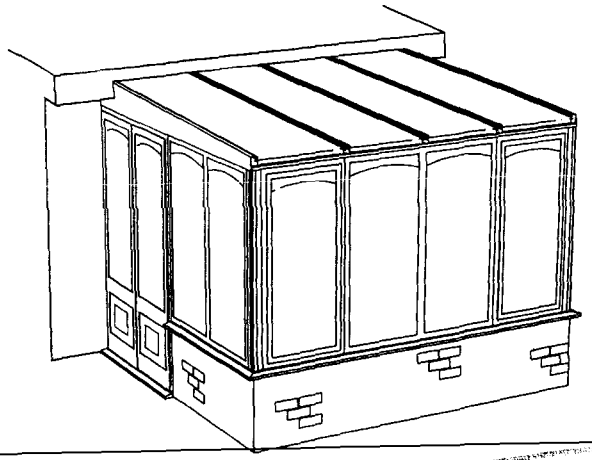


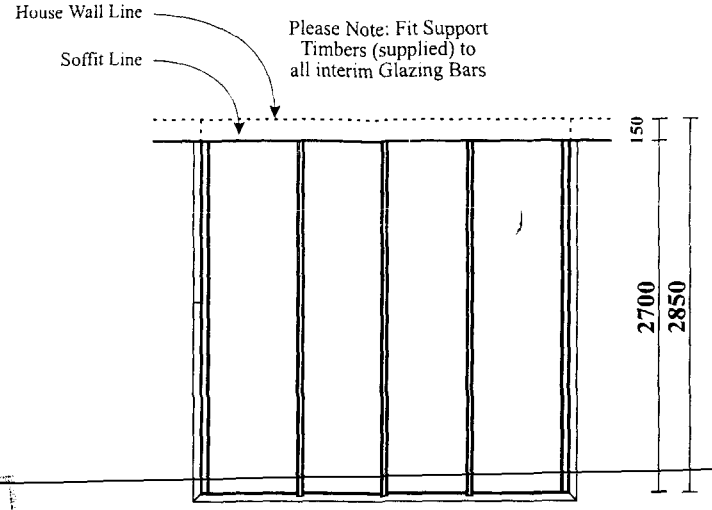


ROOF PLAN Roof Pitch 3 °

SHDC
Planning & Development
- 1 MAY 2002
Ref

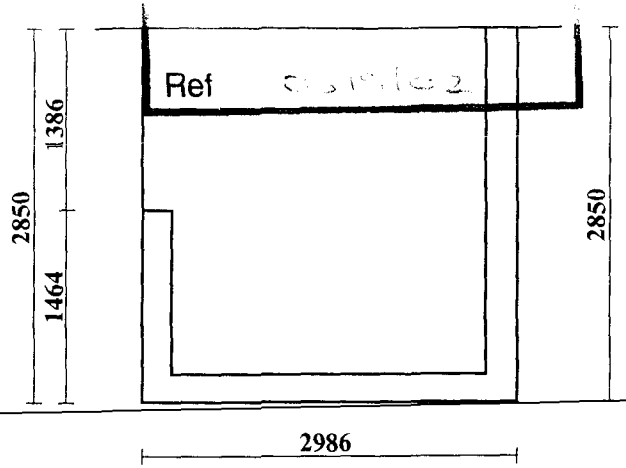


DETERMINED
PLAN


DWARF WALL PLAN
DWARF WALL HEIGHT - 600mm
DWARF WALL THICKNESS - 250mm
ALL HEIGHTS FROM D.P.C LEVEL
NOTE: Door frame opening is overall frame size, allow tolerance of 3 - 5mm each side of frame.

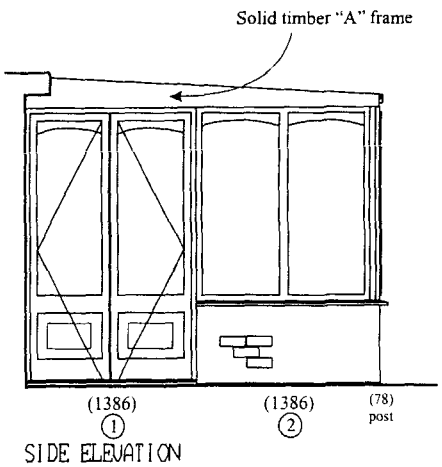

SIDE ELEVATION

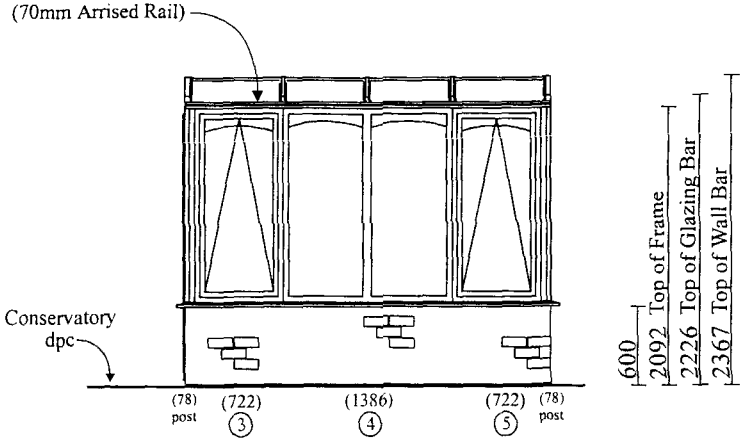

FRONT ELEVATION

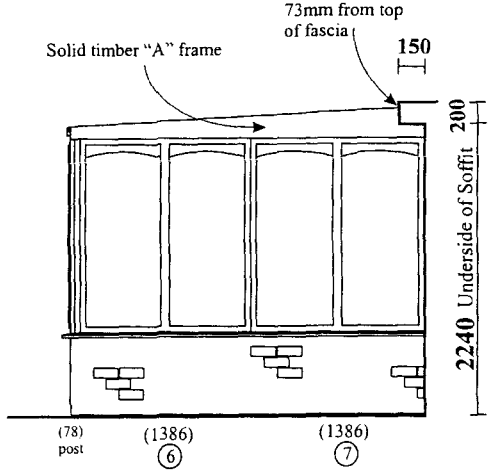

SIDE ELEVATION


The BalticPine Timber Corporation Ltd.

ALL DIMENSIONS IN MM
ALL HEIGHTS FROM D.P.C. LEVEL
DO NOT SCALE OFF DRAWING
DOORS OPEN OUT, LH DOOR OPENS FIRST
ALL DIMENSIONS ARE EXTERNAL

MR & MRS I LEE
PP-NW

DRAWN BY LINTON
DATE 22.04.02
DRAWING NO. C110373

Mr & Mrs I Lee, The Cottage, Gosberton Bank, Gosberton, Spalding, Lincs, PE11 4PB
Application Number: H08/0519/02

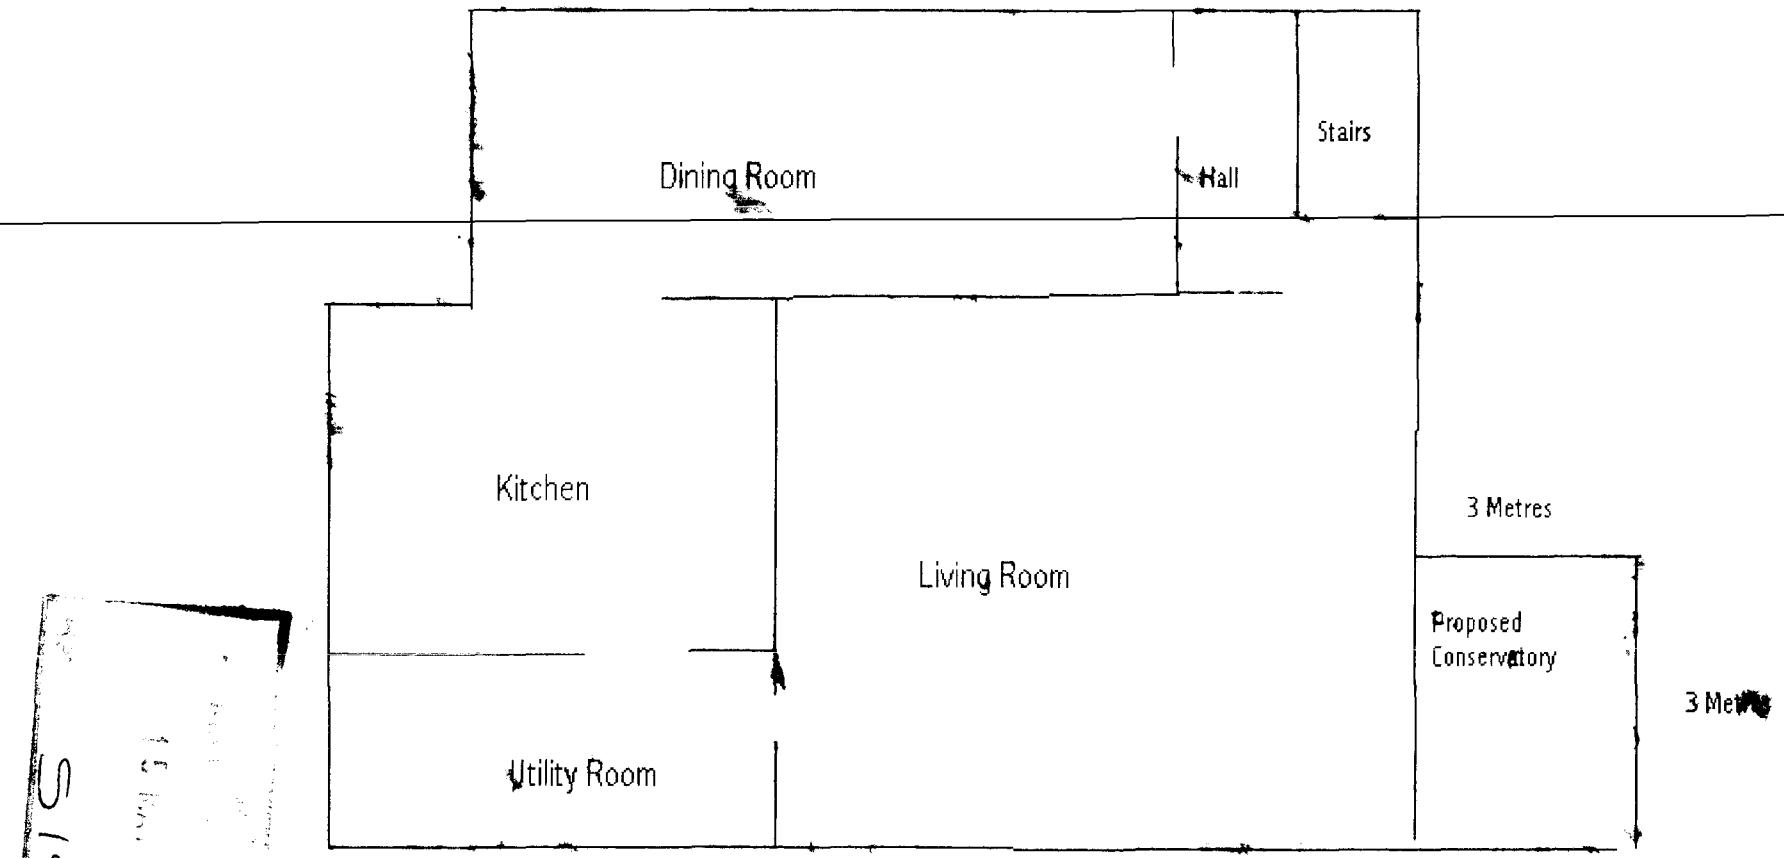

S19/02