



Existing Ground Floor Plan
Scale 1:50


Existing Floor Area = 107m²

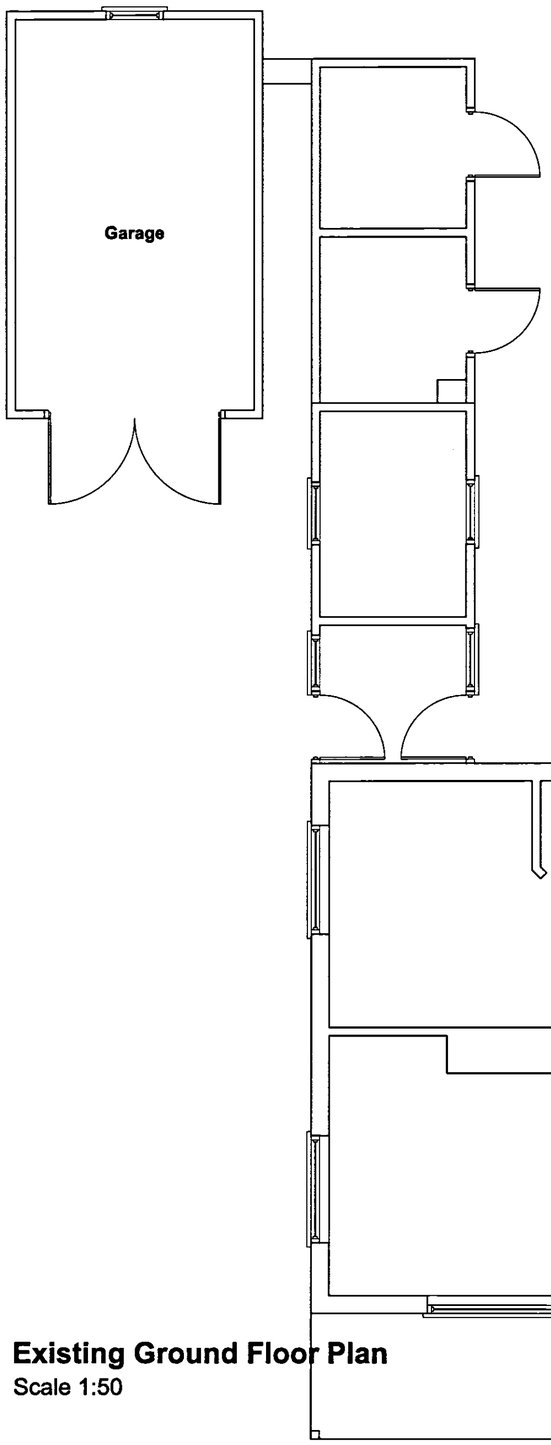


Existing Front Elevation
Scale 1:100

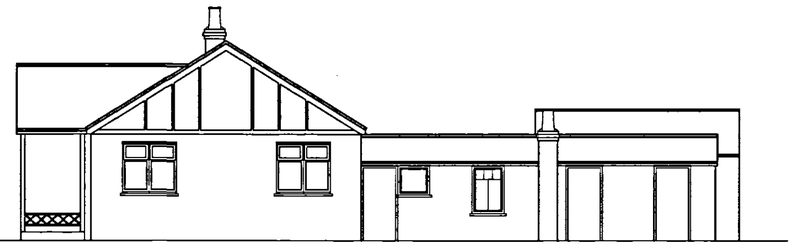

Existing Side Elevation
Scale 1:100

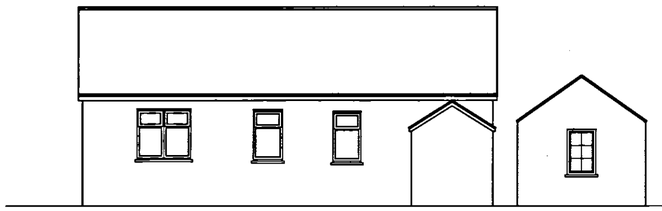


Existing Rear Elevation
Scale 1:100

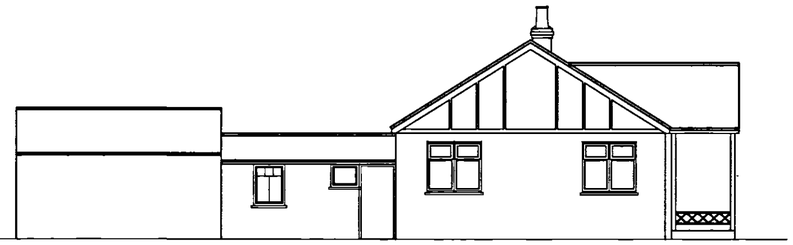

Existing Side Elevation
Scale 1:100

Site Block Plan
Scale 1:500

SHDC
Planning & Development
2 0 APR 2007
Ref: 0623/07

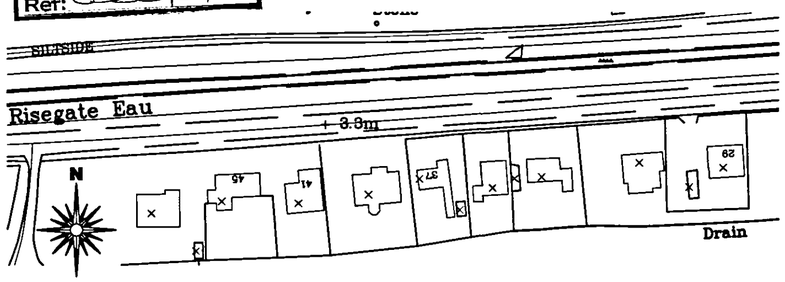

Site Location Plan
Scale 1:1250

DETERMINED PLAN

rev "A" - 19.04.07 - Landscaping details added to site block plan

Client :
D.M.Wilson Builders
7 Sheila Crescent
Spalding

Site :
Proposed Replacement Dwelling at :
37 Clough Road,
Gosberton Risegate,
PE11 4JW

Original Planning Permission H08/0373/06

remway Design Ltd
2 Red Lion Street
Spalding
P E 1 1 1 B X
Tel / Fax: 01775 768 921
Mobile : 07815 112 058
e-mail: jason@remwaydesign.co.uk

Date : aug06 | Scale : As Noted

Drawing No:
rem 1281-01"A"