

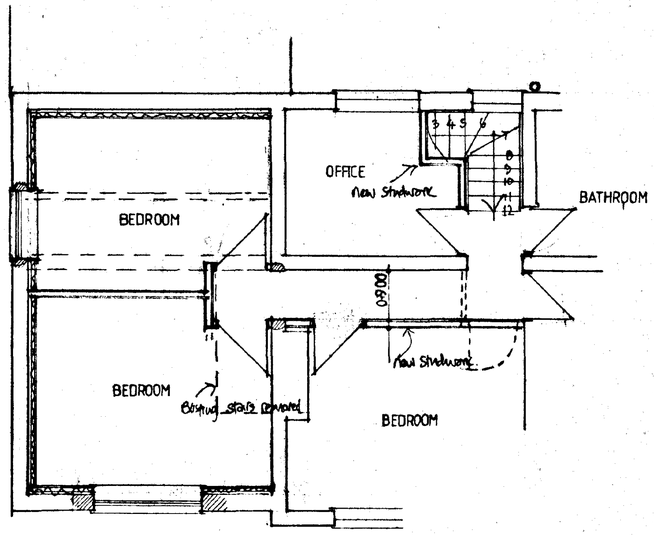


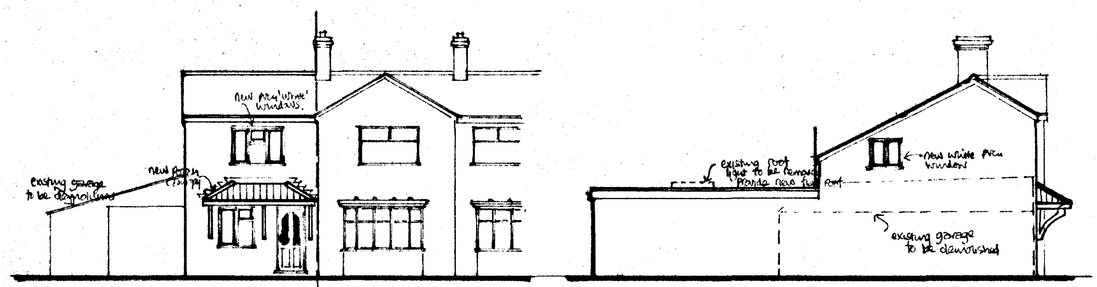


FRONT ELEVATION

SIDE ELEVATION

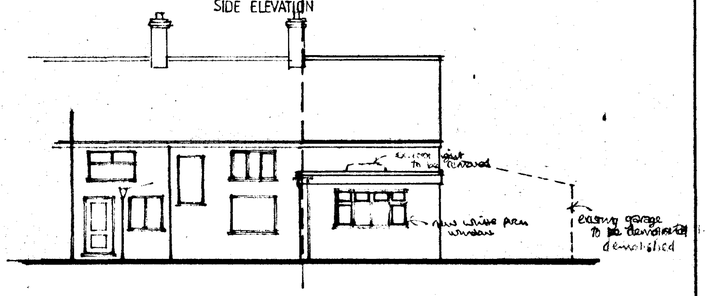


REAR ELEVATION

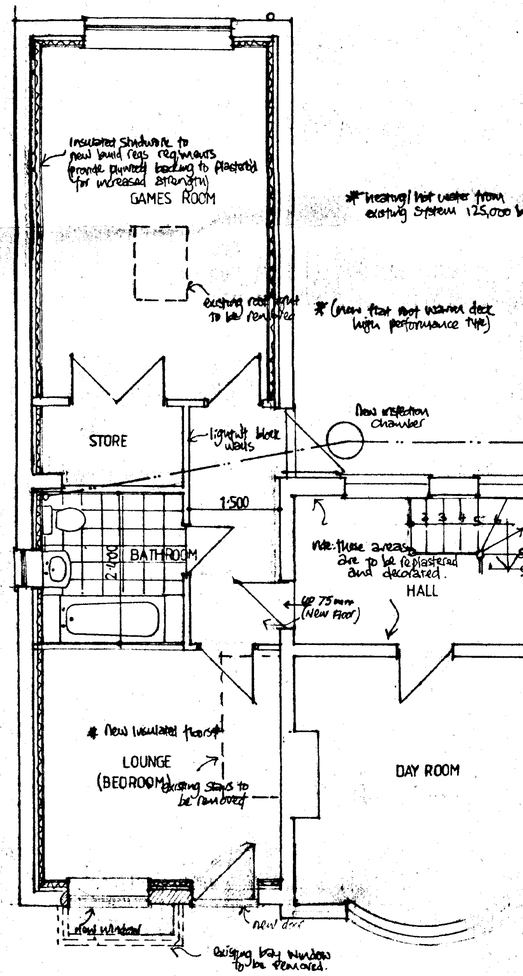

* Heating/Hot water from existing System 125,000 btu boiler

* (new flat roof insulated deck high performance type)

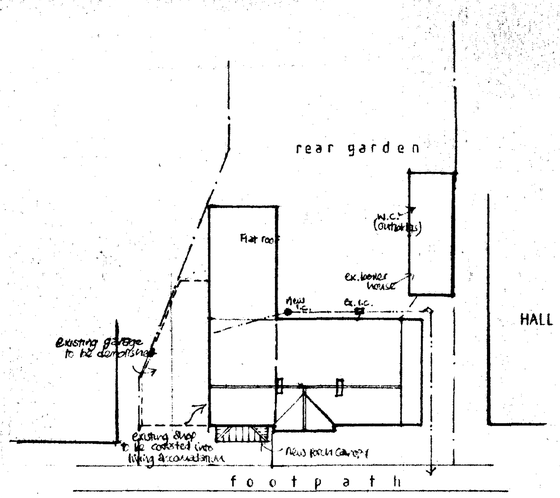

H I G H S T R E E T

SITE BLOCK PLAN.
SCALE; 1:200.

NOTES

All dimensions must be checked on site and not scaled from this drawing.

A		
	Date	Revisions

© copyright

SHDC
Planning & Development
-2 MAY 2002
Ref 0536/02

Client

Job Title
PROPOSED CONVERSION OF FORMER RETAIL SHOP TO EXTENSION TO EXISTING CARE HOME
'ROSE COTTAGE'
HIGH STREET,
GOSBERTON, LINCS.

Drawing Title
PLANS AND ELEVATIONS

Scale 1:50, 1:100.

Date APRIL, 02.

Drawn by LB

Drg No.

Rev.

RIBA ARCHITECT STANDARD

A1