
M D FOULKES Building Design & Construction Services


Job Ref P.H. Drg N° 3 D

scale 1:100.


A Extended Glazing On Front Elevation. May 2007.

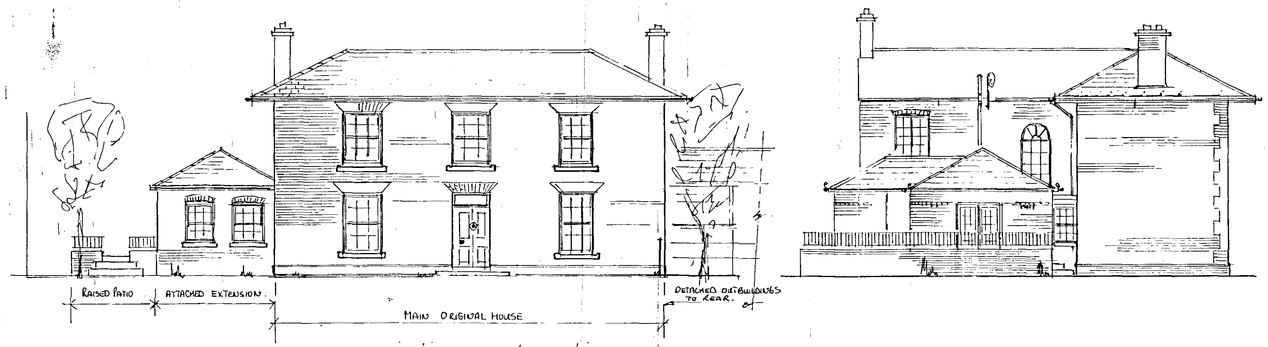

existing elevations.

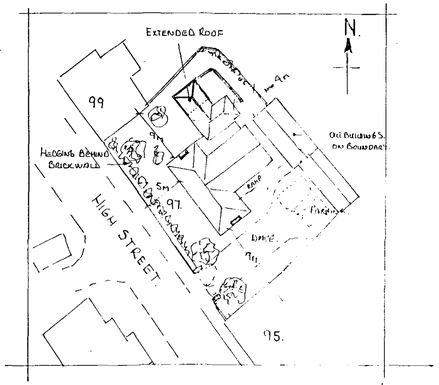

block plan 1:500

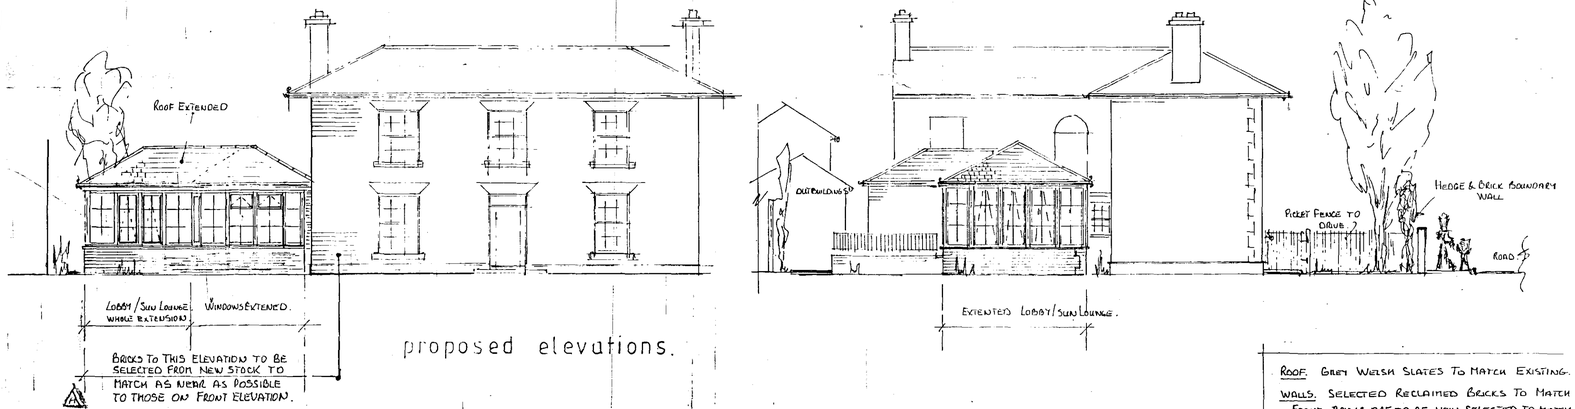

proposed elevations.

details showing relationship of this extension to original house.
for details of actual lobby/sunlounge see drg. N° 1.

Roof. Grey Welsh Slates To Match Existing.

Walls. Selected Reclaimed Bricks To Match Existing (side & rear)
Front. Bricks are to be new selected to match front smooth reds.

Windows & Doors Timber units painted. Colour to match.

Gutters Black plastic to match that on previous extension.

Facia/Soffit. Painted timber to match.

DETERMINED PLAN

AMENDED PLAN

Ref. A1

RECEIVED
31 MAY 2007
P.L. 0556/07

P.H. A