
DO NOT SCALE THIS DRAWING. THE CONTRACTOR IS DEEMED TO HAVE CHECKED ALL DIMENSIONS ON SITE AND REPORT ANY DISCREPANCES TO OGLESBY & LIMB LTD.
THE CONTENTS OF THIS DRAWING ARE COVERED BY COPYRIGHT AND REMAIN THE PROPERTY OF OGLESBY & LIMB LTD. WRITTEN APPROVAL MUST BE OBTAINED FROM OGLESBY & LIMB LTD PRIOR TO DUPLICATION OR REPRODUCTION OF THIS DRAWING OR ITS CONTENTS.
ANY DIMENSIONS NOT SHOWN ARE TO BE CHECKED AND AGREED WITH OGLESBY & LIMB LTD.

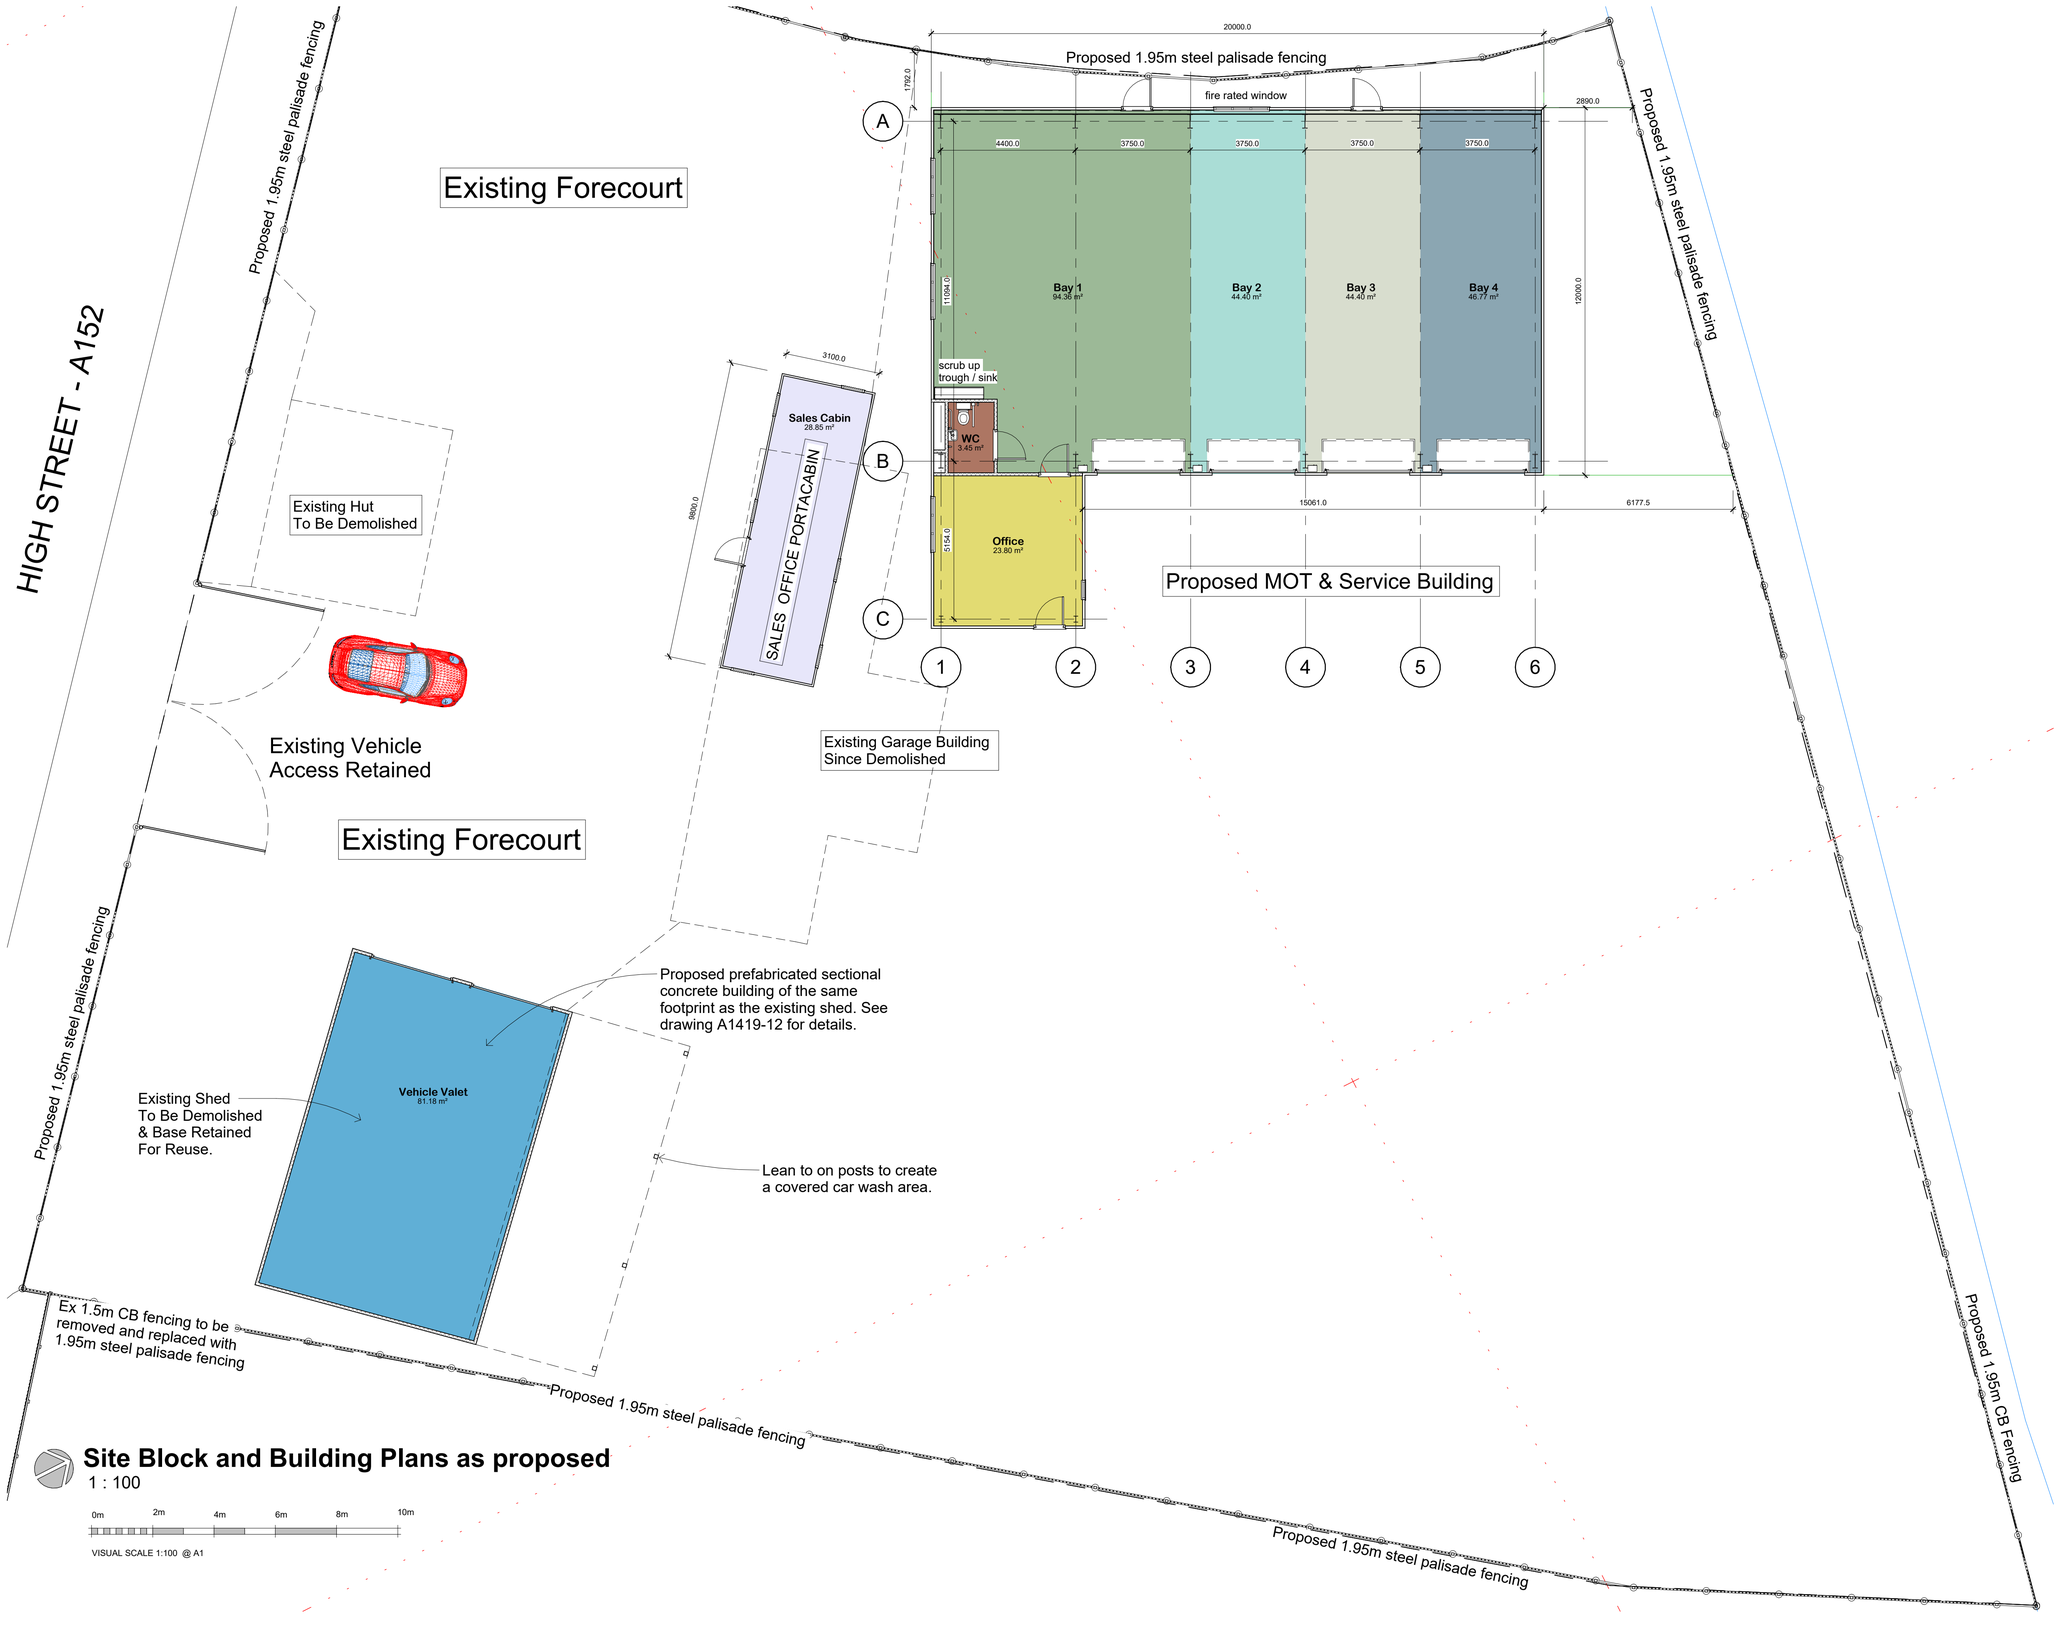

Site Block and Building Plans as proposed

1 : 100

0m 2m 4m 6m 8m 10m

VISUAL SCALE 1:100 @ A1

Ref.	Date	Description	Initial
C	01.06.22	Boundary treatments updated, valet building removed and exisitng shed now to be replaced.	RDL
B	11.07.19	Forecourt updated to "Existing Forecourt".	CLS
A	08.07.19	Portacabin relocated to clients comments.	CLS

Oglesby & Limb Ltd
Chartered Architect
Suite 1, Market Chambers
12 Market Place, Spalding, Lincs
PE11 1SL
Tel: 01775 761196
e-mail: design@o-l-ltd.co.uk

Client:
Discount Motors

Project:
Proposed new Vehicle MOT, Service, Valet & Sales Facility. 17 High Street, Gosberton, PE11 4NW.

Drawing Title:
GA Floor Plan Layouts and Site Layout

PLANNING APPLICATION ISSUE

Date:	Scale:
JUL'19	as shown @ A1
Drawn by: CLS	Checked by: AJO

Drawing Number:	Rev:
A1419 - 10	C