

DO NOT SCALE THIS DRAWING. THE CONTRACTOR IS DEEMED TO HAVE CHECKED ALL DIMENSIONS ON SITE AND REPORT ANY DISCREPANCIES TO OGLESBY & LIMB LTD.
THE CONTENTS OF THIS DRAWING ARE COVERED BY COPYRIGHT AND REMAIN THE PROPERTY OF OGLESBY & LIMB LTD. WRITTEN APPROVAL MUST BE OBTAINED FROM OGLESBY & LIMB LTD PRIOR TO DUPLICATION OR REPRODUCTION OF THIS DRAWING OR ITS CONTENTS.
ANY DIMENSIONS NOT SHOWN ARE TO BE CHECKED AND AGREED WITH OGLESBY & LIMB LTD.

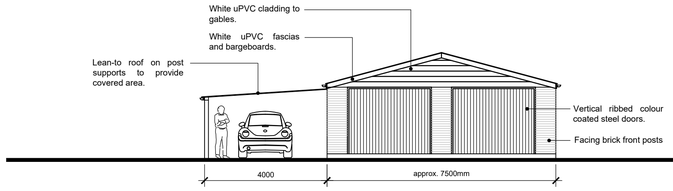


North-west elevation as proposed
Scale 1:100

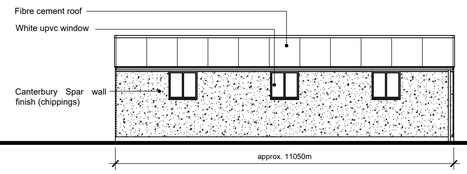


South-west elevation as proposed
Scale 1:100




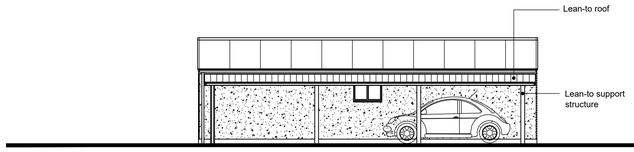


North-east elevation as proposed
Scale 1:100

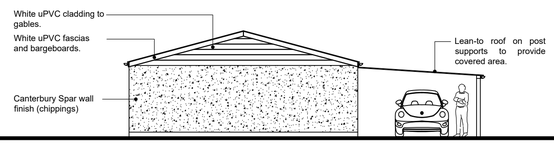


South-east elevation as proposed
Scale 1:100

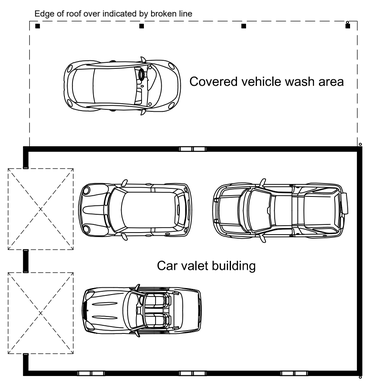

Ground floor plan as proposed
Scale 1:100

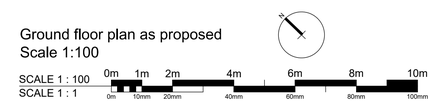

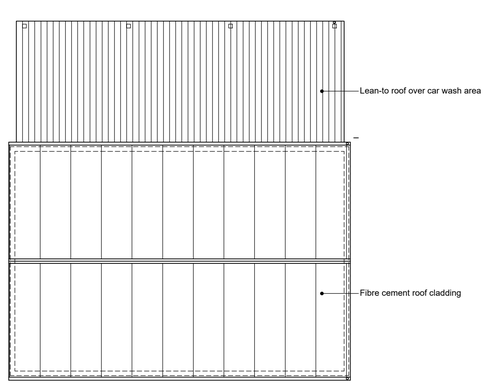

Roof finishes plan as proposed
Scale 1:100

Ref.	Date	Description	Initial
X	xx.xx.xx	Xxxxx	xxx

Oglesby & Limb Ltd
Chartered Architect
Suite 1, Market Chambers
12 Market Place, Spalding, Lincs
PE11 1SL
Tel: 01775 761196
e-mail: design@o-l-ltd.co.uk

Client:
Discount Motors Gosberton

Project:
Proposed Redevelopment of Car Sales Garage
Discount Motors
17 High Street
Gosberton, PE11 4NW

Drawing Title:
Car Valet building
Plans a elevations as proposed

PLANNING APPLICATION ISSUE

Date:	Scale:
May 2022	as shown @ A1
Drawn by: ajo	Checked by: rdl

Drawing Number: **A1419-12**
Rev: