
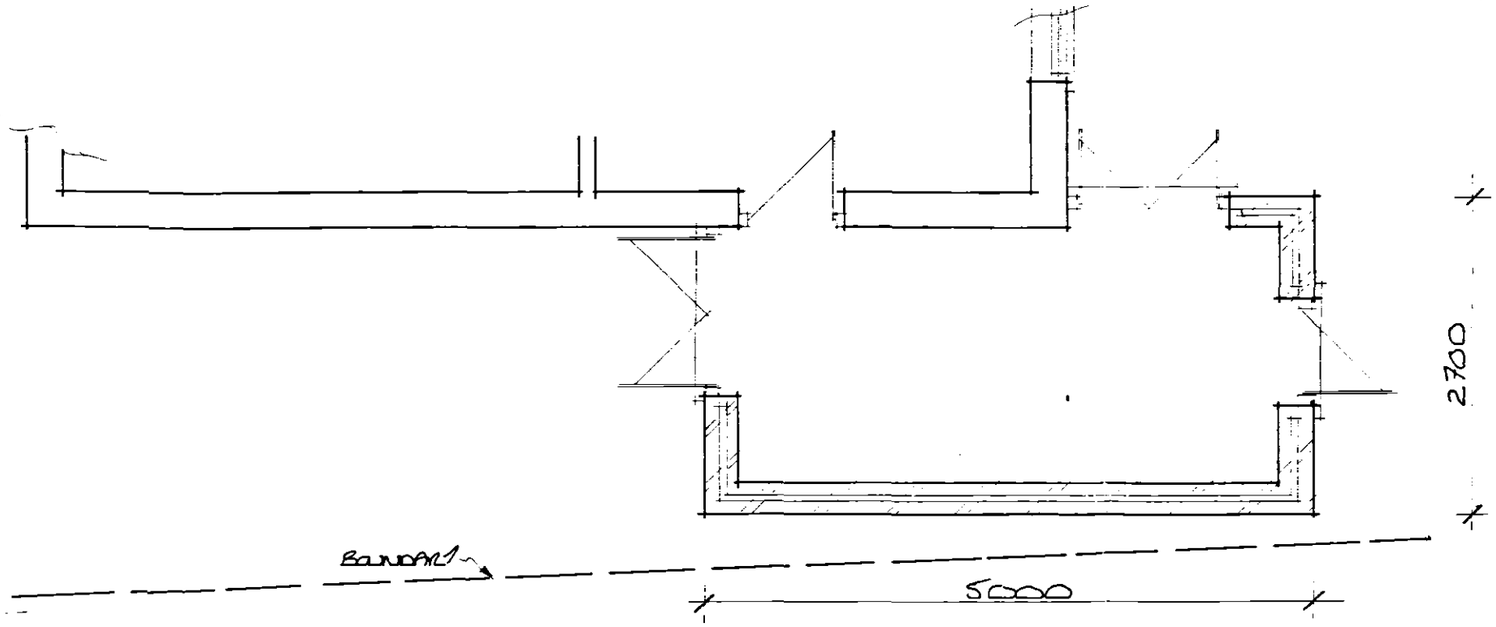


PROPOSED BASE LAYOUT

(SCALE 1:50)


MR + MRS STALHAM
41 BOWGATE
GOSBERTON
SPALDING
LINCS
PE11 4LL

SHDC
Planning & Development
05 MAY 2004
Ref: 0573/04

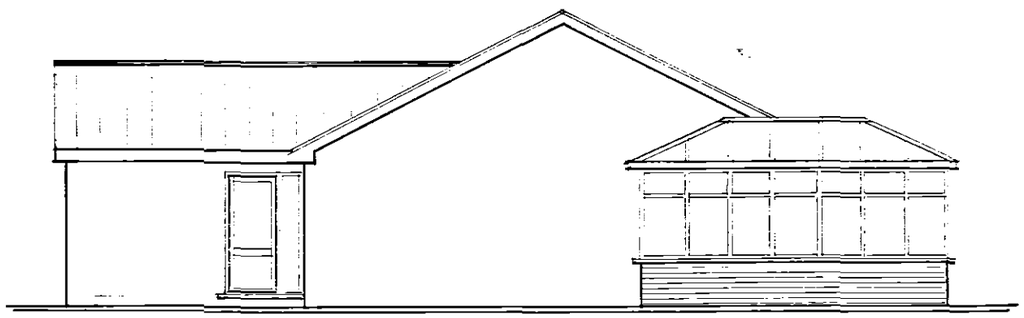


SIDE ELEVATION


(SCALE 1:100)

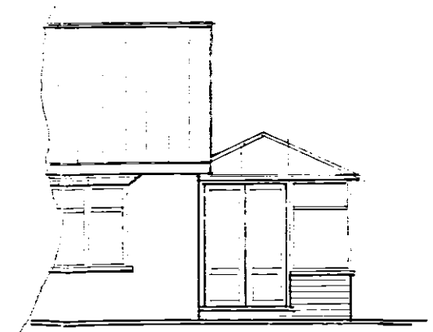

FRONT ELEVATION

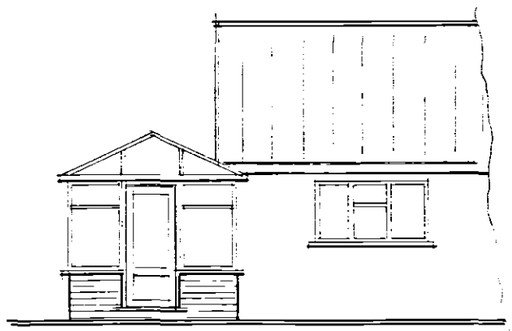

REAR ELEVATION

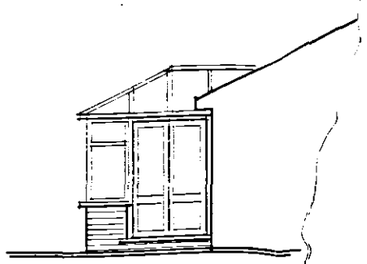

SIDE ELEVATION

DETERMINED
PLAN