




Front Elevation (Facing Cooks Road)

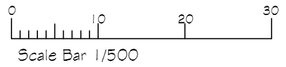

Scale Bar 1/500

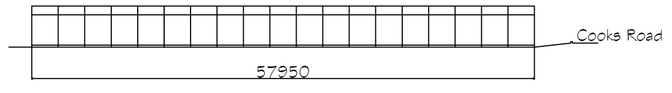


Side Elevation

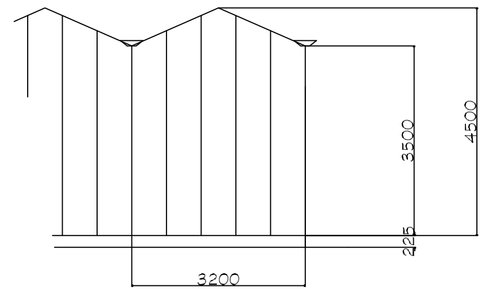

Typical Span Detail

Scale : n.t.s.

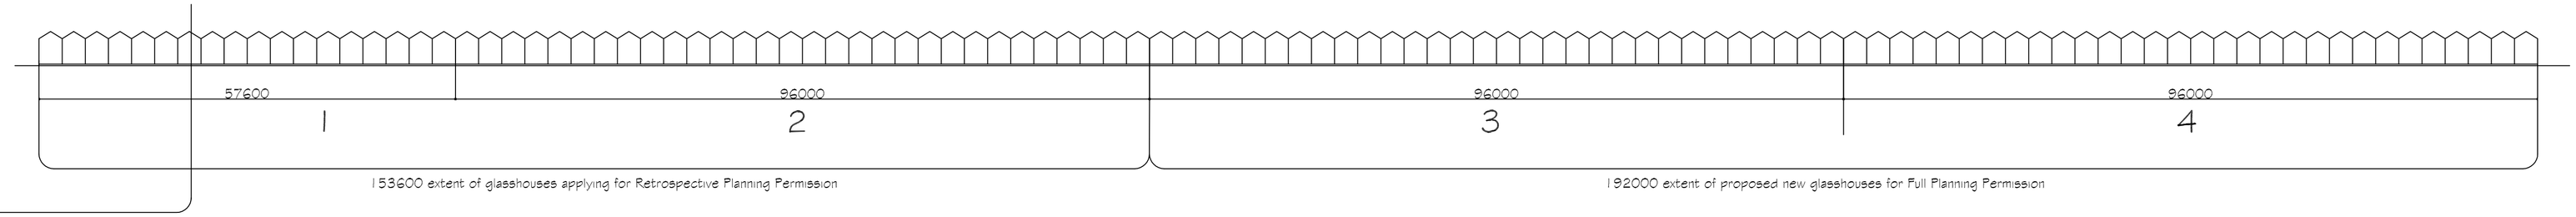

Rear Elevation

Glasshouse Structures :

Commercial glasshouse designed, manufactured & erected in accordance with the NEN 3859 (2nd edition) with consideration given to BS5502 class 2, part 22 for local wind speed conditions.
Steel galvanised structures with galvanised steel gutters & 4mm horticultural glass within glazing bars
No fixed plant or machinery within the existing / proposed glasshouses only an overhead gantry watering system to irrigate the plants

A Drawing number revised from 704/2/2026 to 704/4/2026 mjw 19/05/26

REVISIONS	BY	DATE

DRAWN	MJW	DATE	5/1/2026
SCALE	1/500 ono	CHECKED	

CLIENT
P.C.Thorold Ltd.
5 Bank House Farm
Cooke Road
Gosberton
PE11 4PE

PROJECT
Retrospective & Proposed glasshouse extensions to existing including surface water storage lagoon for the glasshouses

DETAILS
Elevations & Span Detail

Malcolm Watson
architectural - detailing services
Residential - Commercial - Industrial - Agricultural
Planning & Building Regulations Submissions
13 Wimberley Way, Pinchbeck, Spalding, Lincs. PE11 3RY.
Tel / Fax : 01775 767650
email : mjw.13@btinternet.com
partner LABC

DRWG No. 704/4/2026 A

A1

To be read in conjunction with drawings 704/1/2026, 704/2/2026 & 704/3/2026