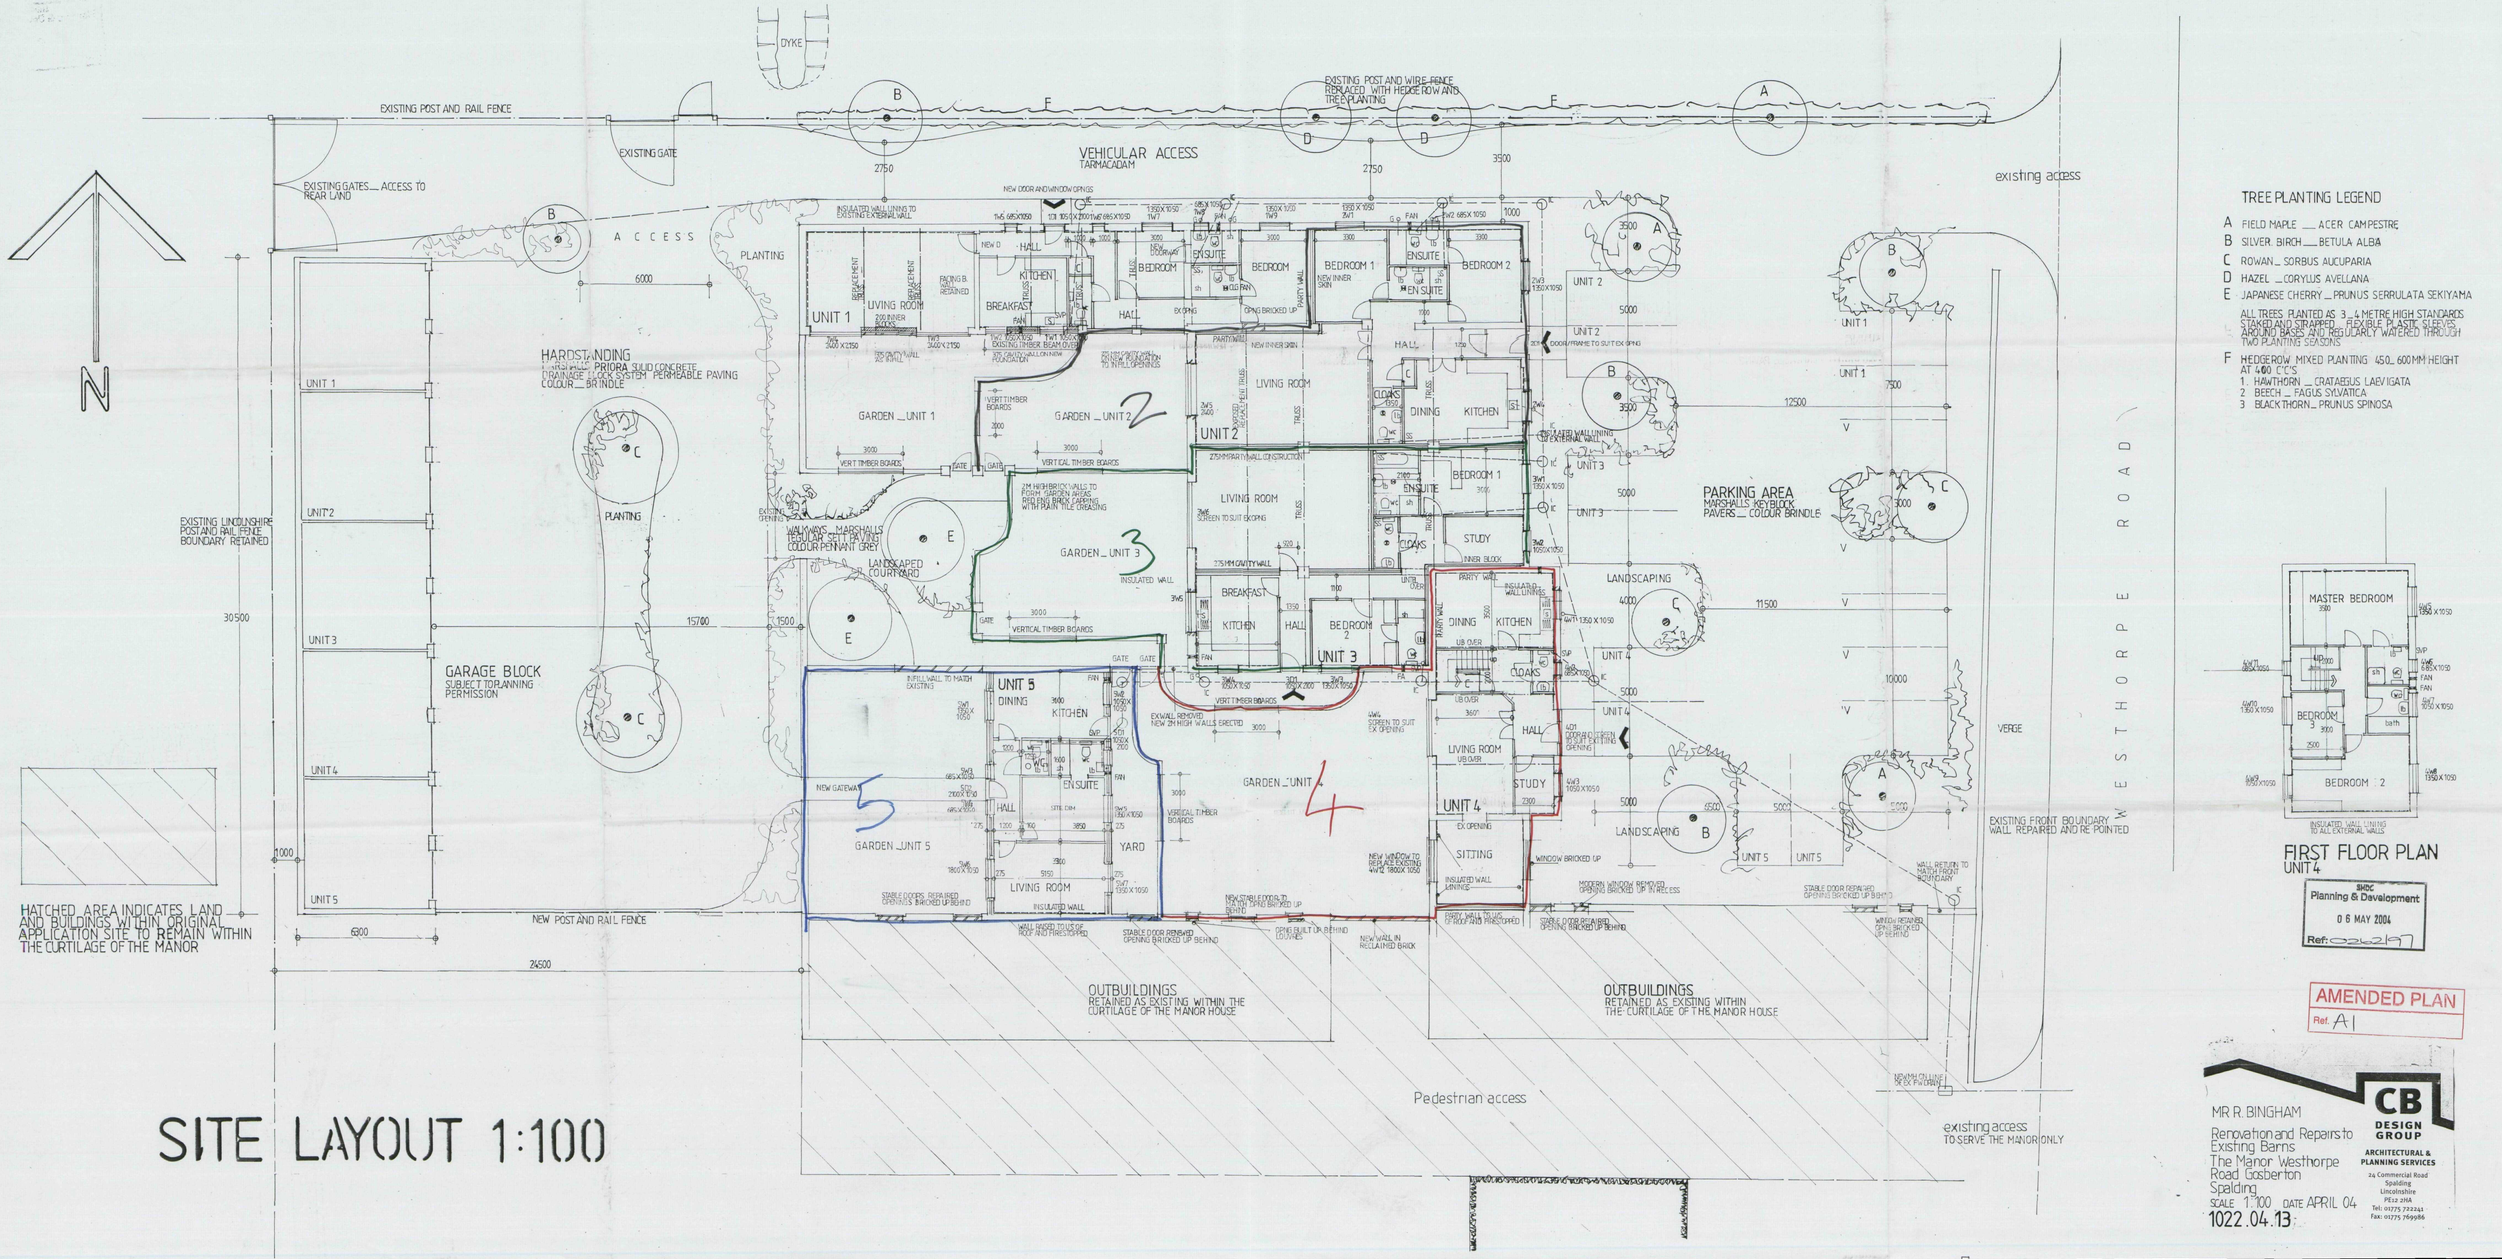


SITE LAYOUT 1:100

TREE PLANTING LEGEND

- A FIELD MAPLE — ACER CAMPESTRE
- B SILVER BIRCH — BETULA ALBA
- C ROWAN — SORBUS AUCUPARIA
- D HAZEL — CORYLUS AVELLANA
- E JAPANESE CHERRY — PRUNUS SERRULATA SEKIYAMA

ALL TREES PLANTED AS 3 – 4 METRE HIGH STANDARDS STAKED AND STRAPPED — FLEXIBLE PLASTIC SLEEVES AROUND BASES AND REGULARLY WATERED THROUGH TWO PLANTING SEASONS

- F HEDGEROW MIXED PLANTING 450 – 600MM HEIGHT AT 400 C/C'S
  1. HAWTHORN — CRATAEGUS LAEVIGATA
  2. BEECH — FAGUS SYLVATICA
  3. BLACKTHORN — PRUNUS SPINOSA

FIRST FLOOR PLAN
UNIT 4

SHDC Planning & Development 06 MAY 2004 Ref: 03/0297

AMENDED PLAN Ref. A1

MR R. BINGHAM

Renovation and Repairs to Existing Barns
The Manor Westhorpe
Road Gosberton
Spalding
SCALE 1:100 DATE APRIL 04
1022.04.13

CB DESIGN GROUP
ARCHITECTURAL & PLANNING SERVICES
24 Commercial Road
Spalding
Lincolnshire
PE12 2NA
Tel: 01775 722241
Fax: 01775 769986