
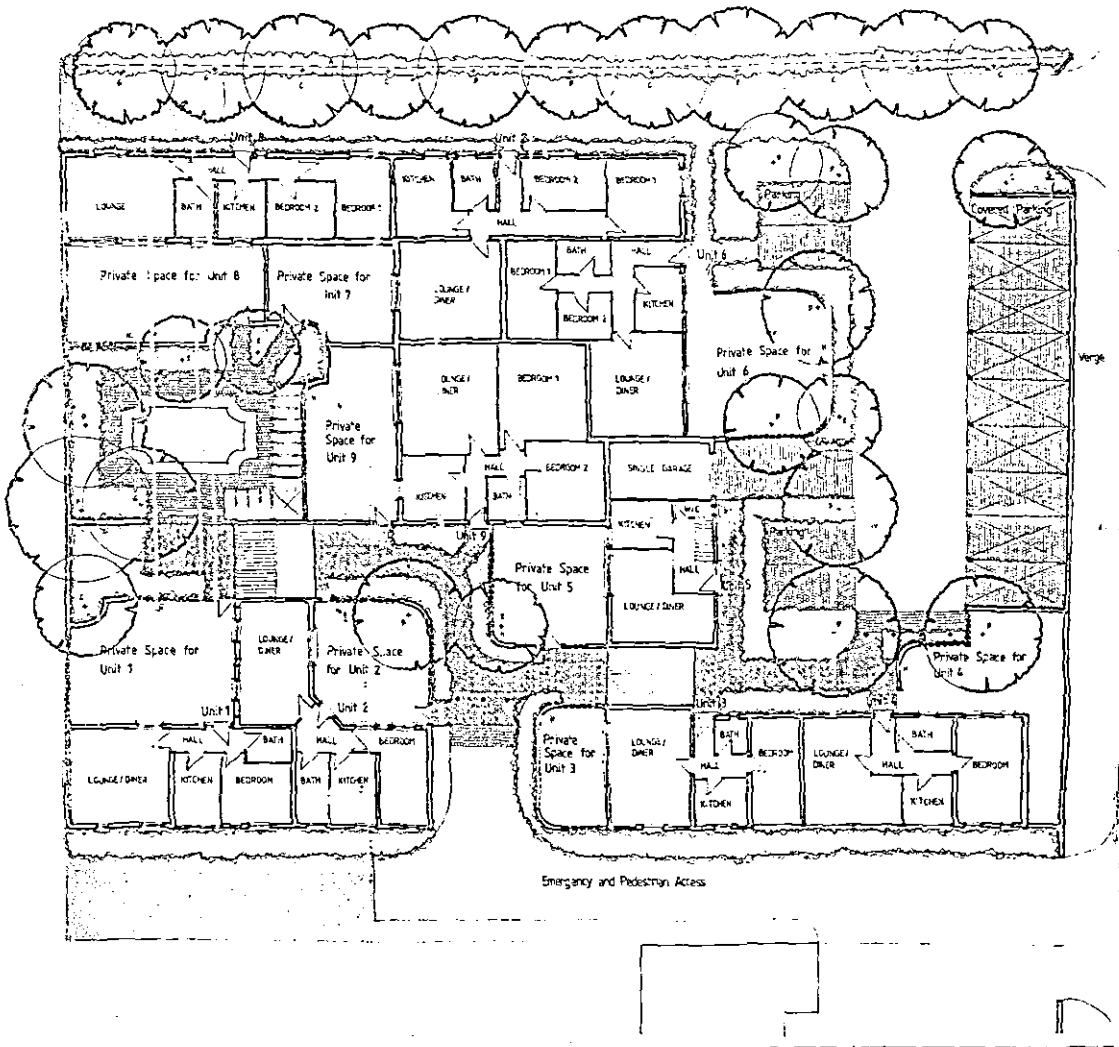


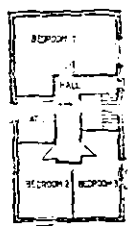

First Floor Unit 5

LONGSTAFF & Co
COSSETTON MANOR
OUTBUILDING CONVERSIONS
PROPOSED FLOOR PLAN & LANDSCAPE
Dwg no 208/2A Scale 1:100 March 1992
Robert Doughty
CHARTERED TOWN PLANNER and LANDSCAPE ARCHITECT
2, High Street, Helpringham, Sleaford, Lincs. NG34 0RA.