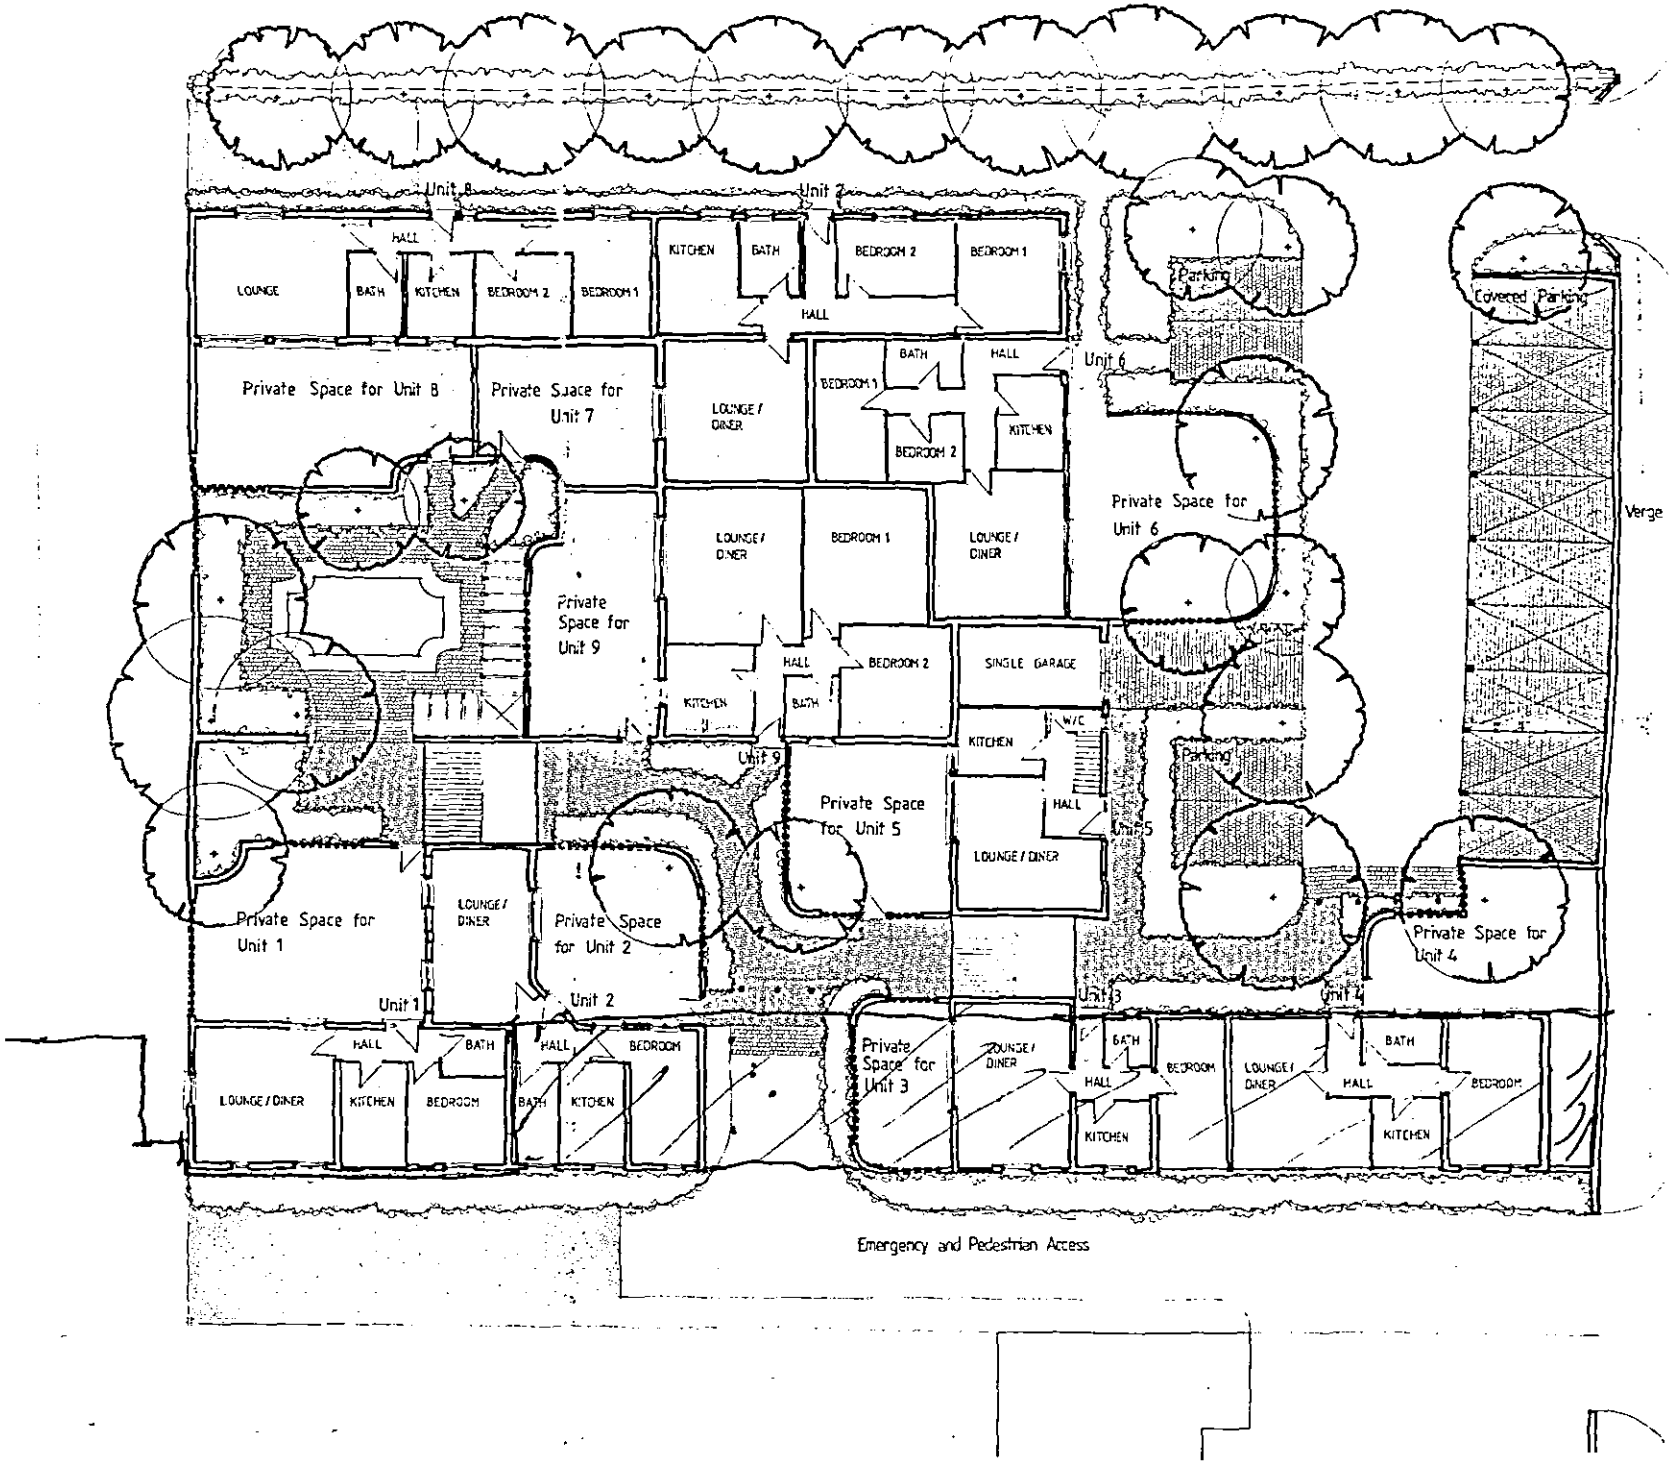

LOCATION PLAN
Scale 1:2500

Crown copyright reserved

NORTH

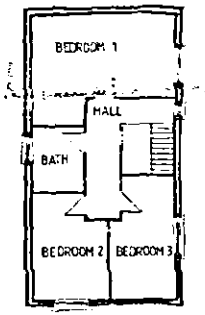

First Floor Unit 5

LONGSTAFF & Co

GOSBERTON MANOR OUTBUILDING CONVERSIONS

PROPOSED FLOOR PLAN & LANDSCAPE

Dwg no 208/2 Scale 1:100 March 1992

Robert Doughty
CHARTERED TOWN PLANNER and LANDSCAPE ARCHITECT