
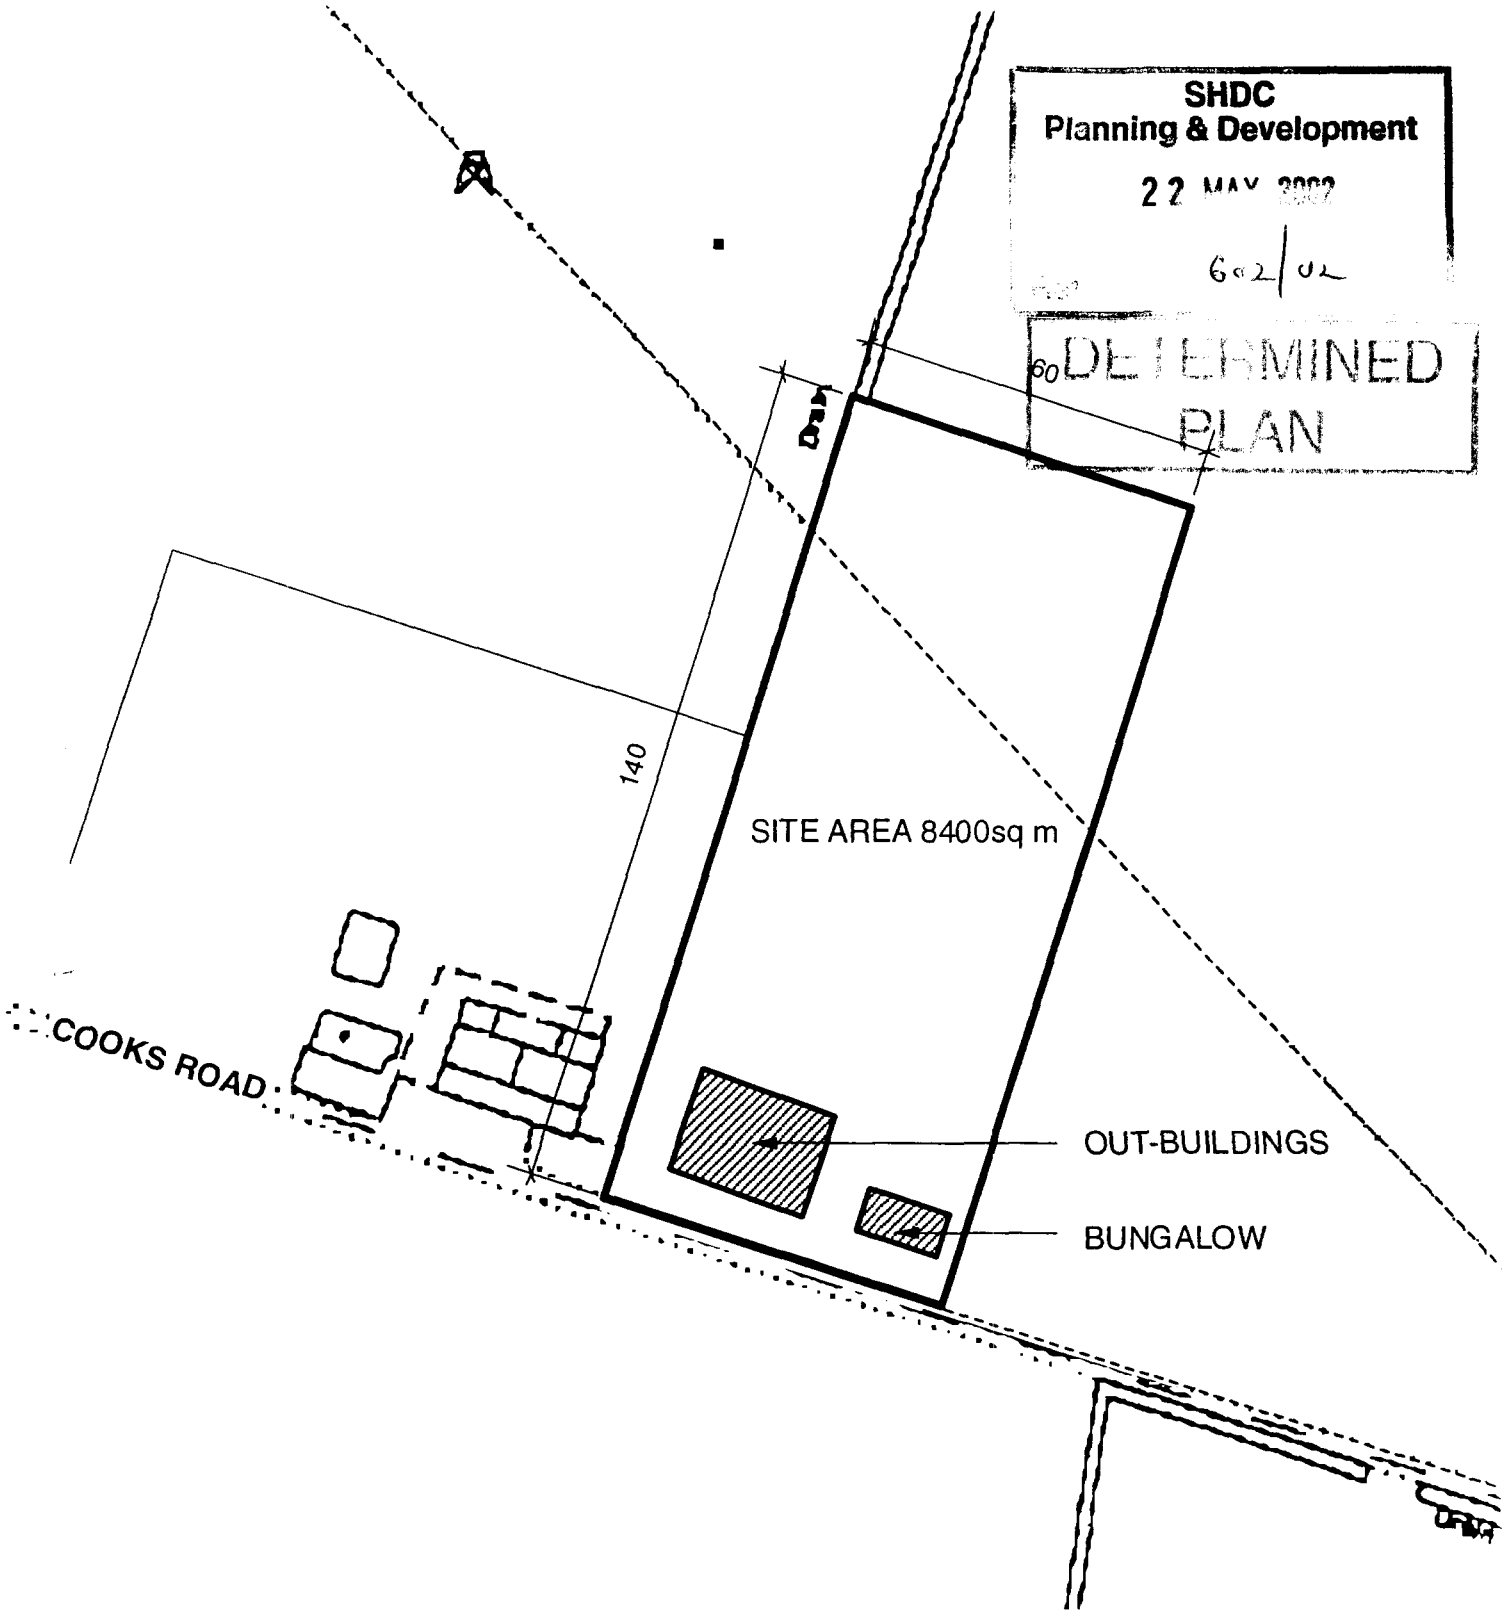


Site Location Plan

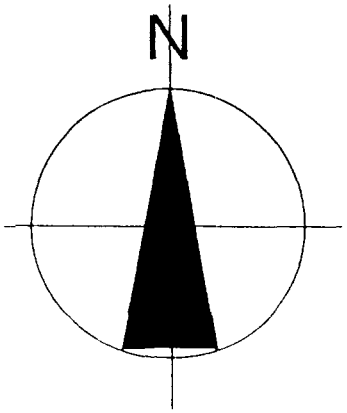

JEFFREY F JONES MBIAT ACIOB
ARCHITECTURAL TECHNOLOGIST


12, BLEY AVENUE, EAST LEAKE, LOUGHBOROUGH, LEICS. LE12 6NX
TELEPHONE : 01509 820709 MOBILE: 07909 511309

JOB:
PROPOSED GROUND FLOOR EXTENSIONS ALTERATIONS to
8 BANK HOUSE FARM, COOKS ROAD, GOSBERTON, SPALDING, LINCS


DRAWING
SITE LOCATION PLAN

DATE: MAY 2002 SCALE: 1:1250 DWG NO: BL:02:01

DO NOT SCALE FROM THIS DRAWING.
DIMENSIONS AND LEVELS TO BE CHECKED ON SITE BY THE CONTRACTOR.
ALL DIMENSIONS IN MILLIMETRES UNLESS OTHERWISE NOTED.
ALL LEVELS IN METRES UNLESS OTHERWISE NOTED.

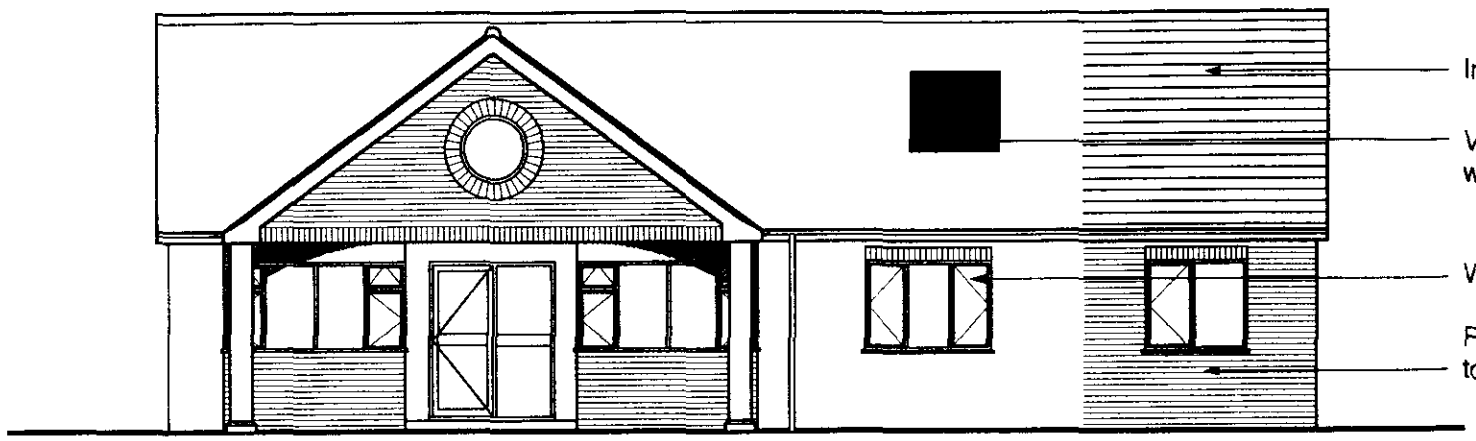


Front Elevation proposed

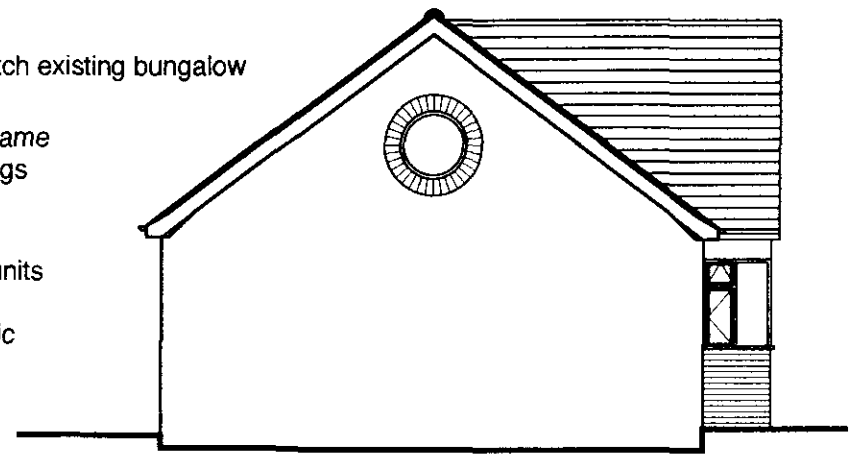


End Elevation proposed

SHDC
Planning & Development
22 MAY 2002
602/02

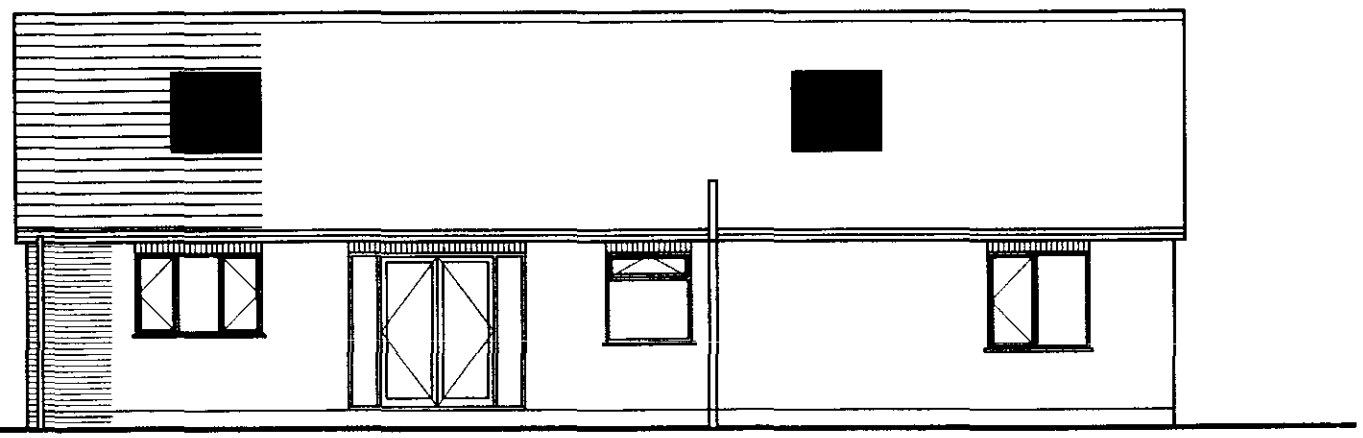

Rear Elevation proposed

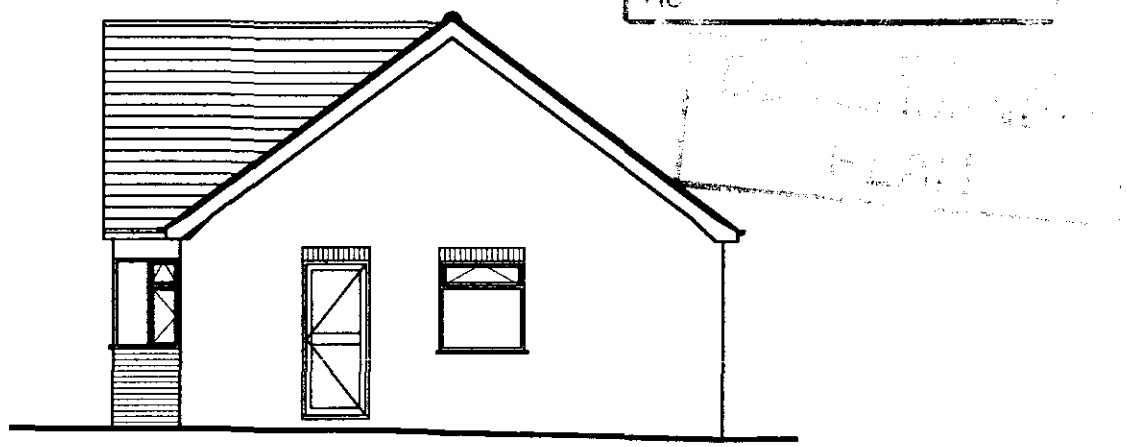

End Elevation proposed

SCHEDULE OF EXTERNAL MATERIALS


Walls	Facing brickwork LBC Rustic to match existing bungalow
Roof	Interlocking roof tiles to match existing bungalow
Rooflights	Velux or similar in bronze frame with associated lead flashings
Windows/Doors	White upvc double glazed units
Gutters/RWPs	White upvc
Fascias/Verge	White upvc

JEFFREY F JONES MBIAT ACIOB
ARCHITECTURAL TECHNOLOGIST
12, BLEY AVENUE, EAST LEAKE, LOUGHBOROUGH, LEICS. LE12 6NX
TELEPHONE : 01509 820709 MOBILE: 07909 511309


JOB:
BUNGALOW MODERNISATION GOSBERTON SPALDING LINCS
for
MR & MRS B LAWTON
DRAWING:
ELEVATIONS PROPOSED

DATE: JANUARY 2002 SCALE: 1:100 DWG NO. BJL:01:05


DO NOT SCALE FROM THIS DRAWING.
DIMENSIONS AND LEVELS TO BE CHECKED ON SITE BY THE CONTRACTOR.
ALL DIMENSIONS IN MILLIMETRES UNLESS OTHERWISE NOTED.
ALL LEVELS IN METRES UNLESS OTHERWISE NOTED.

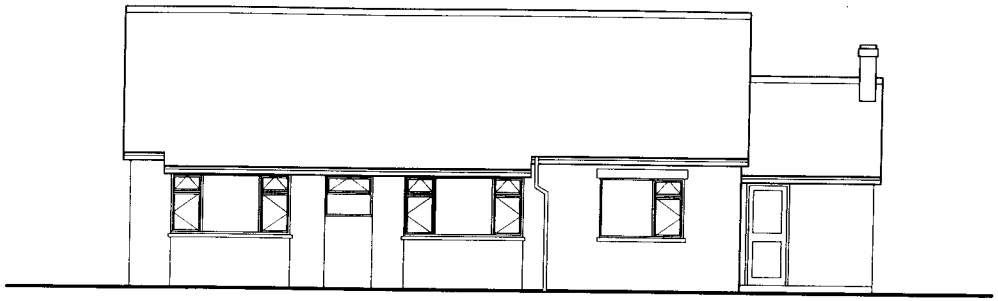


Front Elevation existing

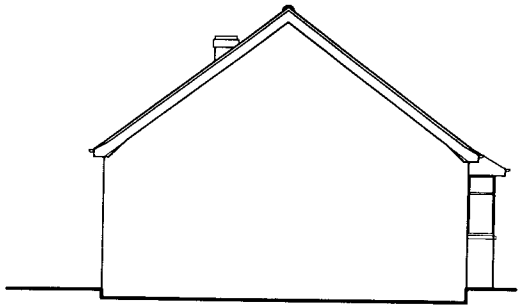

End Elevation existing

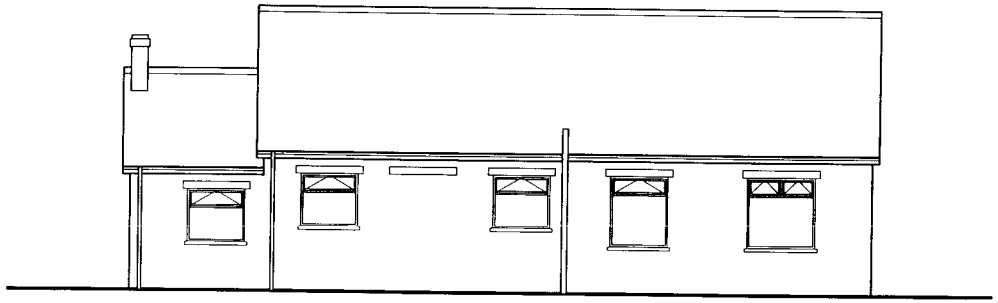

Rear Elevation existing

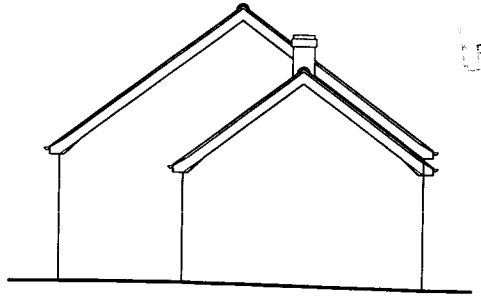

End Elevation existing

SHDC
Planning & Development
22 MAY 2002
602/02
Ref
DETERMINED
PLANS


JEFFREY F JONES MBIAT ACIOB
ARCHITECTURAL TECHNOLOGIST
12, BLEY AVENUE, EAST LEAKE, LOUGHBOROUGH, LEICS. LE12 6NX
TELEPHONE : 01509 820709 MOBILE: 07909 511309

JOB:
BUNGALOW MODERNISATION GOSBERTON SPALDING LINCS
for
MR & MRS B LAWTON


DRAWING:
ELEVATIONS EXISTING

DATE: JANUARY 2002 SCALE: 1:50 DWG NO: BJL:01:03


DO NOT SCALE FROM THIS DRAWING.
DIMENSIONS AND LEVELS TO BE CHECKED ON SITE BY THE CONTRACTOR.
ALL DIMENSIONS IN MILLIMETRES UNLESS OTHERWISE NOTED.
ALL LEVELS IN METRES UNLESS OTHERWISE NOTED.

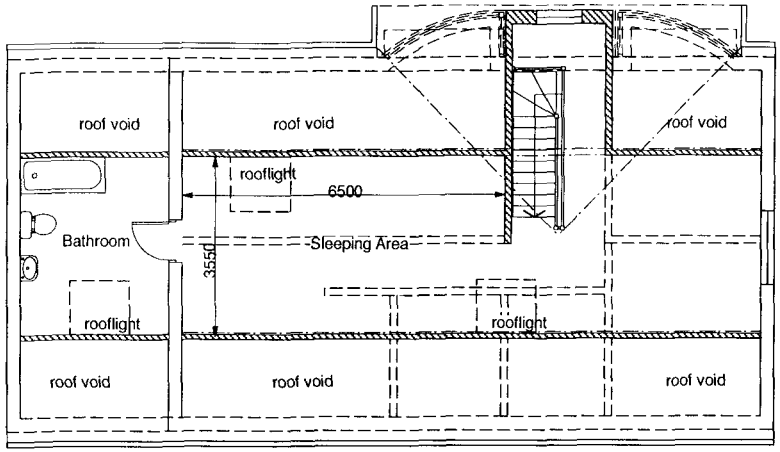

Roof Plan proposed

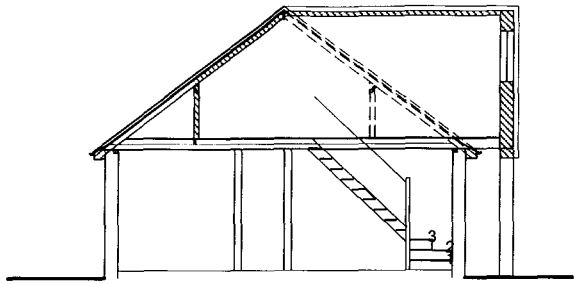

Section proposed

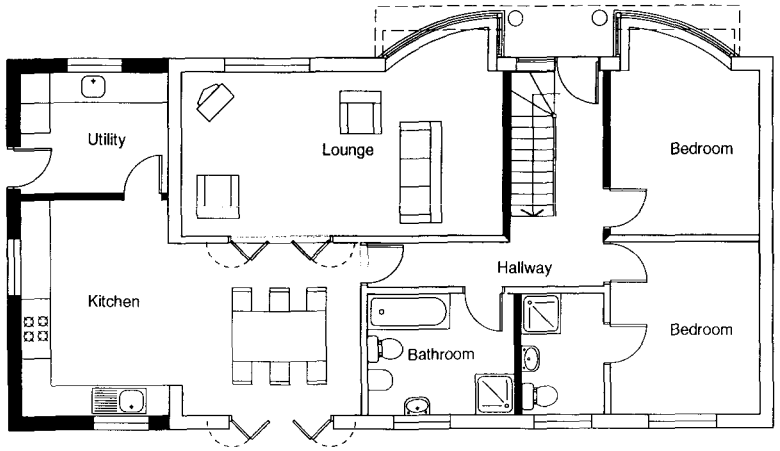

Ground Floor Plan proposed

SHDC
Planning & Development
22 M
602/02
Ref

DEPARTMENTAL
PLAN


JEFFREY F JONES MBIAT ACIOB
ARCHITECTURAL TECHNOLOGIST
12, BLEY AVENUE, EAST LEAKE, LOUGHBOROUGH, LEICS. LE12 6NX
TELEPHONE : 01509 820709 MOBILE: 07909 511309

JOB:
BUNGALOW MODERNISATION GOSBERTON SPALDING LINCS
for
MR & MRS B LAWTON


DRAWING:
GROUND FLOOR PLAN & LOFT CONVERSION PROPOSED

DATE: JANUARY 2002 SCALE: 1:100 DWG.NO. BJL:01:04


DO NOT SCALE FROM THIS DRAWING.
DIMENSIONS AND LEVELS TO BE CHECKED ON SITE BY THE CONTRACTOR.
ALL DIMENSIONS IN MILLIMETRES UNLESS OTHERWISE NOTED.
ALL LEVELS IN METRES UNLESS OTHERWISE NOTED.

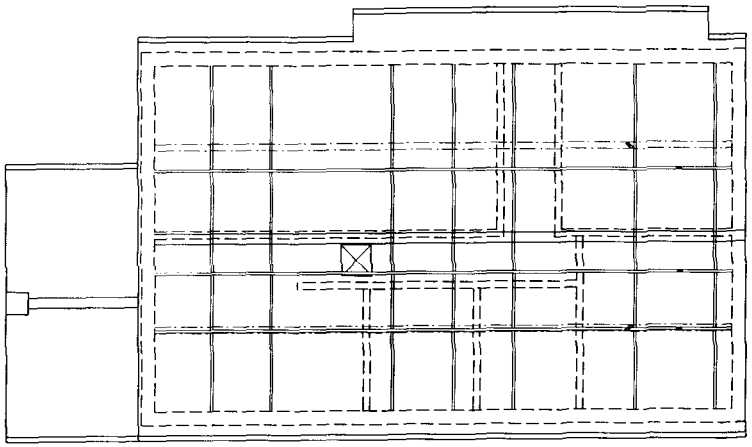

Roof Plan existing

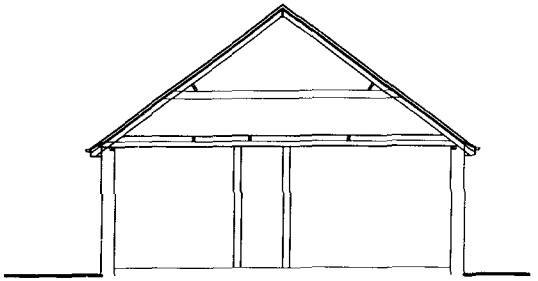

Section existing

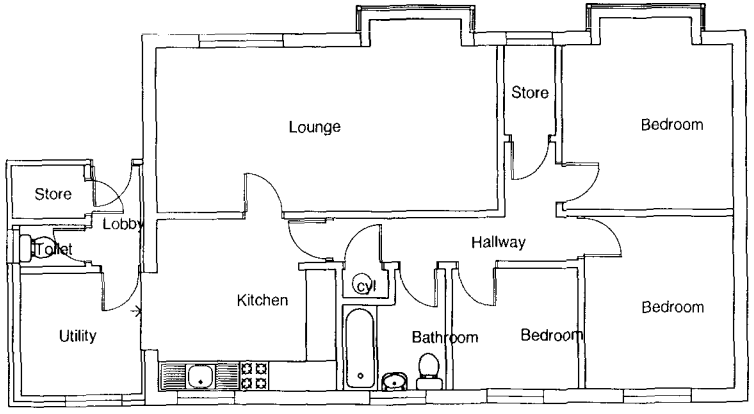

Ground Floor Plan existing

SHDC
Planning & Development
22 MAY 2002
602/02
Ref

JEFFREY F JONES MBIAT ACIOB
ARCHITECTURAL TECHNOLOGIST
12, BLEY AVENUE, EAST LEAKE, LOUGHBOROUGH, LEICS. LE12 6NX
TELEPHONE : 01509 820709 MOBILE: 07909 511309

JOB:
BUNGALOW MODERNISATION GOSBERTON SPALDING LINCS
for
MR & MRS B LAWTON

DRAWING:
GROUND FLOOR & ROOF PLANS EXISTING

DATE: JANUARY 2002 SCALE: 1:100 DWG NO. BJL:01:02