

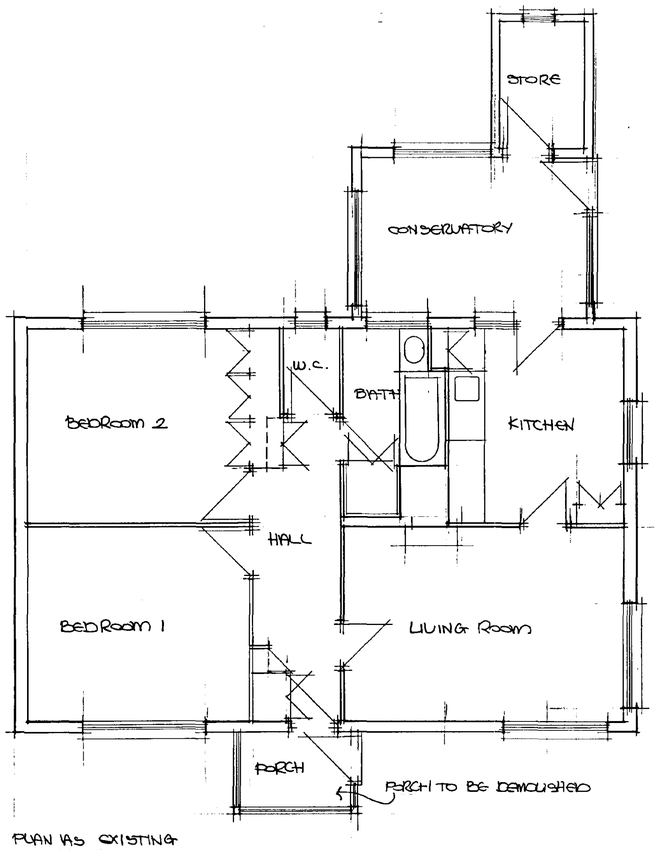



PLAN AS EXISTING

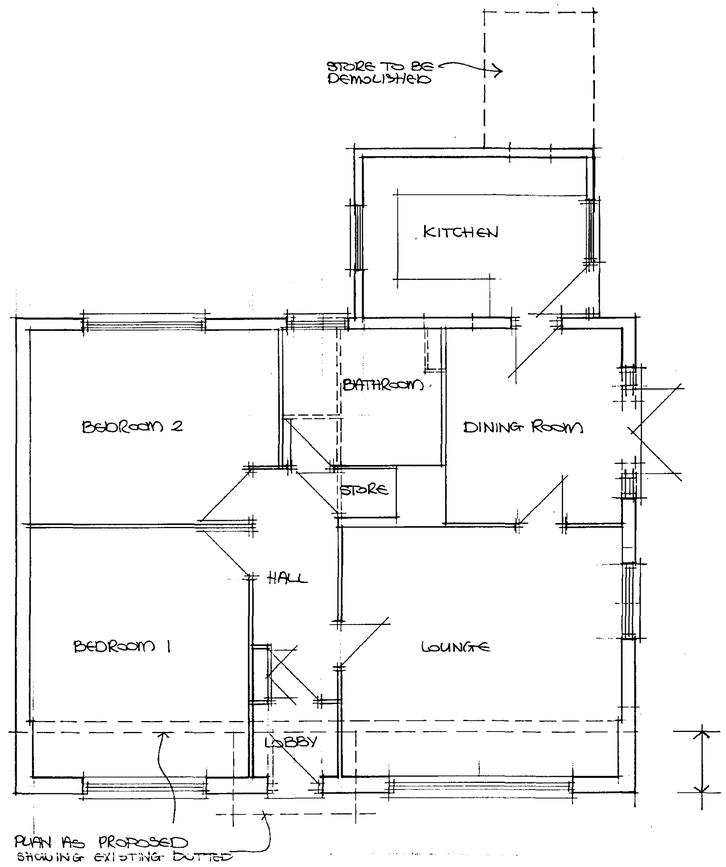


PLAN AS PROPOSED
SHOWING EXISTING DOTTED

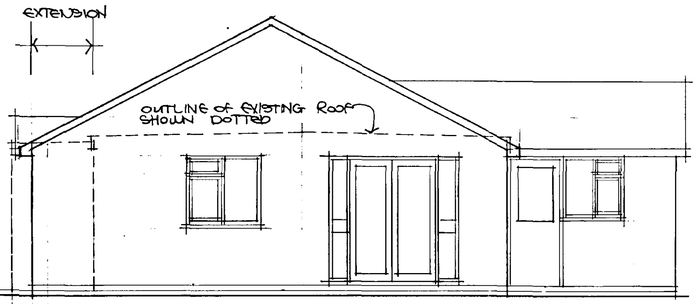


PROPOSED EAST ELEVATION
SHOWING EXISTING OUTLINE DOTTED

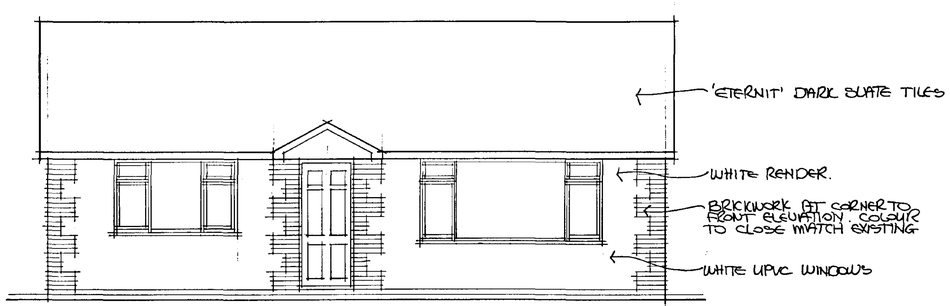

PROPOSED SOUTH ELEVATION

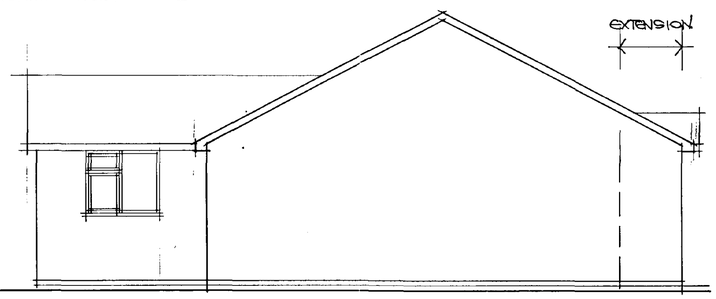

PROPOSED WEST ELEVATION

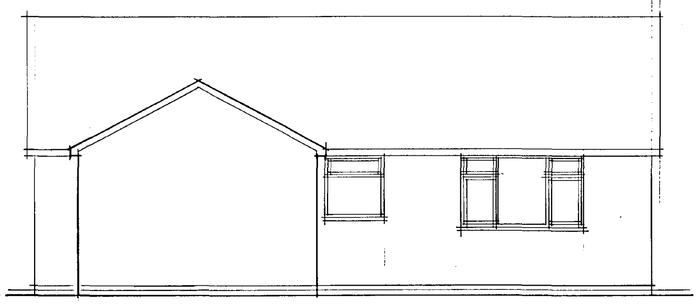

PROPOSED NORTH ELEVATION

NOTES.

All dimensions must be checked on site and not scaled from this drawing.

A		
	Date	Revisions

© copyright

BARRY RAWDON ASSOCIATES LTD
26 WINDSOR CLOSE
SLEAFORD
LINCS
NG34 7NL
(01529) 305 497

SLDC
HOUSEHOLDER PLANNING
22 JUN 1999
Ref: 0619/99

Client
MR & MRS MORA

Job Title
PROPOSED ALTERATIONS AT ROSE COTTAGE, BROAD DROVE, GOSBERTON CLOUGH, SPALDING LINCOLNSHIRE.

Drawing Title
PROPOSALS

Scale 1:50

Date APRIL 99 | Drawn by BR

Dwg No 9904M1 | Rev.

WITHDRAWN

A PRODUCT OF THE UNO RANGE - ARCHITECT CAT No 7311

594 x 841mm A1