NO DIMENSIONS TO BE SCALED FROM THIS DRAWING, ALL DIMENSIONS TO BE CHECKED ON SITE. ANY DISCREPANCIES WITH THE DRAWINGS TO BE REPORTED AND CLARIFIED PRIOR TO COMMENCING WORKS ON SITE, IF IN DOUBT – ASK. THIS DRAWING IS COPYRIGHT.

CORPORATE a Ltd ARCHITECTURE

CLIENT

Geest Foods Ltd
The Fresh Snack Co.
Quadring Road
Lincs.

TITLE

Project F.G.I.
Project No.1811

Floor Plan


DATE: May 2001
SCALE: 1:200
DRAWING NO.: 021
ISSUE NO.:

CORPORATE ARCHITECTURE LIMITED
CHARTERED ARCHITECTS
35 Leicester Road, Blaby, Leicester, LE8 4GR
Tel: 0116 278 9257 Fax: 0116 278 9259


...NNING
HOUSING & PL...
21 MAY 2...
Ref: 0623/01

THIS DRAWING HAS BEEN CREATED in AutoCAD - IF IN DOUBT ASK.


NO DIMENSIONS TO BE SCALED FROM THIS DRAWING, ALL DIMENSIONS TO BE CHECKED ON SITE. ANY DISCREPANCIES WITH THE DRAWINGS TO BE REPORTED AND CLARIFIED PRIOR TO COMMENCING WORKS ON SITE, IF IN DOUBT – ASK. THIS DRAWING IS COPYRIGHT.

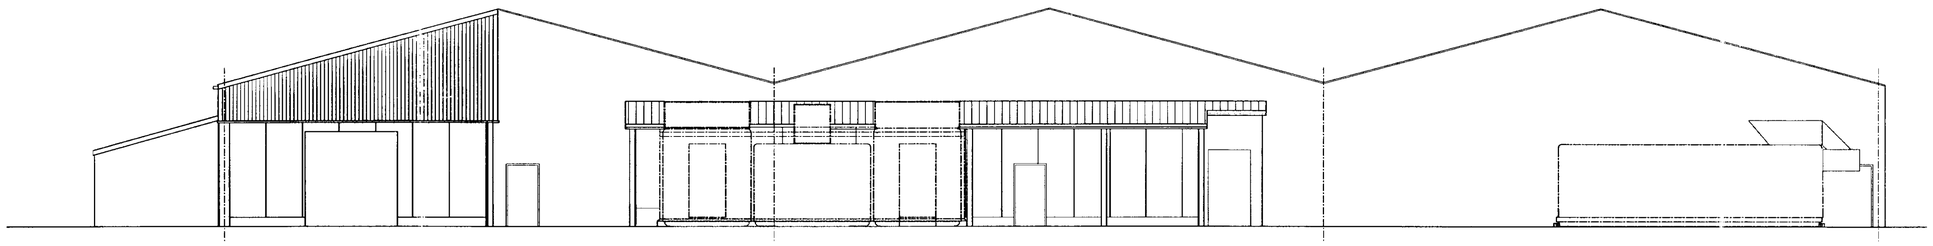

Side Elevation
Scale 1:100

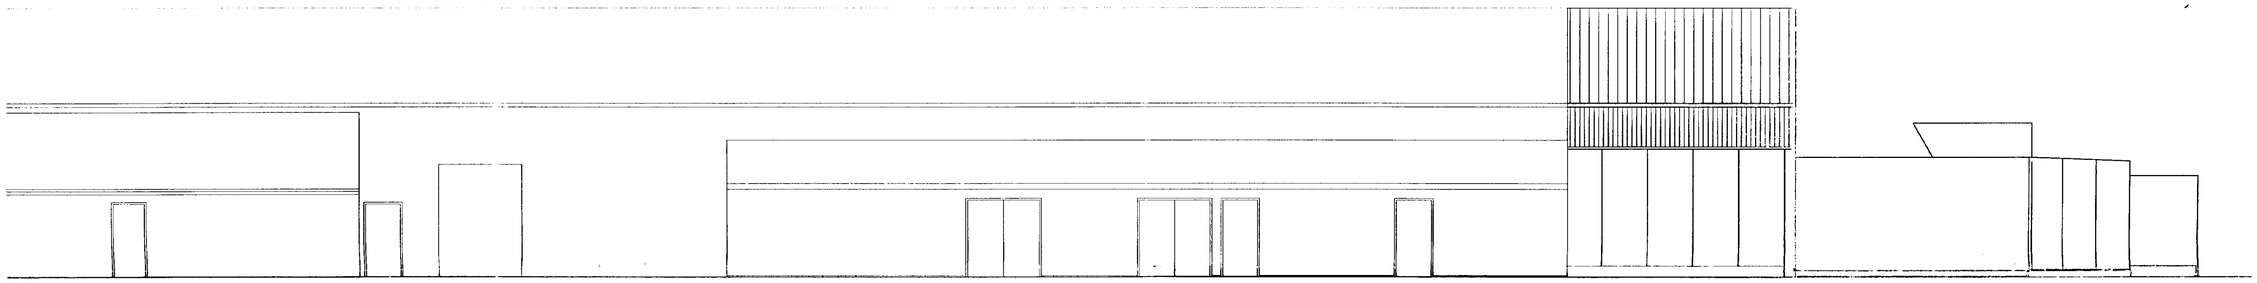

Extract of Front Elevation
Scale 1:100

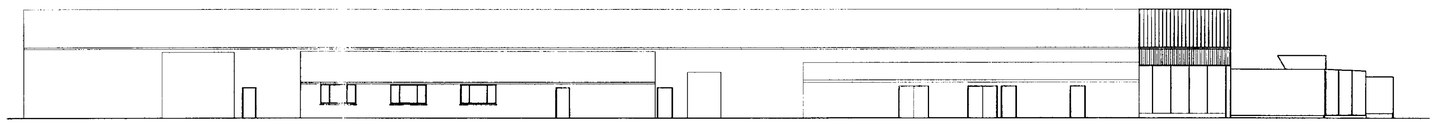

Side Elevation
Scale 1:200

CORPORATE ARCHITECTURE Ltd

CLIENT

Geest Foods Ltd
The Fresh Snack Co.
Quadring Road
Lincs.

TITLE

Project F.G.I.
Project No.1811

Elevations
Front & Side


DATE	SCALE
April 2001	1:Var
DRAWING NO.	ISSUE NO.
020	

CORPORATE ARCHITECTURE LIMITED
CHARTERED ARCHITECTS
35 Leicester Road, Ibstock, Leicester, LE6 1GR
Tel: 0116 278 9257 Fax: 0116 278 9259

Ref: 0623/a1

THIS DRAWING HAS BEEN CREATED IN AutoCAD – IF IN DOUBT ASK

NO DIMENSIONS TO BE SCALED FROM THIS DRAWING, ALL DIMENSIONS TO BE CHECKED ON SITE. ANY DISCREPANCIES WITH THE DRAWINGS TO BE REPORTED AND CLARIFIED PRIOR TO COMMENCING WORKS ON SITE, IF IN DOUBT – ASK. THIS DRAWING IS COPYRIGHT.

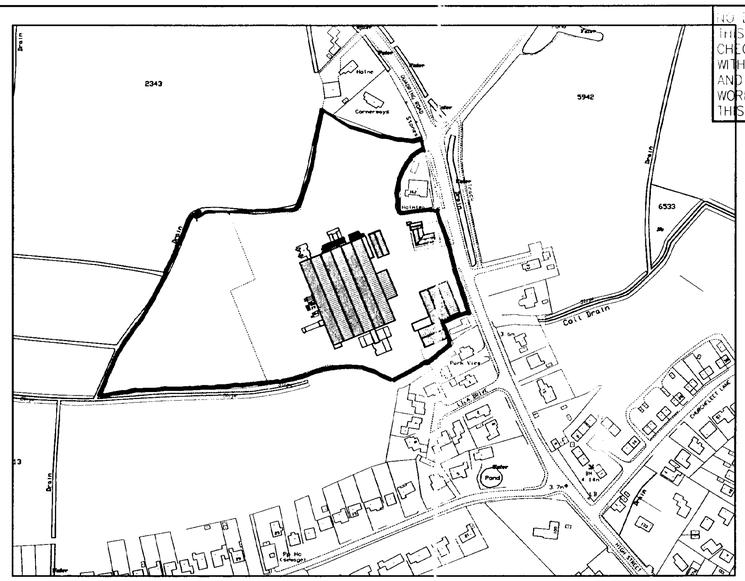

Location Plan
Scale 1:2500

Cornerways

Stones

Water Track Drain

1&2

Holmlea

3

3. 6m

Park View

1

LILA DRIVE

2

5

7

8

15

Slope

Slope

Coll Drain

Location Plan
Scale 1:500

SOUTH HOLLAND DC
HOUSING & PLANNING
21 MAY 2001
Ref: 0623/01

CORPORATE ARCHITECTURE Ltd

CLIENT
Geest Foods Ltd
The Fresh Snack Co
Quadring Road
Gosberton,
Lincs

TITLE
Project FGI
Project No 1811.GFL.01
DETAILED PLAN
Location Plan

DATE	SCALE
April 2001	1:500
DRAWING NO.	ISSUE NO.
010	

CORPORATE ARCHITECTURE LIMITED
CHARTERED ARCHITECTS
35 Leicester Road, Blaby, Leicester, LE8 4GR
Tel: 0116 278 9257 Fax: 0116 278 9259

THIS DRAWING HAS BEEN CREATED IN AutoCAD – IF IN DOUBT ASK