


CDM NOTE:
The design has been undertaken as far as possible to avoid risks to health and safety or to reduce and control the effects of any unavoidable risks.
Any relevant information identifying risks which are not able to be eliminated will be included within the project Health and Safety file.

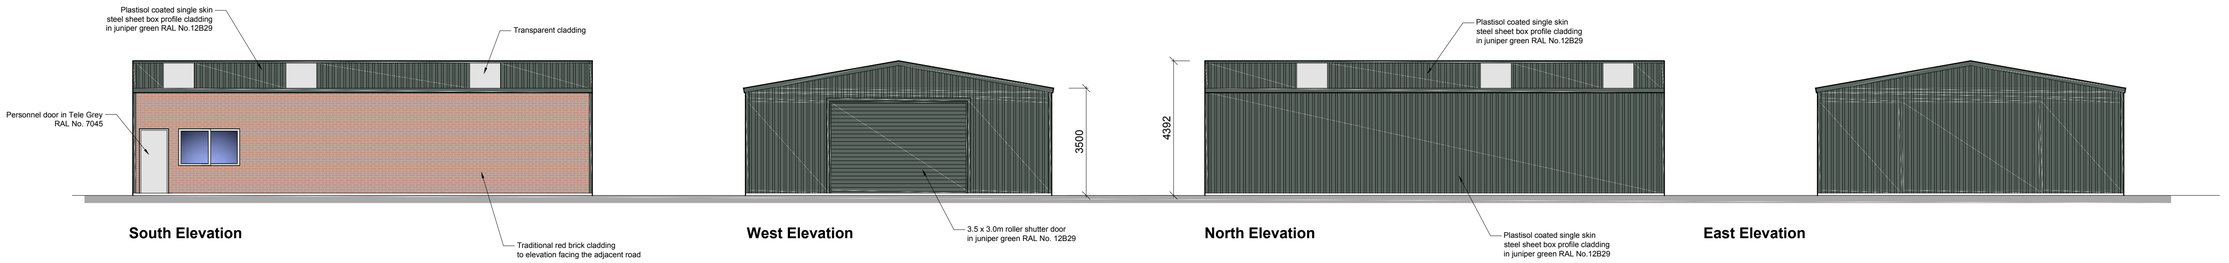

South Elevation **West Elevation** **North Elevation** **East Elevation**

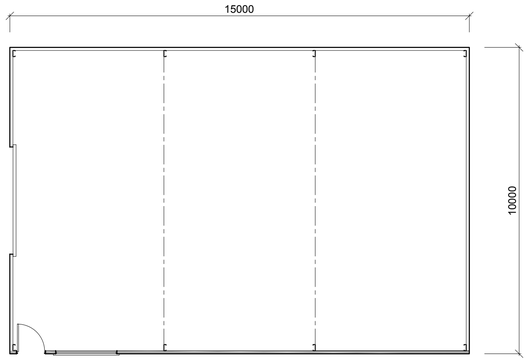


Ground Floor Plan **1:100**

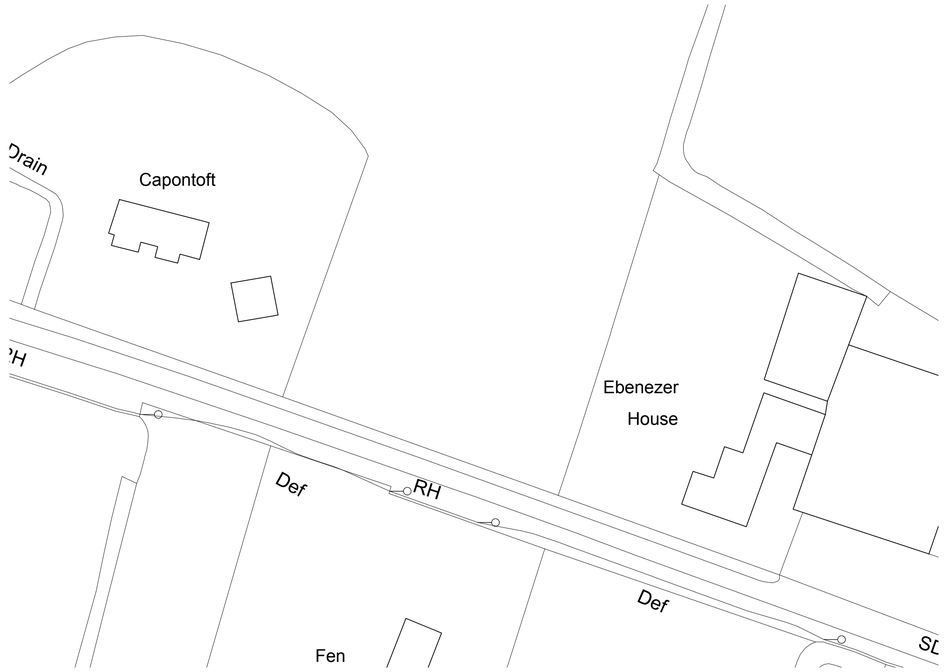


Existing Block Plan **1:500**



Proposed Block Plan **1:500**

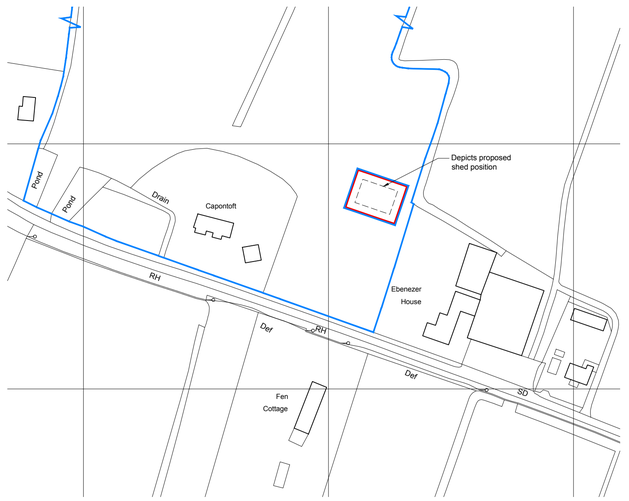

Location Plan **1:1250**

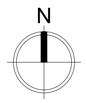

THIS DRAWING IS FOR THE PURPOSE OF OBTAINING PLANNING PERMISSION ONLY

10 June 2018
JB Architectural Design Services
DRAFT

1:50	5	0.5m	1m	1.5m
1:100	5	1m	2m	3m
1:200	5	2m	4m	6m
1:500	5	5m	10m	15m
1:1250	5	12m	25m	37m
1:2500	5	25m	50m	75m
	10	50m	100m	150m

Serial number: 129894

©Crown copyright and database right 2017
Ordnance Survey licence 100048957
Reproduction in whole or in part is prohibited without the prior permission of Ordnance Survey

Revisions:

JB Architectural Design Services
24 Risegate Road, Gosberton
Spalding, Lincs. PE11 4EZ
M: 07837 735718
E: info@brammadesign.co.uk
W: www.brammadesign.co.uk

Client:
Mr M Garner

Project:
Capontoft, Cheal Rd
Gosberton, Spalding

Drawing:
Proposed agricultural machinery shed
Design Details

Scales:	Paper Size:	Date:	Drawn:
1:100,1:500,1:1250	A1	16/06/18	JRB

Drawing Number: 129-01-DD-01 Rev:

Do not scale or measure from this drawing. All dimensions to be checked on site or in the workshop before work commences. All discrepancies should be reported to the above office. This drawing should be read in conjunction with any associated specifications, standard details and the Health & Safety information and any other relevant project information. The copyright to this drawing is owned by JB Architectural Design Services