




South

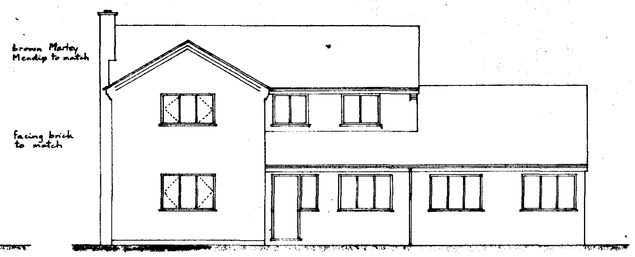


East

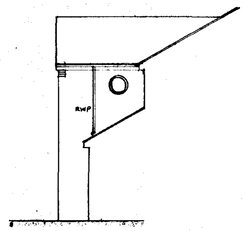


North

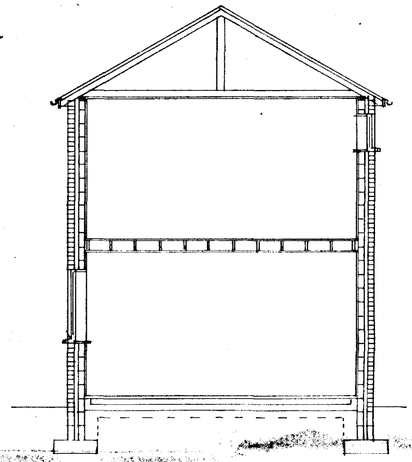


Section A-A

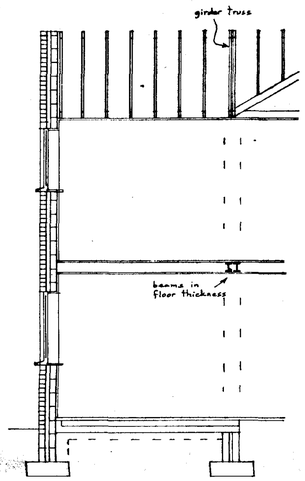


Section B-B

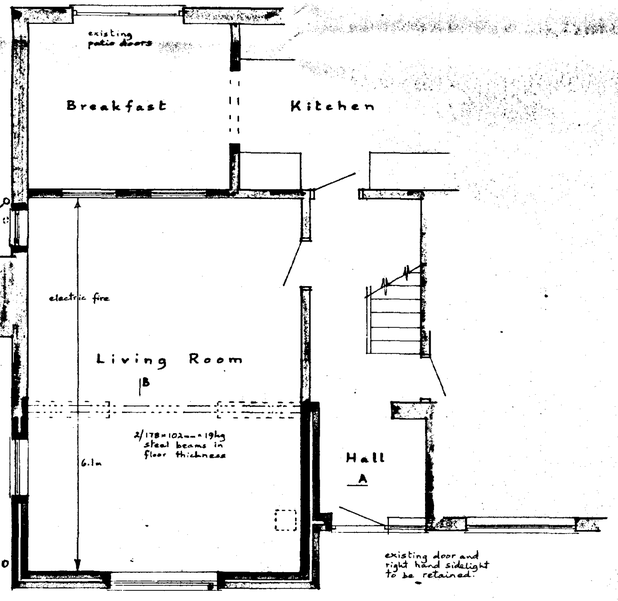

Ground Floor

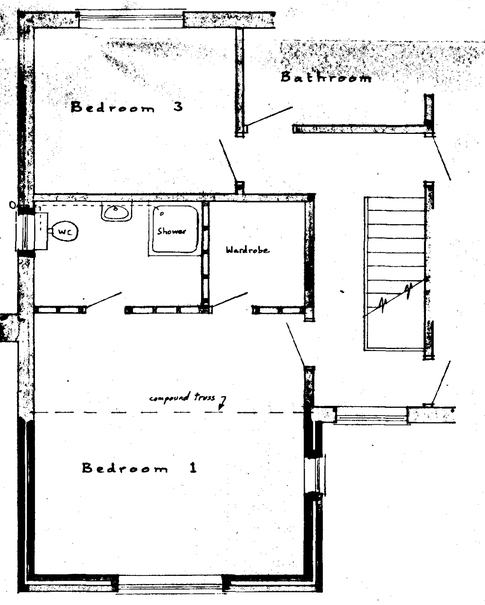


First Floor

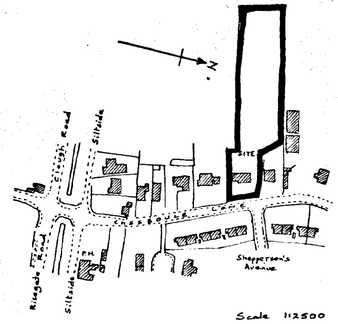

Location

Scale 1:2500
O.S. Map 2029

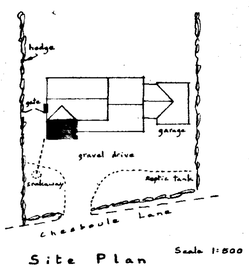

Site Plan

Scale 1:500

DETERMINED PLAN

SHDC Planning & Development
19 MAY 2003
Ref 0630/03

Mr. and Mrs. P. Lambert,
"Samen", Chesboule Lane,
GOSBERTON RISEGATE, Spalding.
Front Extension

Written dimensions to be used in preference to scaled, and all measurements to be verified by checking on site.	Scale 1:100 & 1:50
Local Authority Ref. Planning	Drawing No. 230515
Building Regulations	Date May 2003

A. ROFFE
BUILDING DESIGN & PLANS
1, Green Lane,
SPALDING, Lincs. PE11 2YB
Tel: 01775-723 680 ©