
Contractor to check all Dimensions on site prior to ordering materials / commencing work.Do Not Scale from this Drawing - If in doubt then please ask

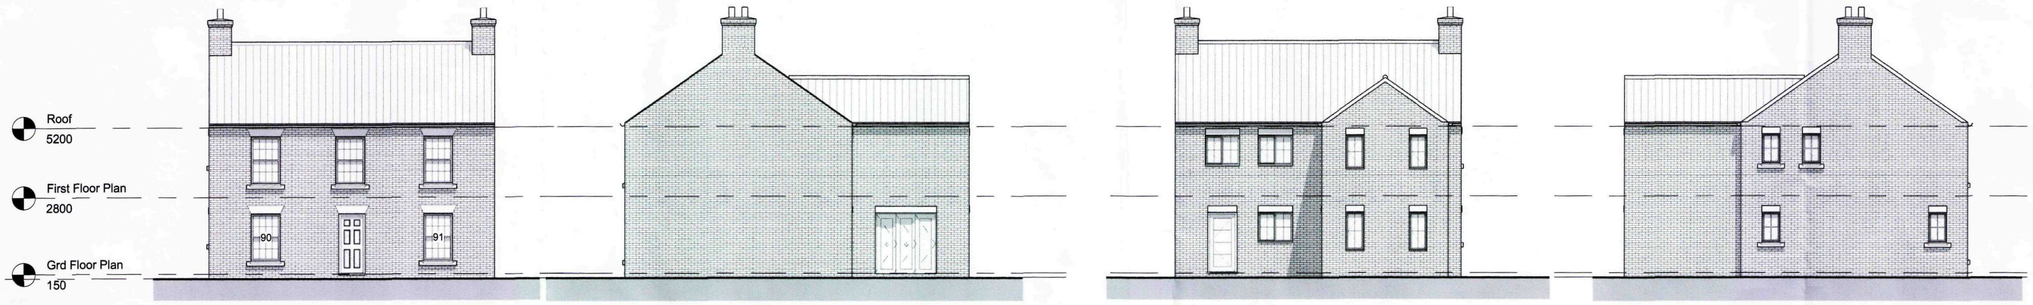


2 Front Elevation
1 : 100


3 Side 2 Elevation
1 : 100

4 Rear Elevation
1 : 100


5 Side Elevation
1 : 100

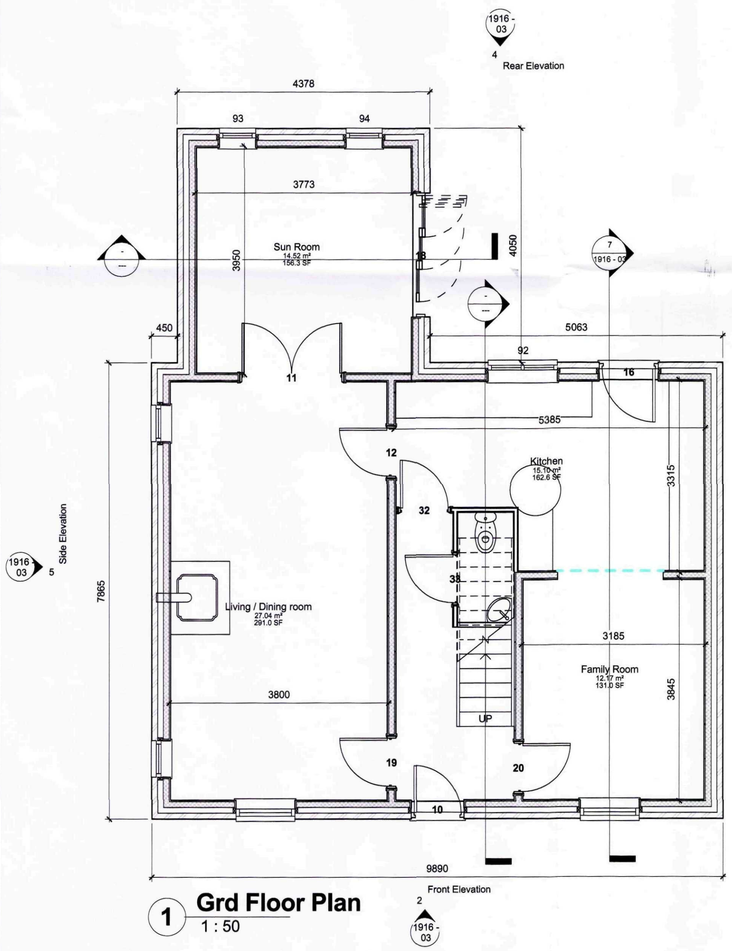

1 Grd Floor Plan
1 : 50

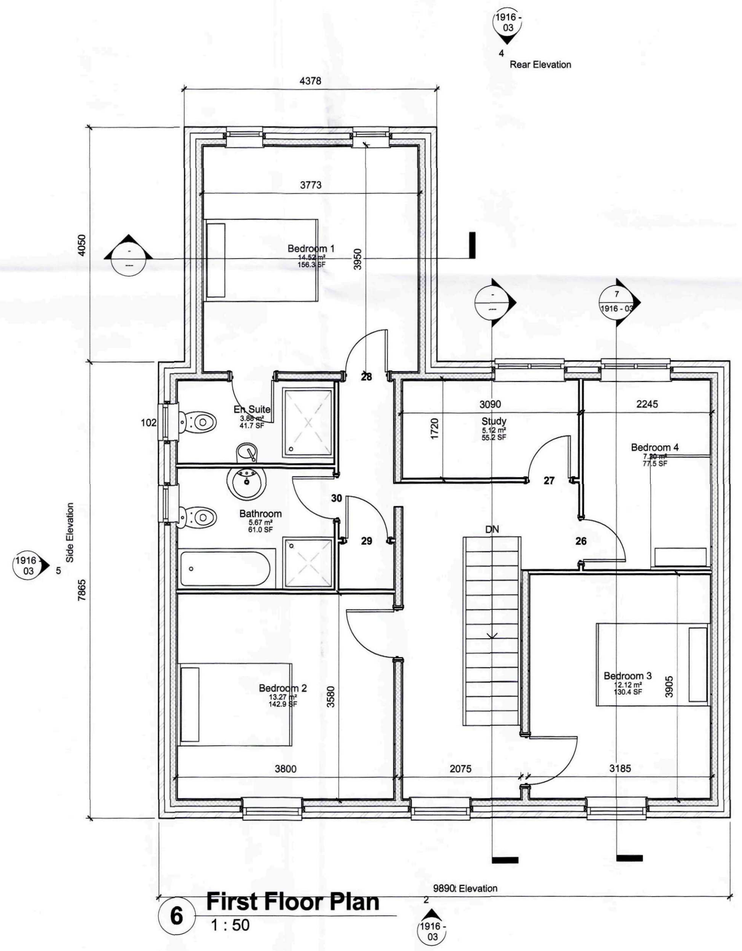

6 First Floor Plan
1 : 50

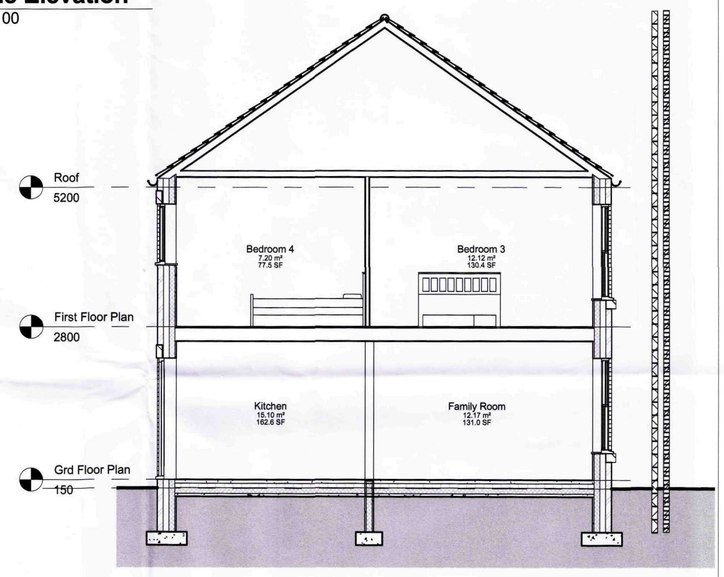

7 Section 1
1 : 50

GENERAL CONDITIONS
Contractors are responsible for checking all dimensions on site when work commences and before ordering any materials.Any discrepancies should be brought to the attention of the Client for remedial action before commencing further.
All materials not specified to be of a standard suitable for the work proposed and be fit for purpose.All work to be in accordance with good building practise and all necessary BS codes for Workmanship on Building Sites.

AMENDED PLAN
Ref. A1

"B" - 21.09.10 - Amended to suit SHDC
"A" - 04.08.10 - Amended to suit Client
Revisions

Client:
Mrs T Beresford

Site:
Replacement Dwelling at Boston road, Gosberton

SHDC
Planning & Development
21 SEP 2010
Ref: 0650-10


Drg Title:
Proposed Plans

remway Design Ltd
2nd Floor - 5B Sheepmarket
Spalding
PE11 1BH
Tel : 01775 768 921
e-mail: enquiries@remwaydesign.co.uk

Drg Size	Drawing Number	Revision:
a1	1916 - 03	B

Due to areas of the structure being covered, unexposed or otherwise inaccessible the notes / specifications of existing materials are subject to confirmation of site when it is feasible to expose the relevant areas of construction.


Contractor to check all Dimensions on site prior to ordering materials / commencing work.Do Not Scale from this Drawing - If in doubt then please ask

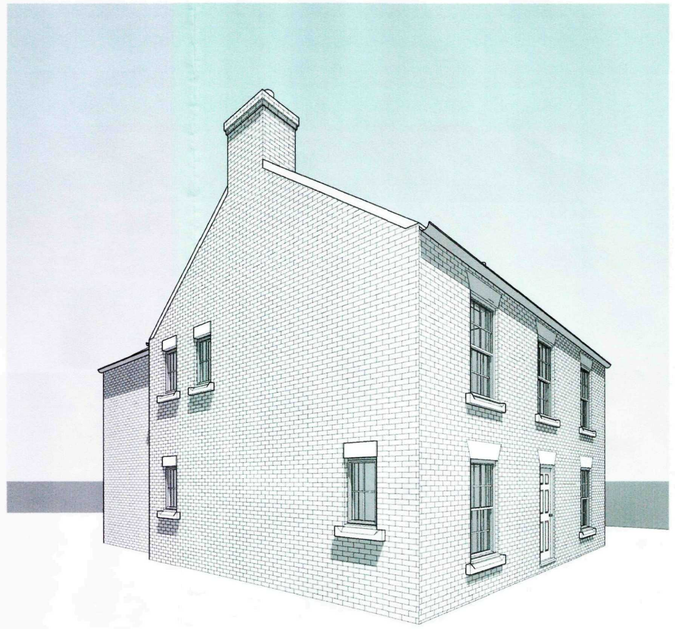


1 3D View 1



3 3D View 3

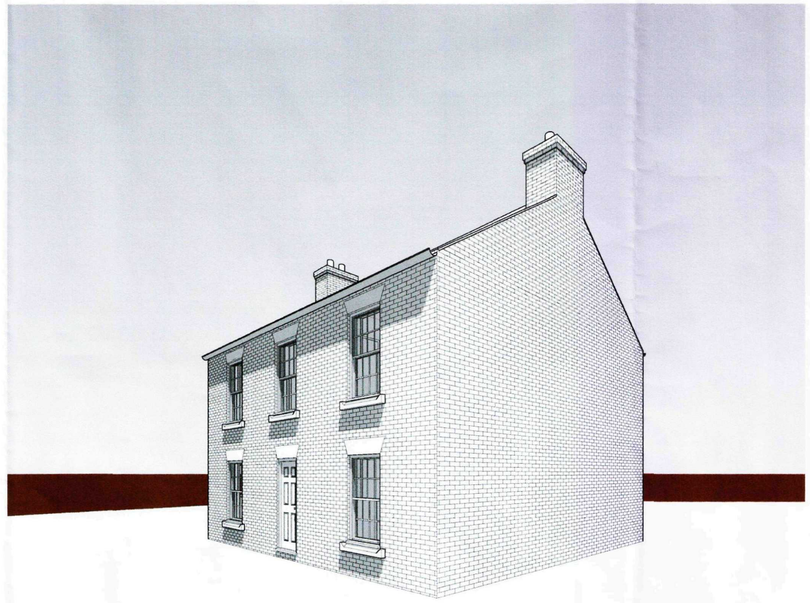

2 3D View 2

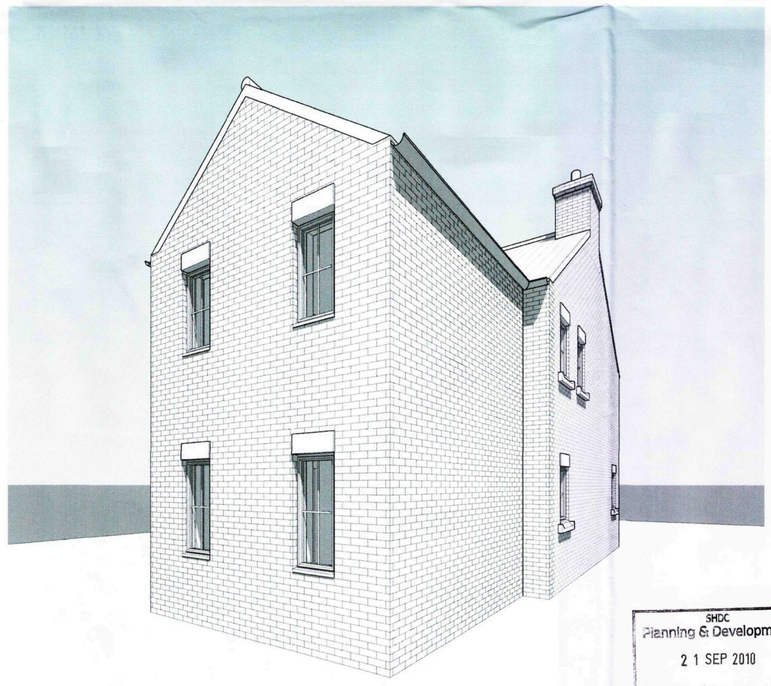

SHDC
Planning & Development
2 1 SEP 2010
Ref: 0650-10

4 3D View 4

Due to areas of the structure being covered, unexposed or otherwise inaccessible the notes / specifications of existing materials are subject to confirmation of site when it is feasible to expose the relevant areas of construction.

AMENDED PLAN
Ref. A1

GENERAL CONDITIONS
Contractors are responsible for checking all dimensions on site when work commences and before ordering any materials.Any discrepancies should be brought to the attention of the Client for remedial action before commencing further.
All materials not specified to be of a standard suitable for the work proposed and be fit for purpose.All work to be in accordance with good building practise and all necessary BS codes for Workmanship on Building Sites.

"B" - 21.09.10 - Amended to suit SHDC
"A" - 04.08.10 - Amended to suit Client
Revisions

Client:
Mrs T Beresford

Site:
Replacement Dwelling at Boston road, Gosberton

Drg Title:
Isometric Views

remway Design Ltd
2nd Floor - 5B Sheepmarket
Spalding
P E11 1B H
Tel : 01775 768 921
e-mail: enquiries@remwaydesign.co.uk

Drg Size	Drawing Number	Revision:
a1	1916 - 04	B