

ELEVATIONS SCALE 1:100

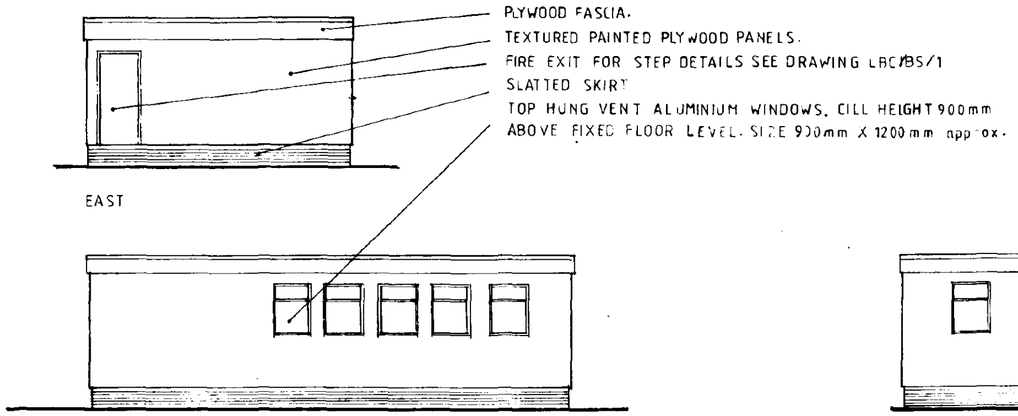

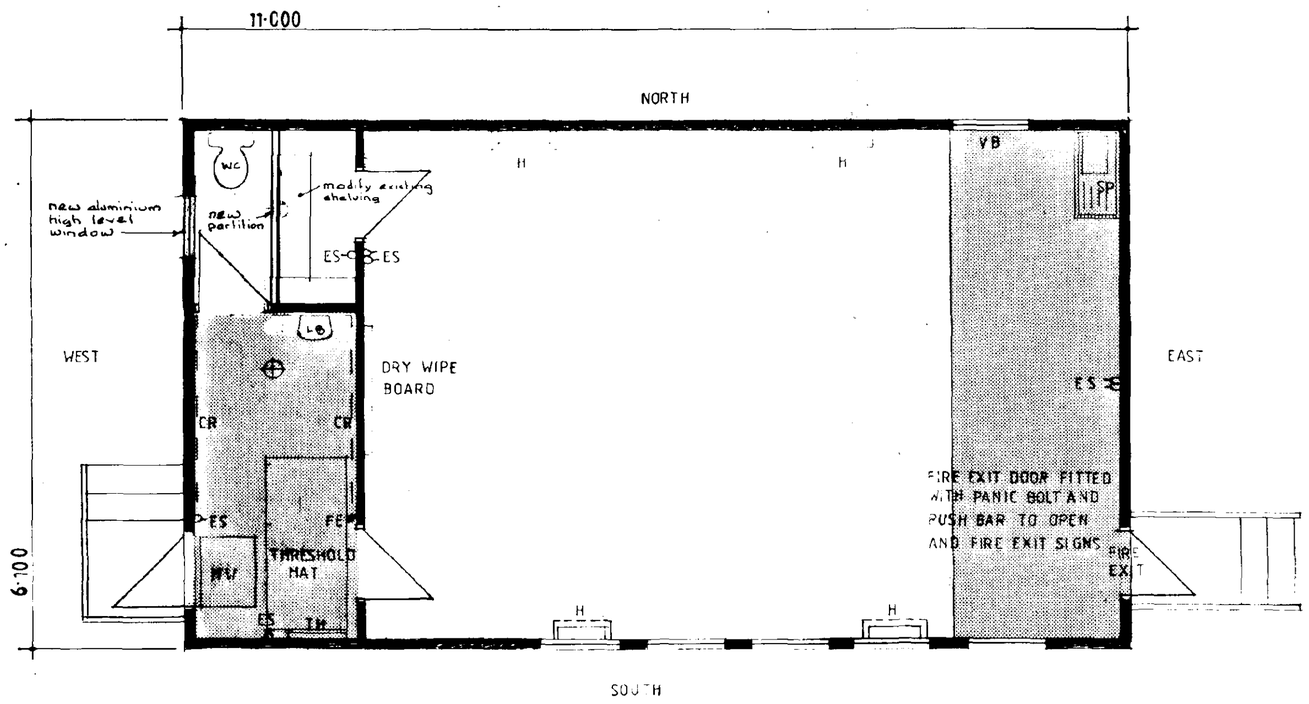

FLOOR PLAN SCALE 1:50

SOUTH HOLLAND D.C.
PLAN DEPT.
07 JUL 1994
REF. 0650/94.

L.C.C.
28 JUN 1994
HIGHWAYS & PLANNING DEPARTMENT

project
GOSBERTON HOUSE SPECIAL SCHOOL

PROPOSED MOBILE CLASSROOM


Land & Buildings Consultancy
Keith Stevens Dipl Arch RIBA
General Manager
County Offices
Lincoln LN1 1ZA (0522) 552222

drawing no. LBC/BS/D706X/2
revision

L&BC

scale
date April 1994
drawn R.Clayton.

A Professional Consultancy of Lincolnshire County Council

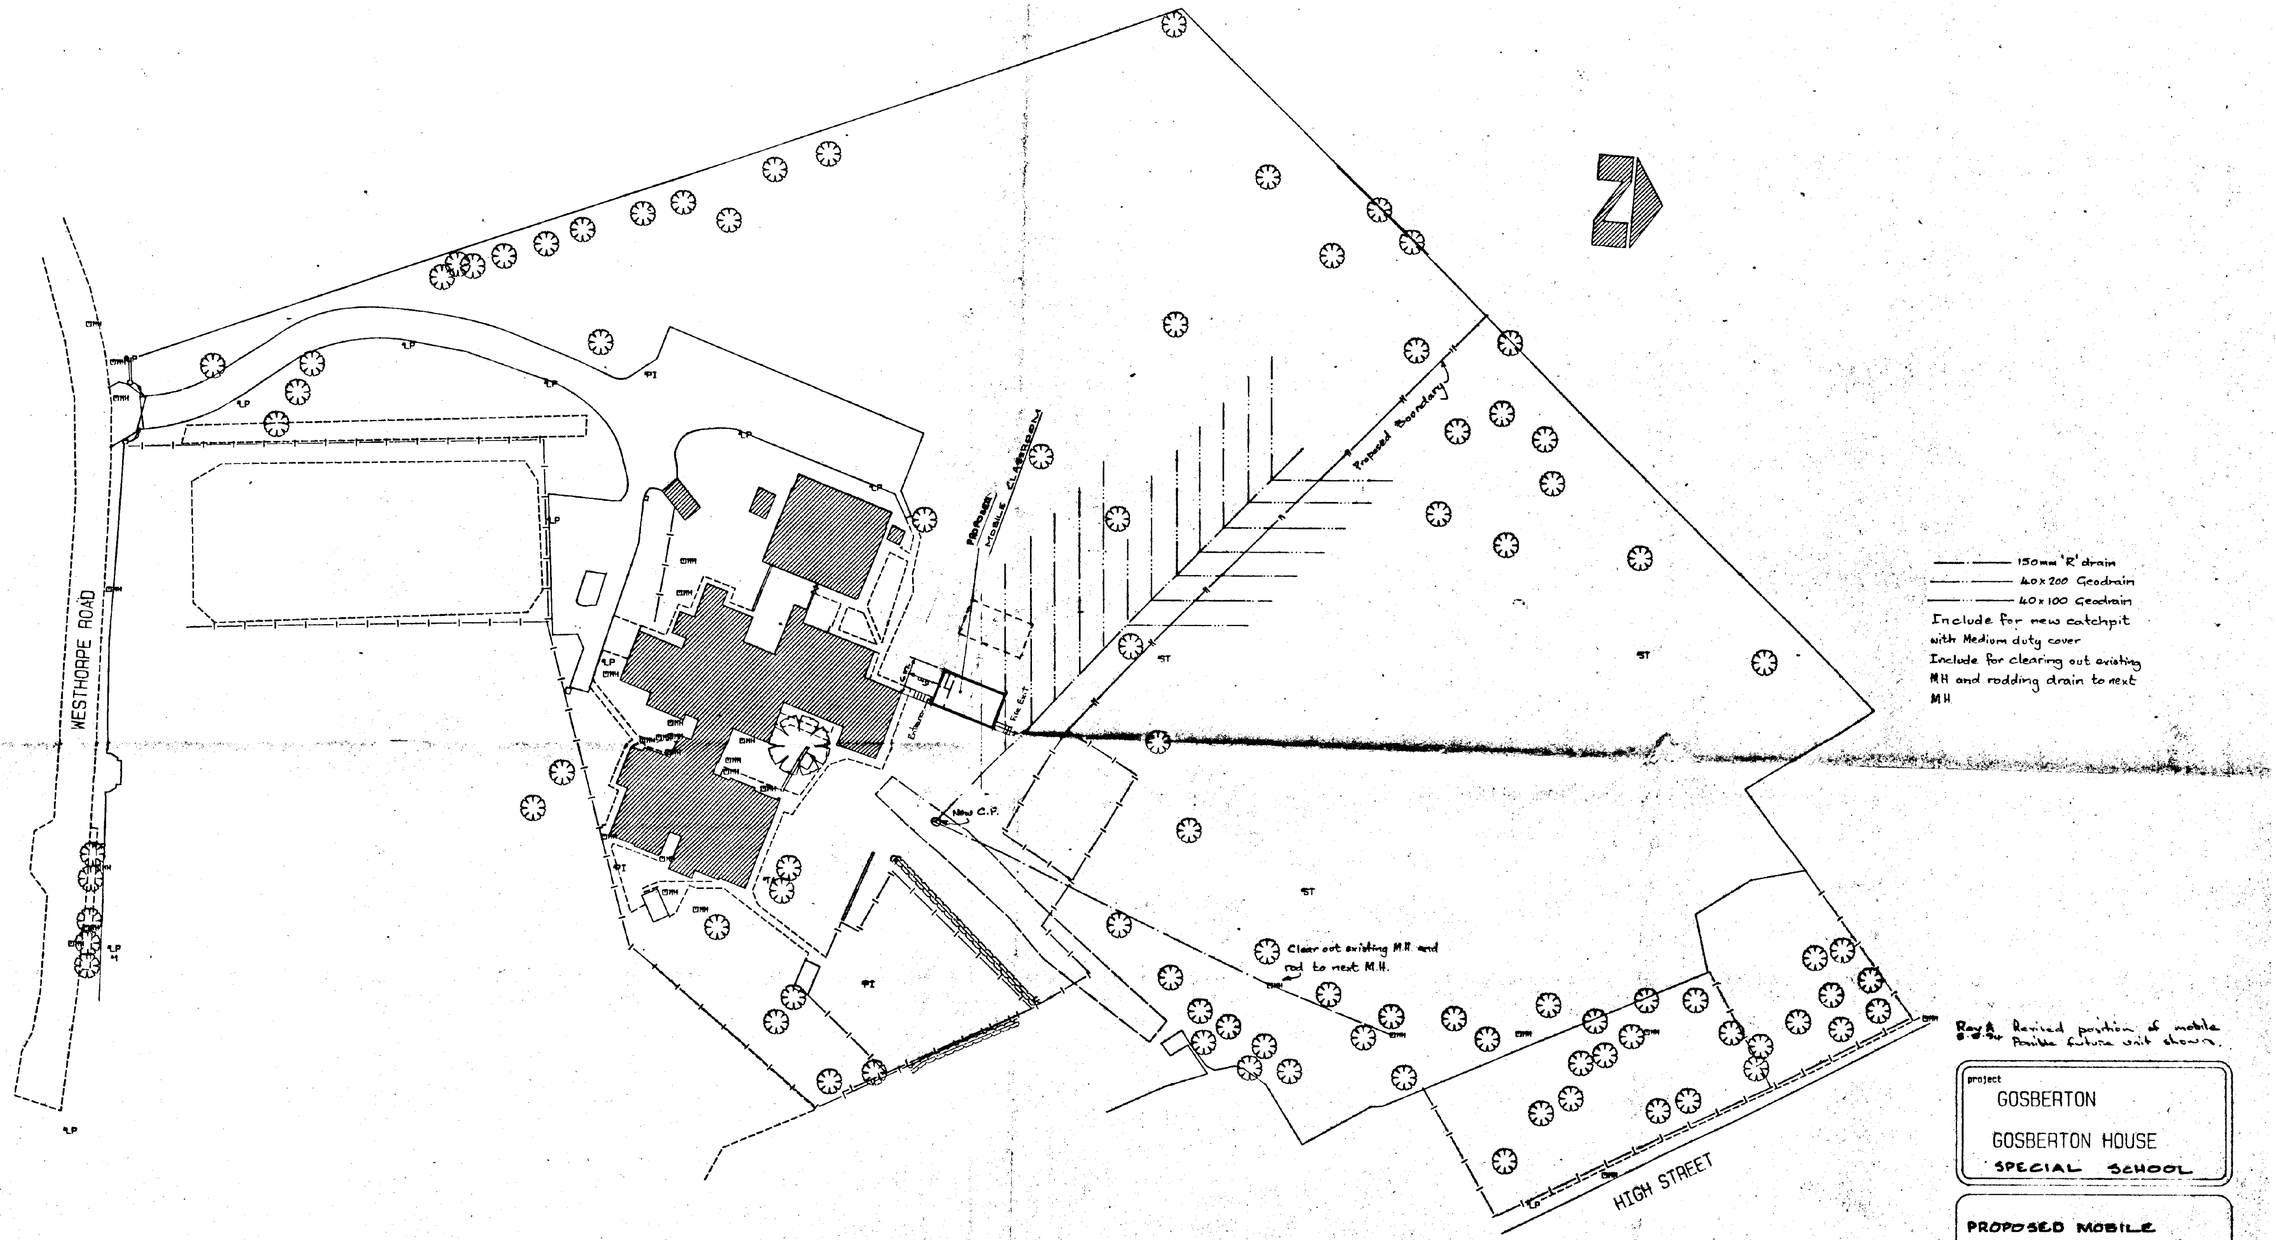

NOTE

SEE DRWG. NO. LBC/BS/D706X/2 FOR DETAILS OF MOBILE CLASSROOM.

Rev A Revised position of mobile. Possible future unit shown.

project
GOSBERTON
GOSBERTON HOUSE
SPECIAL SCHOOL

PROPOSED MOBILE CLASSROOM

Lands & Buildings Consultancy
Keith Stevens Dipl Arch RIBA
General Manager
County Offices
Lincoln LN1 1ZA (0522) 552222 Ext.2654

drawing no. LBC/BS/D706X1 | revision A

scale 1:500
date JUNE '94
drawn DRD

A Professional Consultancy of Lincolnshire County Council

WESTHORPE ROAD

HIGH STREET

PROPOSED MOBILE CLASSROOM

Proposed Boundary

Existing Entrance

Tree

New C.P

Clear out existing M.H. and rod to next M.H.

— 150mm 'R' drain
— 40x200 Geodrain
— 40x100 Geodrain
Include for new catchpit with Medium duty cover
Include for clearing out existing MH and rodding drain to next MH.

NOTE

SEE DRWG. No. LBC/BS/D706X/2 FOR DETAILS OF MOBILE CLASSROOM.

10 8 6 0 10 20 30 40 50 60 70 80 90 100

SOUTH HOLLAND D.C.
PLAN DEPT.
07 JUL 1994
REF. 0650

L.C.C.
28 JUN 1994
HIGHWAYS & PLANNING DEPARTMENT

project
GOSBERTON
GOSBERTON HOUSE
SPECIAL SCHOOL

PROPOSED MOBILE CLASSROOM

Lands & Buildings Consultancy
Keith Stevens Dipl Arch RIBA
General Manager
County Offices
Lincoln LN1 1ZA (0522) 552222 Ext.2654

drawing no. LBC/BS/D706X11
revision

scale 1:500
date JUNE '94
drawn DRD

A Professional Consultancy of Lincolnshire County Council