

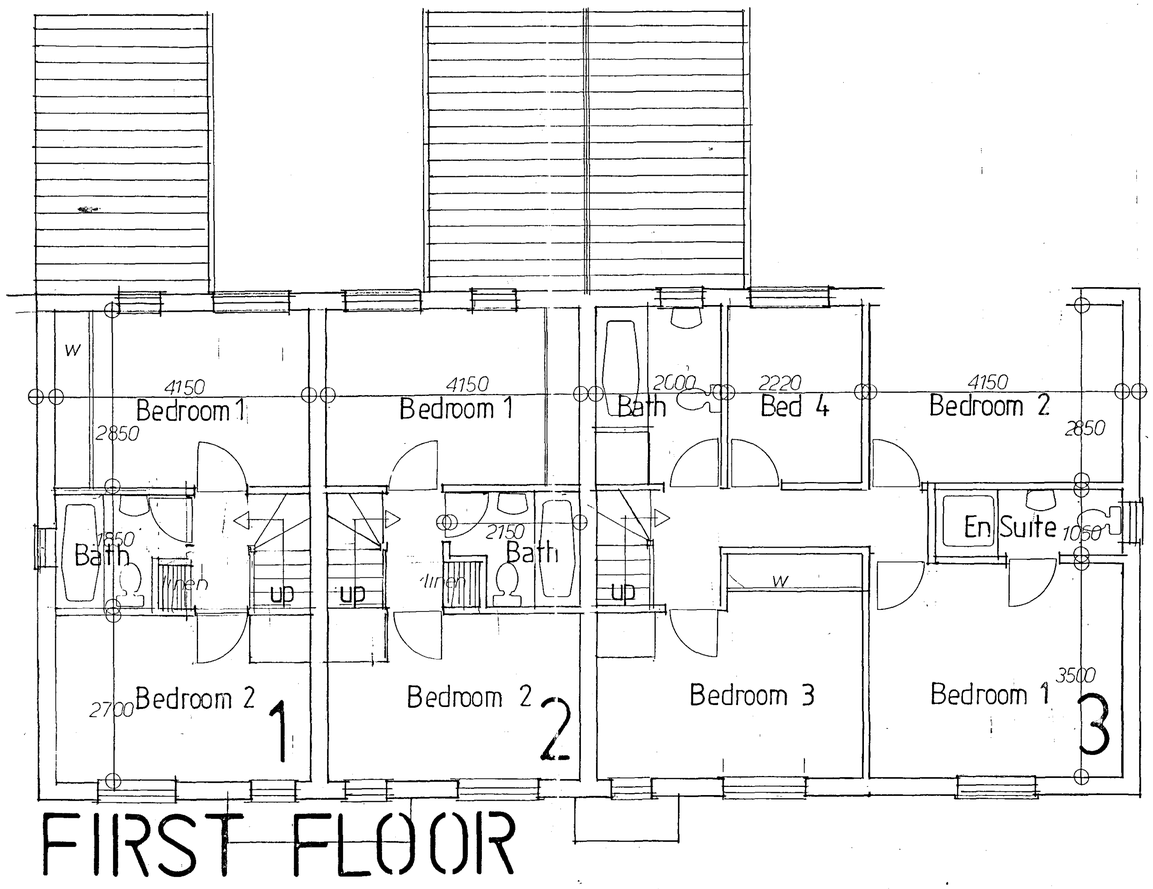



FIRST FLOOR

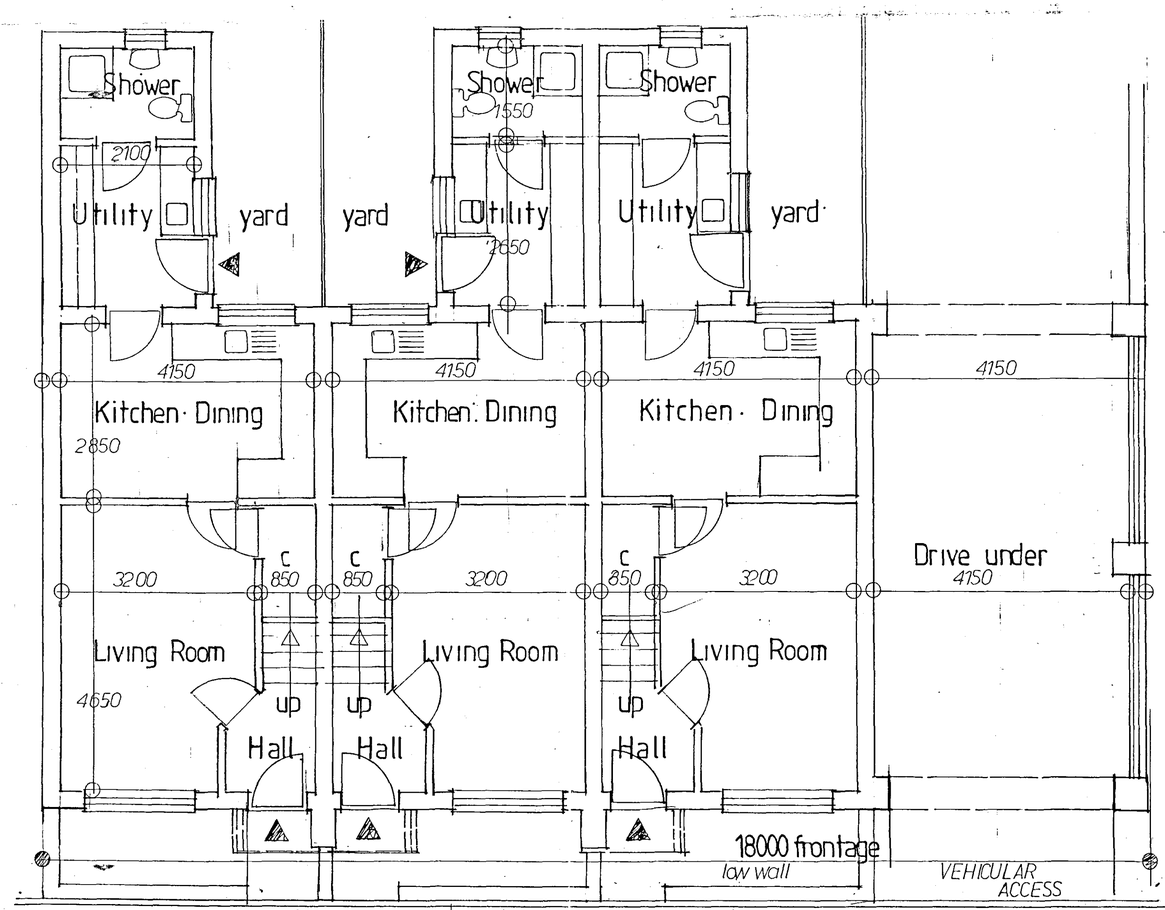


GARAGES

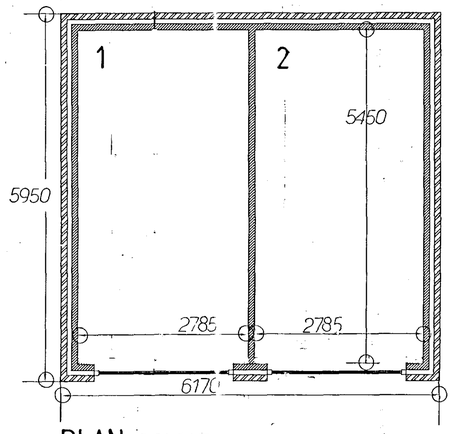

PLAN *DOUBLE*

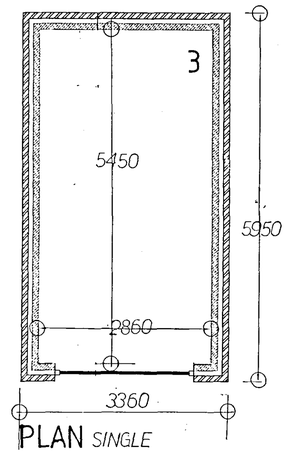


PLAN *SINGLE*

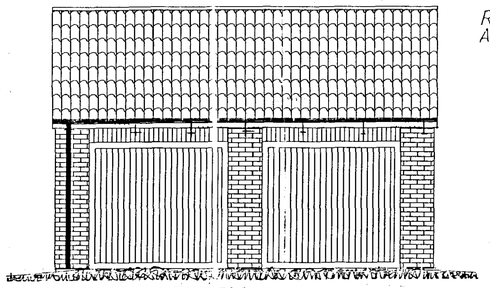


FRONT ELEVATION


ROOF COVERING / FACINGS AS DWELLINGS

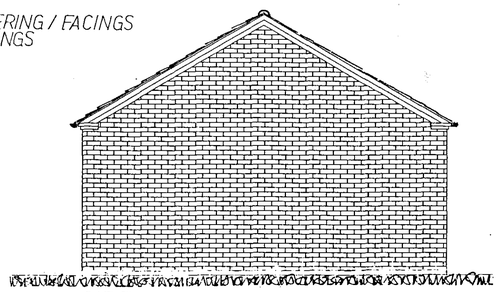

SIDE *DOUBLE*

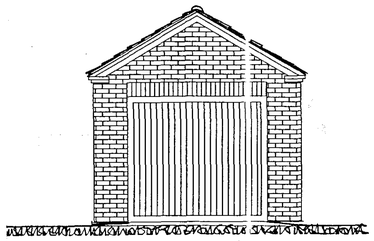

FRONT

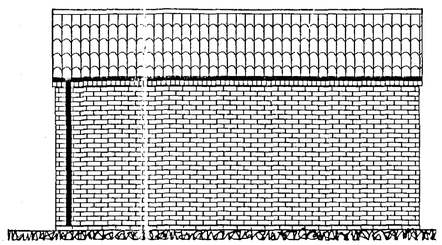

SIDE *SINGLE*

Planning & Development
27 MAY 2005
Ref: 0720/05

DETERMINED
PLAN

GROUND FLOOR

Revision	Date	Comments
Revisions		
CLIENT :	MR A GARRARD	
ADDRESS	69 HIGH STREET	
ADDRESS	GOSBERTON	
ADDRESS	69 HIGH STREET	

CB
DESIGN
GROUP
ARCHITECTURAL & PLANNING SERVICES
NFU Buildings
Cornwgate
Spalding
Lincolnshire
PE12 6ET
Tel: 01775 722241
Fax: 01775 769886

SCALE : 1:50	Date : 17/05/05	Drawn By : N.F.
Drawing No. 1051/05/02	Revision Nos	