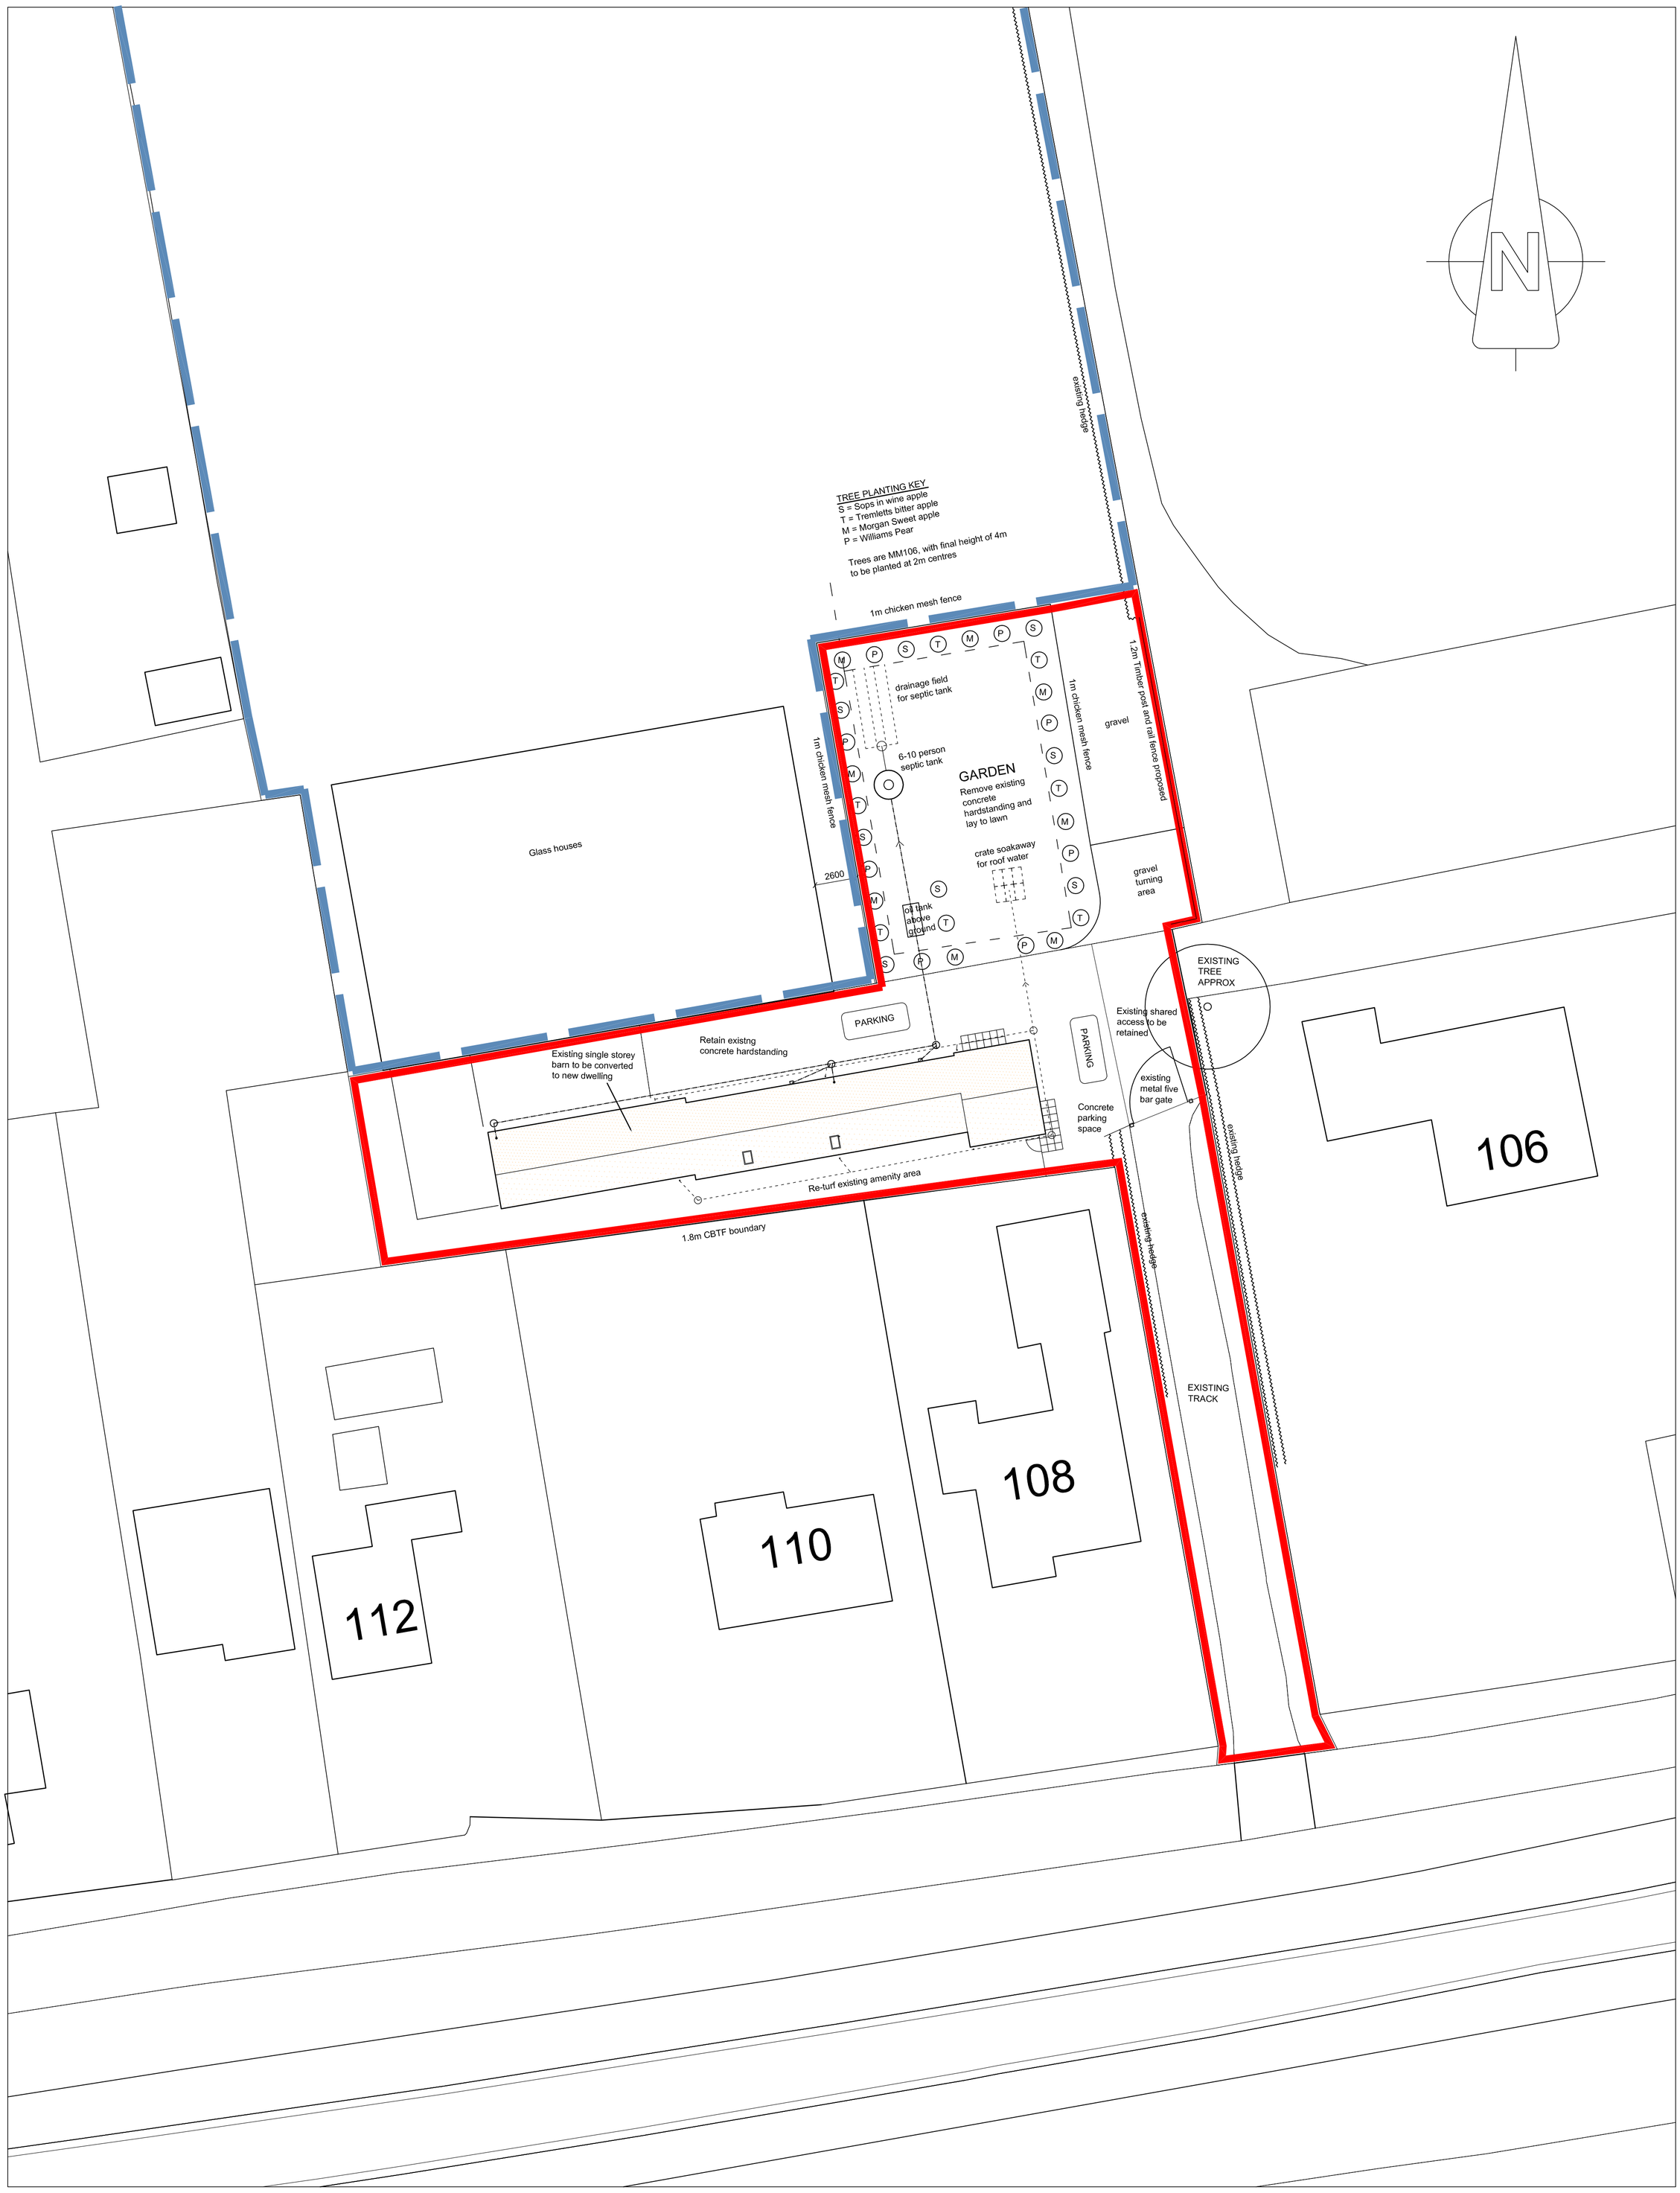


Site Block Plan @ 1:200 Scale

DRAINAGE
Foul drains to New Septic tank and drainer field
Surface water drains into new soakaway

SCALE

0 5 10 15 20 25m

Rev C July 2016 Red and blue lines
Rev B July 2016 Drainage and external works added

Jenny McIntee Architectural Design
www.jennymcintee.co.uk info@jennymcintee.co.uk Tel 07921 003153

Project:	Conversion to Dwelling	Date:	June 2016
Address:	Barn next to 106 Siltside, Gosberton Risegate PE11 4ET	Scale:	1:200 on A1
Client:	Russell Cooney	Job No:	1658
Drawing Title:	Site Plan	Dwg No:	02 C